

Rhoades Real Estate, LLC
4800 Woody Creek Ln.
Fort Collins, CO 80524
970-413-0235
Project Contact: Jeff Rhoades

Subject Property:
414 SE 3rd Street
Lee's Summit, MO 64063

Copyright GCD Inc.
The purchaser of these
plans is given a limited
license to reproduce
these plans for con-
struction purposes only
and further distribution
is strictly prohibited.
GCD Inc. is a pro-
fessional residential
design firm located in
Omaha, Nebraska.
402-210-4369
Because site conditions
may vary, GCD Inc.
cannot warrant the
suitability of these plans
for use on your specific
site. Construction from
these plans should not
be undertaken without
the assistance of a
construction professional.

Carl Cuozzo Designs Inc.
7504 S 95th Street
La Vista, NE 68128
402-210-4369
planpro1@cox.net

© 2025



LEE'S LANDING - BUILDING FIVE
414 SE 3RD STREET,
SUITES 414A & 414B

Omaha, Nebraska
402-210-4369
planpro1@cox.net



414 SE 3rd St
Revised: 9-2-25

Plan No.

Sheet No.

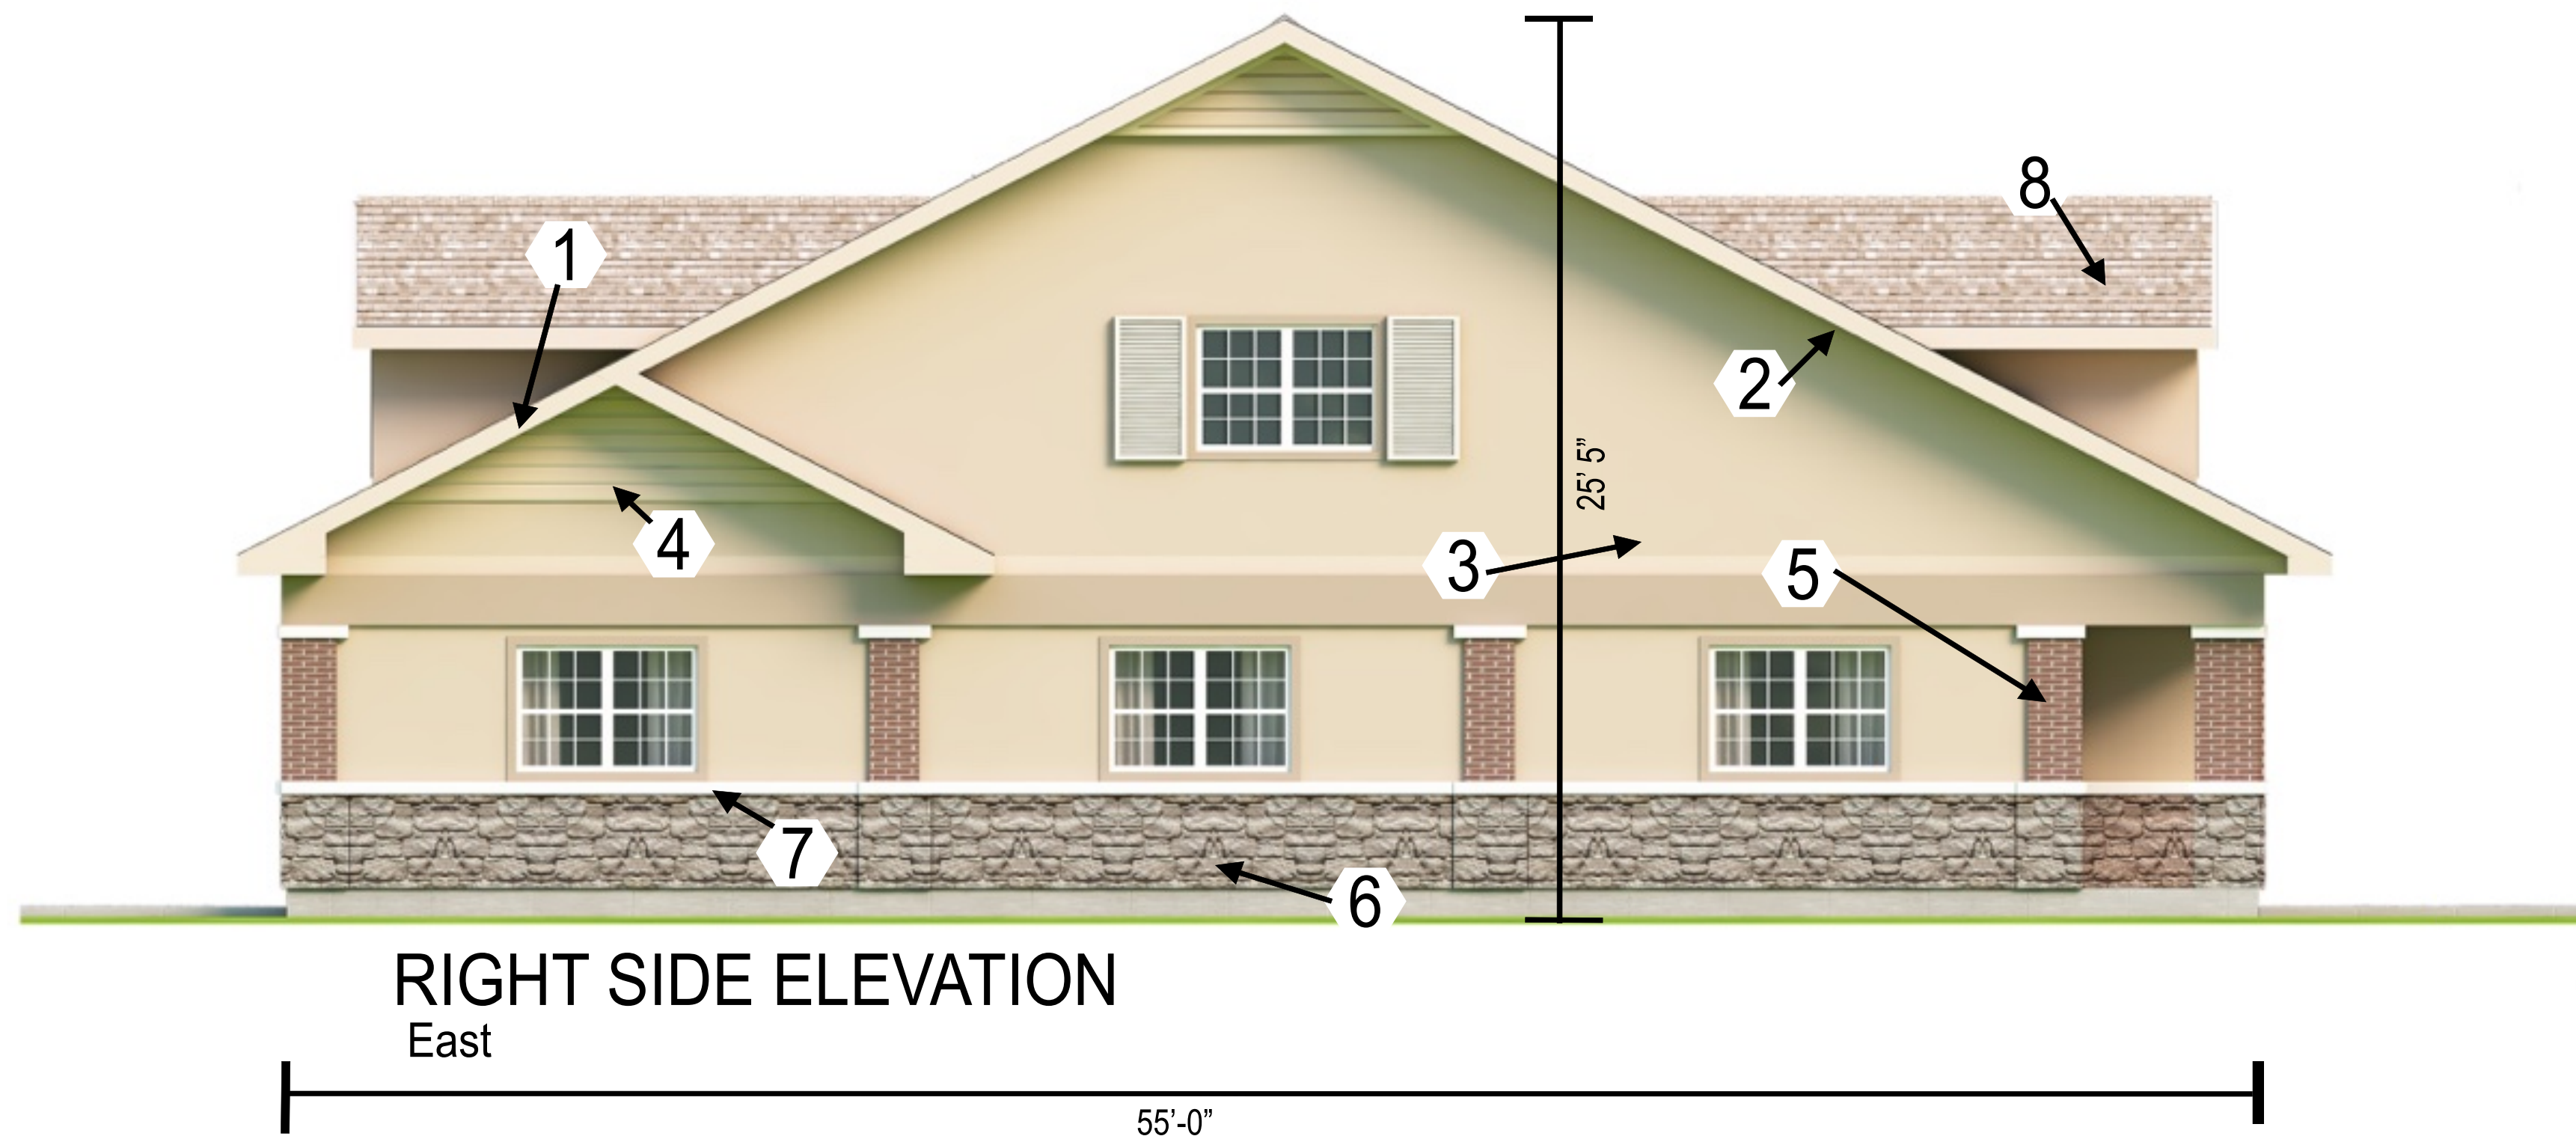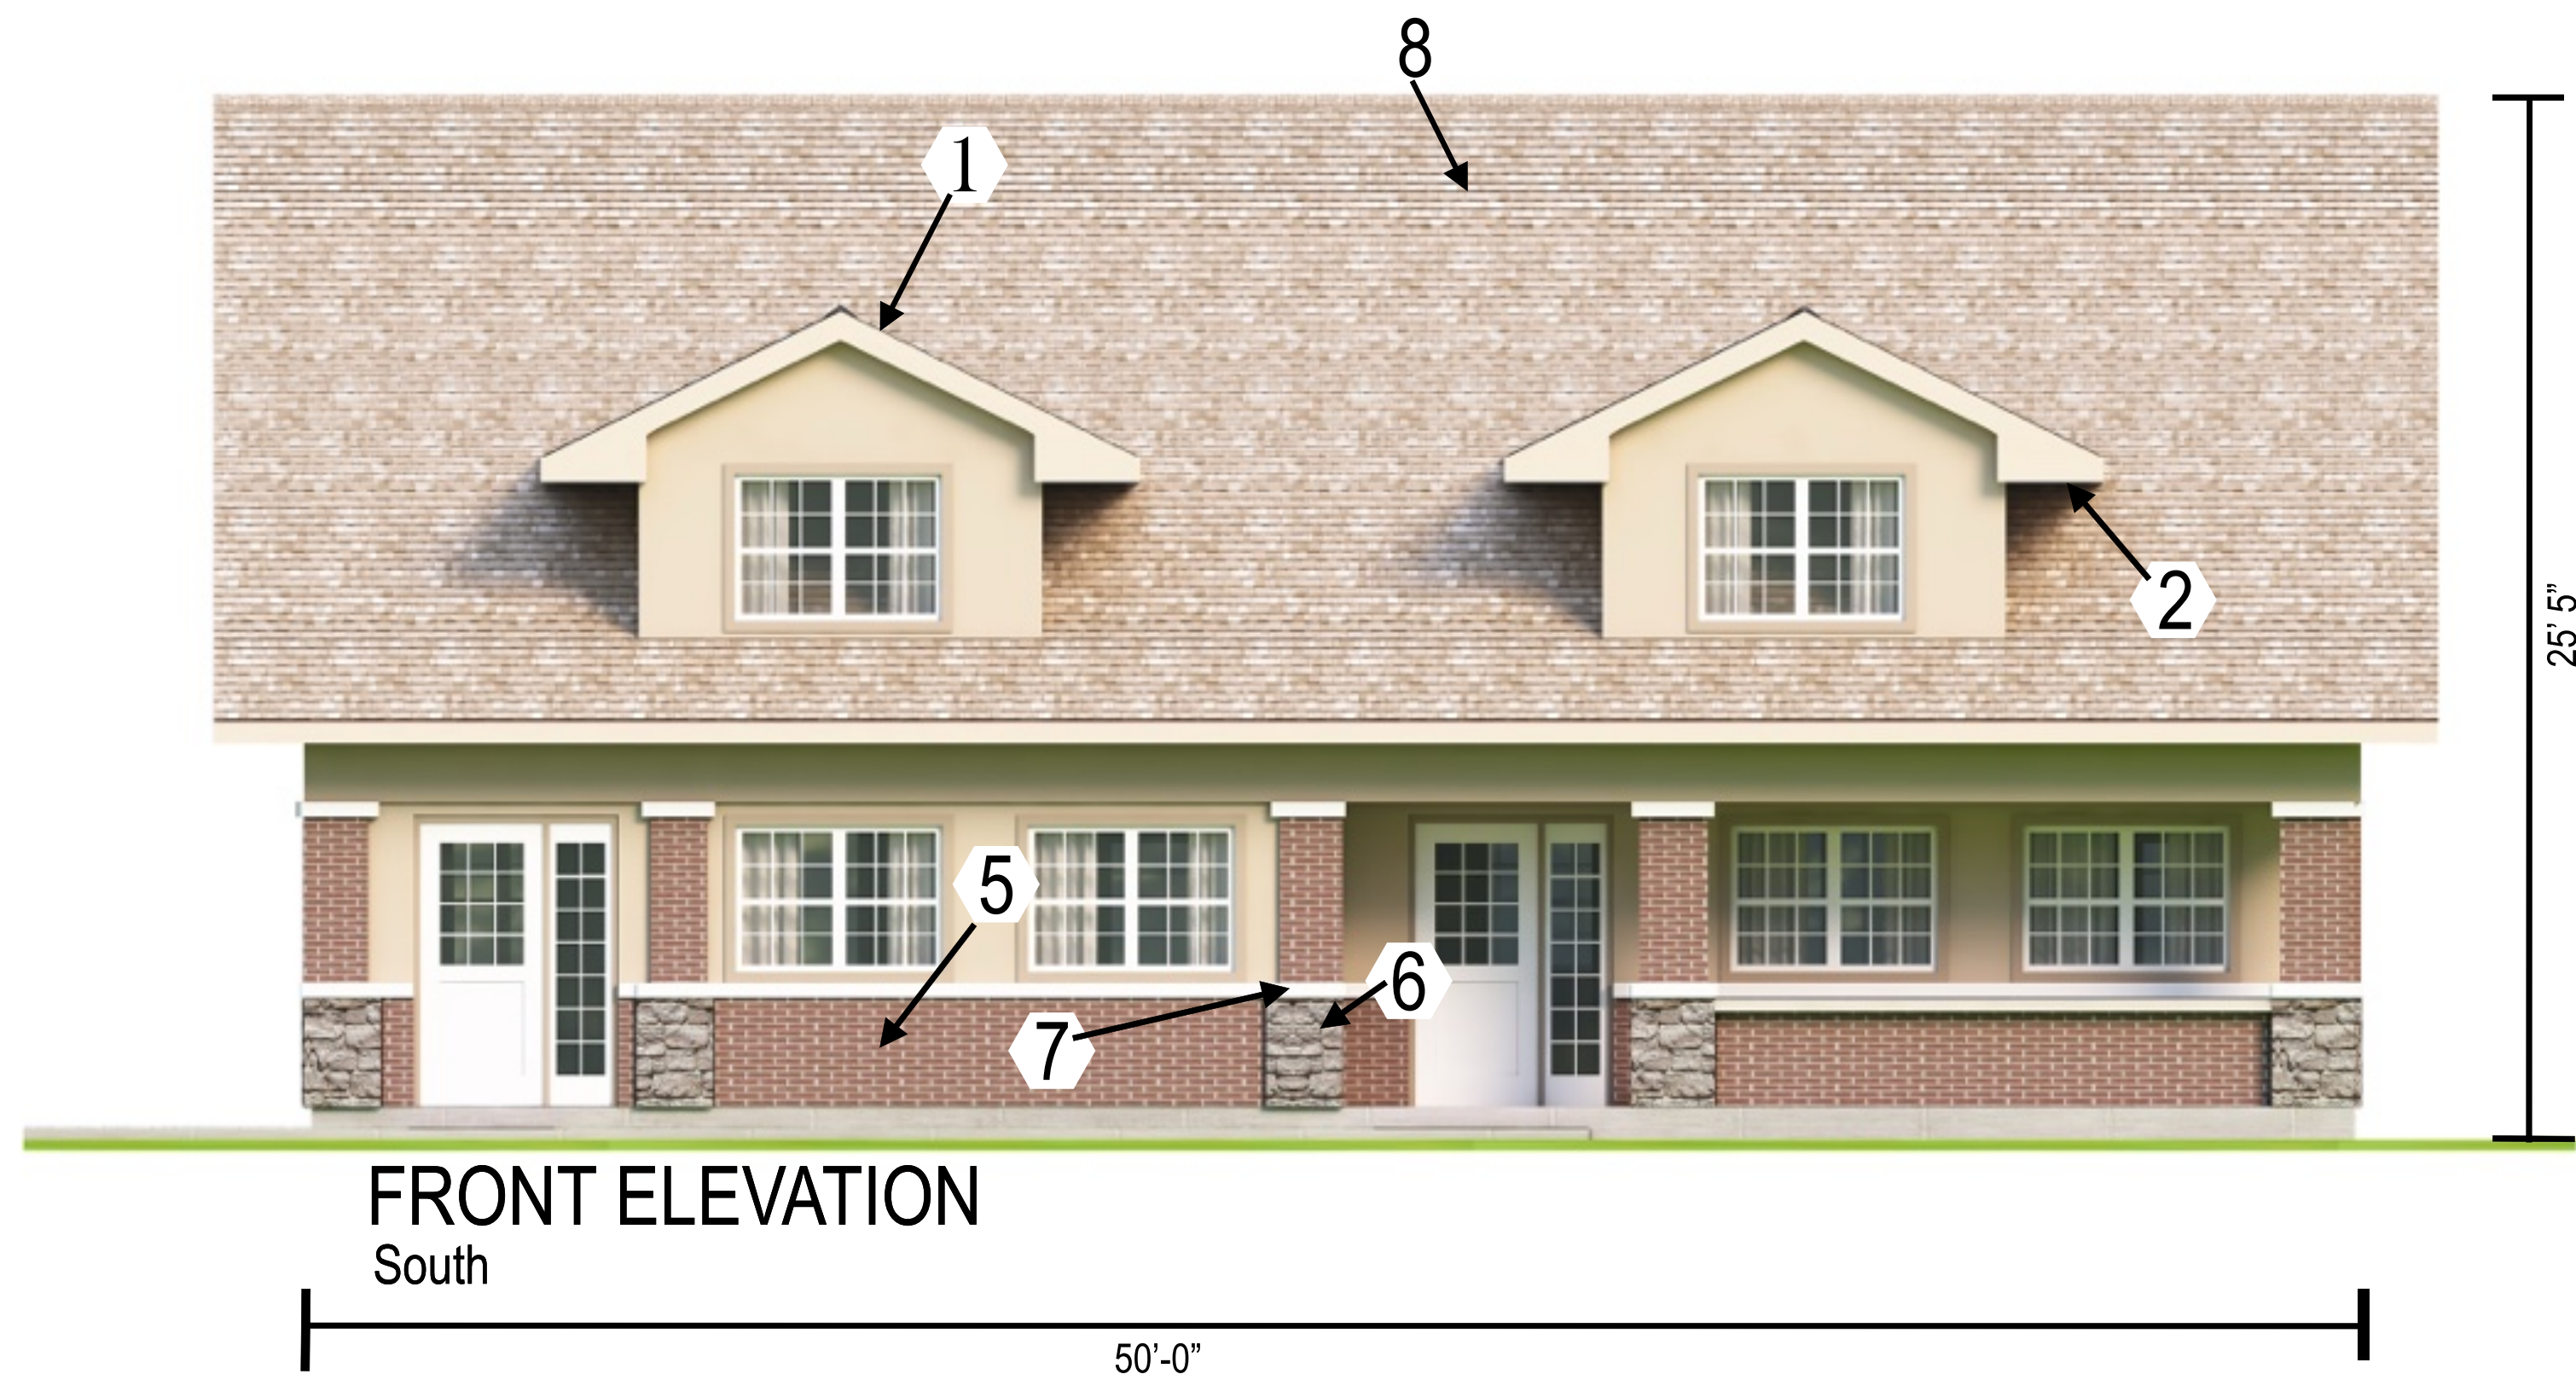

KEYNOTES - EXTERIOR ELEVATION	
1	Fascia Aluminum Color to Match Existing Buildings
2	Soffit to be Acrylic Stucco - Color to Match Existing Buildings
3	Body & Trim Details to be Acrylic Stucco - Color to Match Existing Buildings
4	Gable Ends to be Hardi Board Lap Siding - Color to Match Existing Buildings
5	Real Brick Columns & Wainscoting - Color & Materials to Match Existing Buildings
6	Real Stone Wainscoting - Color & Materials to Match Existing Buildings
7	Limestone Sills and Caps
8	Asphalt Architectural Shingles - Color to Match Existing Buildings

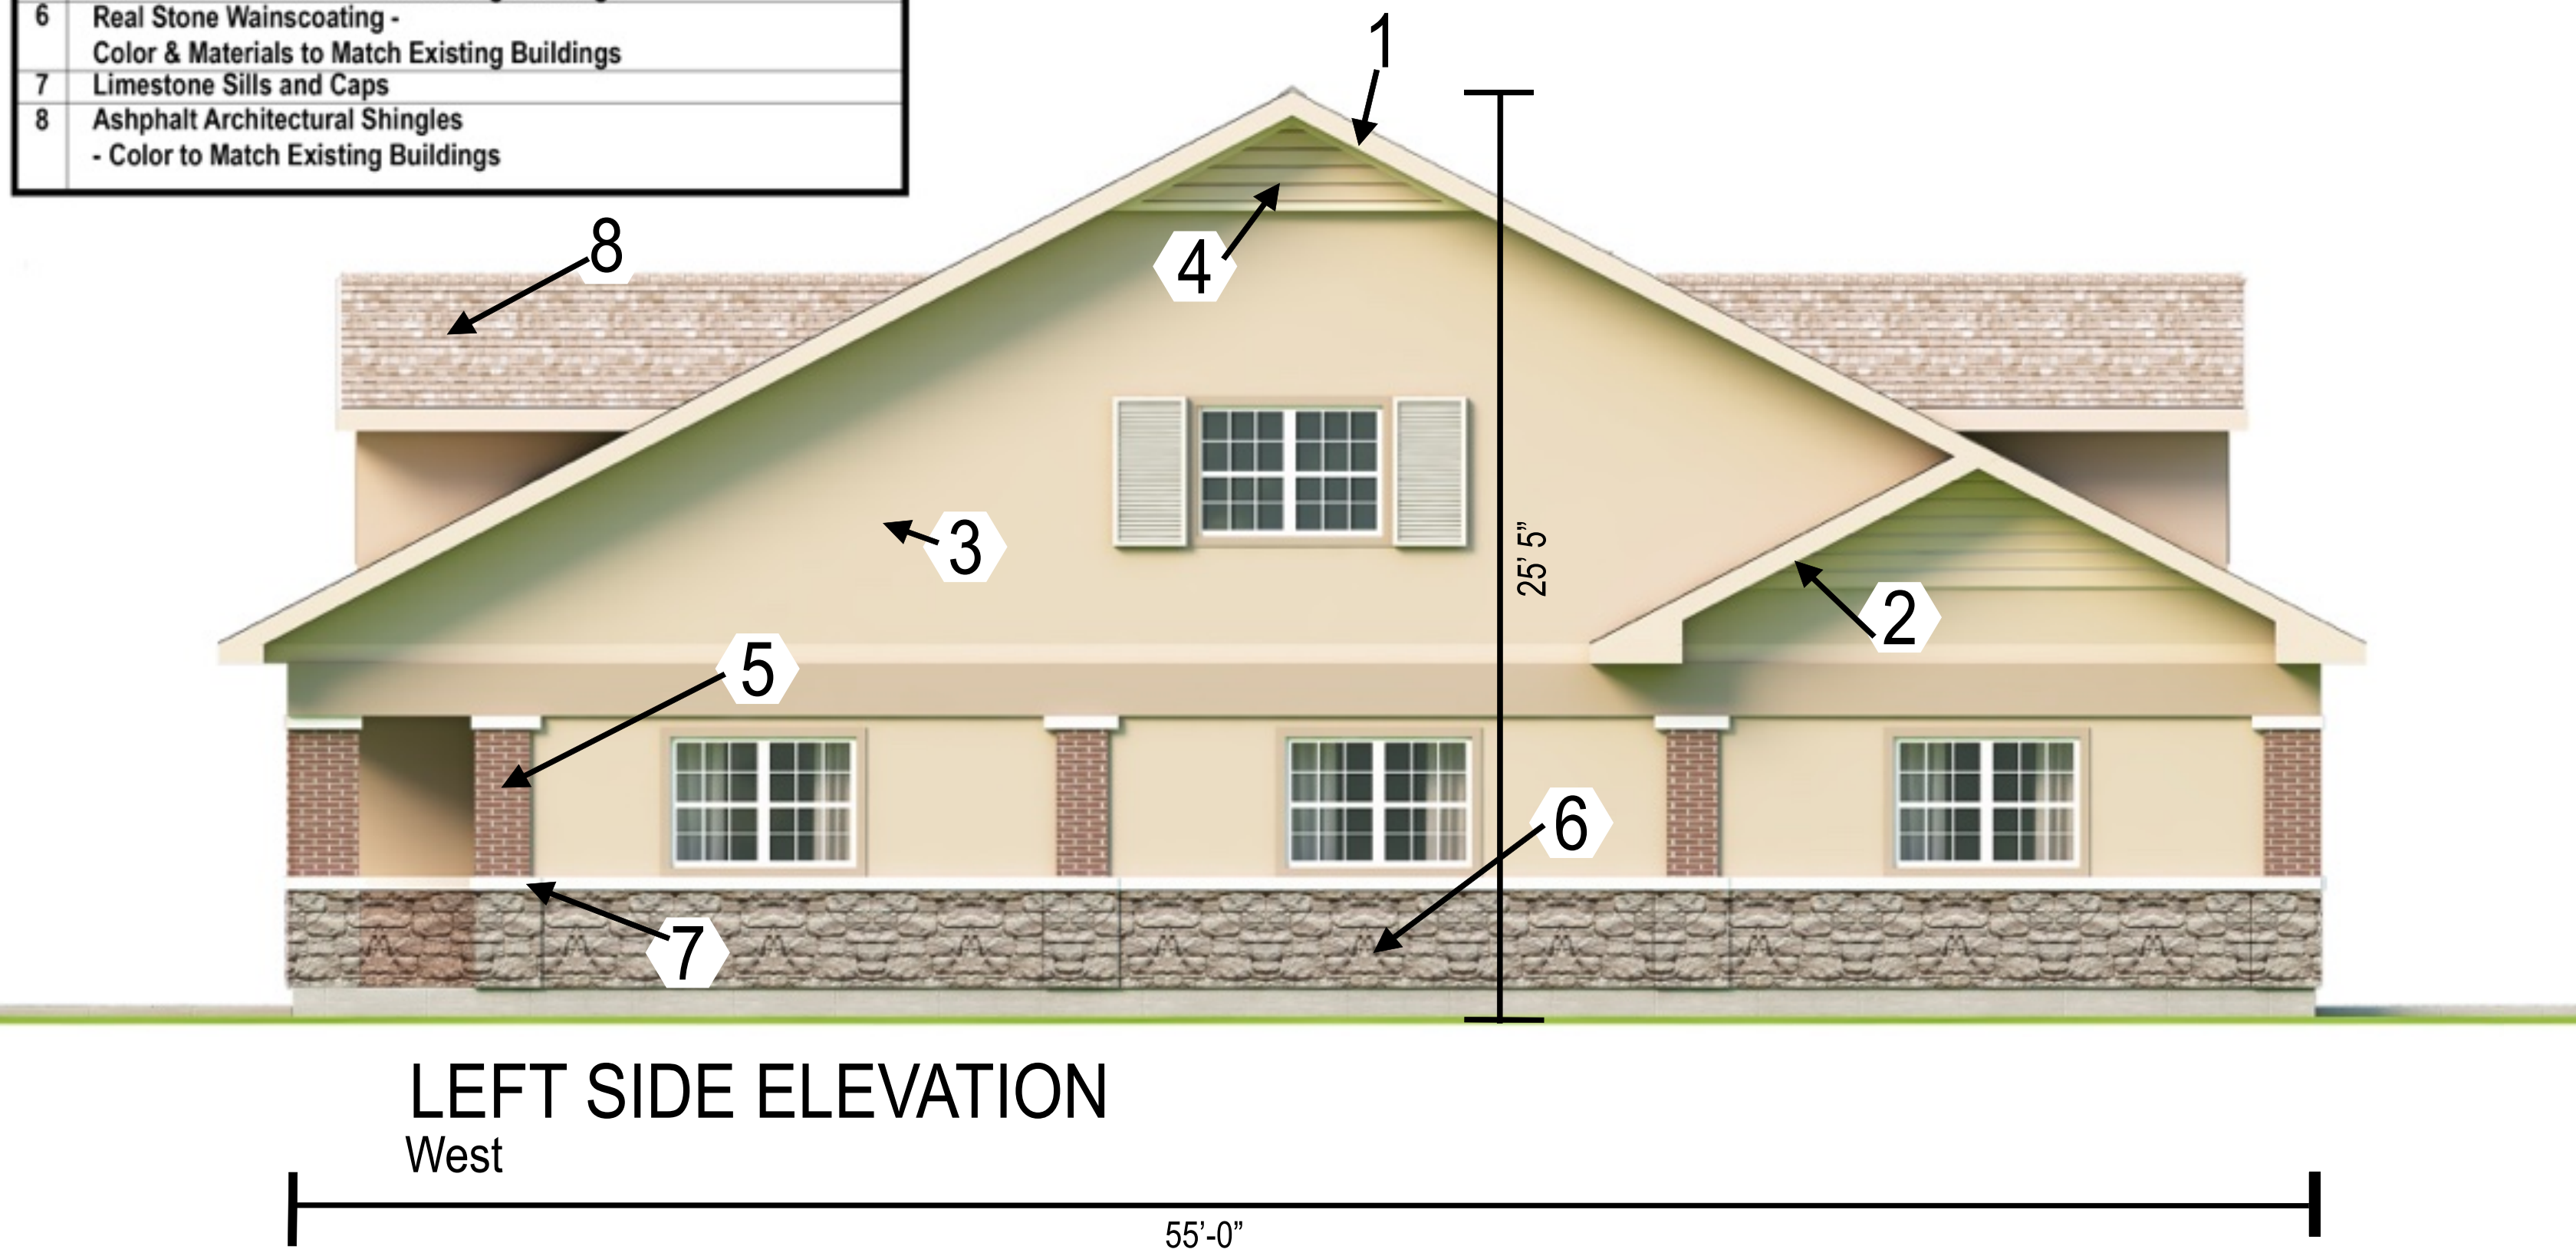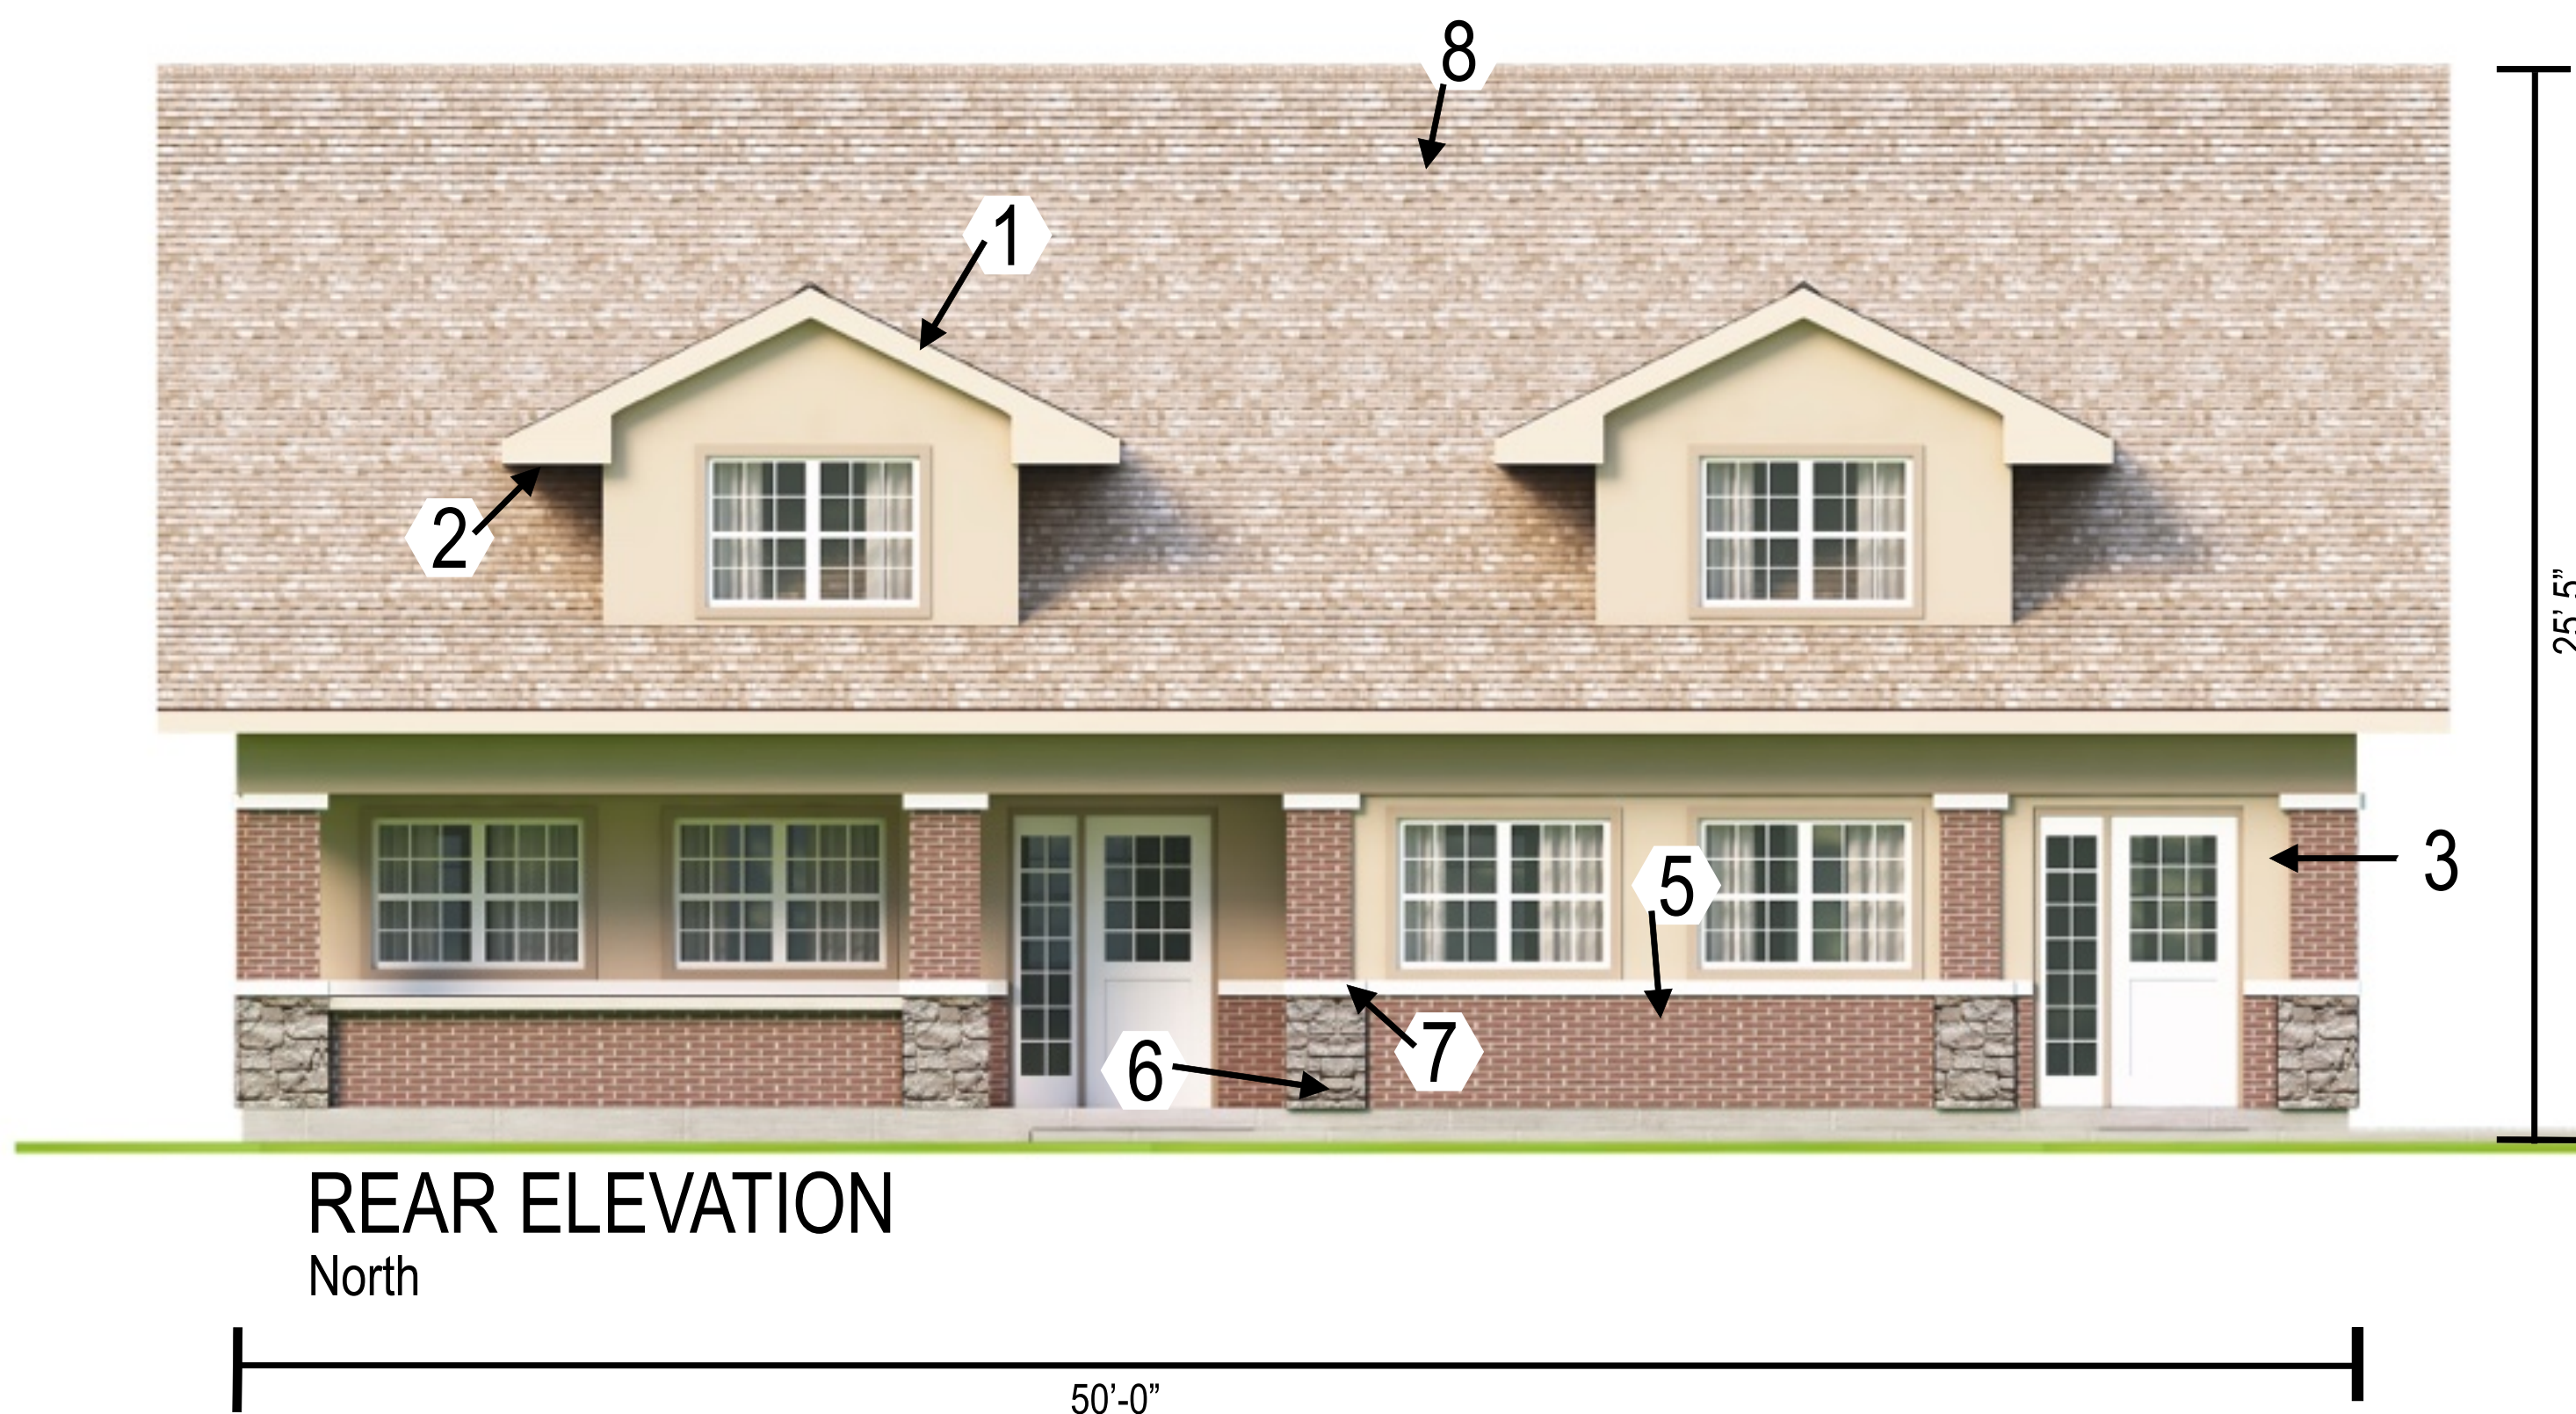

Scale: 1/4" = 1'-0"