



PRELIMINARY PLAT, PRELIMINARY DEVELOPMENT PLAN
AND SPECIAL USE PERMIT
LEE'S SUMMIT SENIOR COMMUNITY
5101 NE LAKEWOOD WAY
LEE'S SUMMIT, JACKSON COUNTY, MISSOURI 64064



STARK WILSON DUNCAN ARCHITECTS INC
315 NICHOLS ROAD STE 228 - KANSAS CITY, MO 64112 - T 816.531.1698
WWW.SWDARCHITECTS.COM

GENERAL SITE NOTE

1. SITE DESCRIPTION:
A. PRELIMINARY DEVELOPMENT PLAN, PROPOSED LOT 1 AND TRACT 1 OF THE CAPTN MARF SUBDIVISION PLAT 1 LOCATED IN SECTION 5 T48N R31W, IN LEE'S SUMMIT, JACKSON COUNTY, MISSOURI.
B. SPECIAL USE PERMIT: PROPOSED LOT 1 OF THE CAPTN MARF SUBDIVISION PLAT 1 LOCATED IN SECTION 5 T48N R31W, IN LEE'S SUMMIT, JACKSON COUNTY, MISSOURI.
2. TOTAL AREA = 16.95 ACRES (LOT 1 = 11.74 AC, TRACT 1 = 5.21 AC)
3. ZONING: CP-2 - PLANNED COMMUNITY COMMERCIAL DISTRICT
4. CURRENT USE: UNDEVELOPED
5. PROPOSED USE: RETIREMENT COMMUNITY AND NURSING HOME/ELDER CARE
6. SPECIAL USE PERMIT (SUP) REQUIRED
7. SITE COVER SUMMARY (LOT 1)
A. BUILDING = 2.56 ACRES (22%)
B. PAVED = 2.94 ACRES (25%)
C. TOTAL OPEN/GREEN SPACE =
I. COMMON OPEN SPACE
1. LOT 1
A. REQUIRED (10%) = 1.17 AC
B. PROVIDED (53%) = 6.23
2. TRACT 1
A. REQUIRED (10%) = 0.52 AC
B. PROVIDED (100%) = 5.21 AC
D. TOTAL IMPERVIOUS 5.5 ACRES
8. PARKING NOTES:
A. MAIN BUILDING:
I. REQUIRED PARKING:
1. NURSING HOME/ ELDER CARE - 0.5 PER BED (12 BEDS) = 36 STALLS
2. RETIREMENT COMMUNITY - 1 PER UNIT (104 UNITS) = 104 STALLS
3. EMPLOYEES - 1 PER EMPLOYEE/SHIFT (30 EMPLOYEES) = 30 STALLS
4. TOTAL REQUIRED = 170 STALLS
II. TOTAL PROVIDED = 170 STALLS
B. VILLA PARKING
I. REQUIRED 1 STALL/UNIT = 15 STALLS
II. PROVIDED = 30 STALLS (15 GARAGE AND 15 DRIVEWAY).
C. ALL PARKING WILL MEET FAIR HOUSING AND ADA REQUIREMENTS.
D. ALL ACCESSIBLE PARKING SHALL BE LESS THAN 1 VERTICAL FOOT IN 50 HORIZONTAL FEET.
E. VAN PARKING SPACES SHALL HAVE VERTICAL CLEARANCE OF 98 INCHES MINIMUM AT THE SPACE AND ALONG THE VEHICULAR ROUT THERETO. IN CASES OF A LOADING ZONE, THE VERTICAL CLEARANCE OF 115 INCHES MINIMUM SHALL BE PROVIDED AT PASSENGER LOADING ZONES AND ALONG VEHICLE ACCESS ROUTES TO SUCH AREAS FROM SITE ENTRANCES.
F. ALL ONSITE PAVING WILL COMPLY WITH THE UNIFIED DEVELOPMENT ORDINANCE ARTICLE 8 IN TERMS OF PAVING THICKNESS AND BASE.
9. FLOODPLAIN NOTE: THIS PROPERTY IS LOCATED IN ZONE 'X' AREAS DETERMINED TO BE OUTSIDE THE 0.2% ANNUAL CHANCE FLOODPLAIN, AS SHOWN BY FLOOD INSURANCE RATE MAP NUMBER 29095C0319G, DATED JANUARY 20, 2017.
10. NO GAS OR OIL WELLS (INACTIVE OR CAPPED) ARE LOCATED WITHIN THE SITE BOUNDARY PER THE MISSOURI DEPARTMENT OF NATURAL RESOURCES GIS MAP PUBLISHED FEBRUARY 15, 2019 AND UPDATED MARCH 24, 2025.
11. NO EXISTING BUILDINGS ARE LOCATED ONSITE.
12. HISTORICAL DISTRICT: SITE IS NOT LOCATED INSIDE OF A HISTORICAL DISTRICT.
13. NO PROPERTY OR INFRASTRUCTURE ARE LISTED ON THE NATIONAL REGISTRY FOR HISTORIC PLACES.

LAND USE SCHEDULE

	RETIREMENT COMMUNITY (INDEPENDENT SENIOR LIVING)	NURSING HOME/ELDER CARE (ASSISTED LIVING)	MEMORY CARE	VILLA
FLOOR AREA	113,024 SF	45,450 SF	12,546 SF	1,862 SF EA
TOTAL FLOOR AREA		171,020 SF		21,930 SF
UNITS/BEDS	104 UNITS	52 BEDS	20 BEDS	15 UNITS
LOT 1 + TRACT 1 LAND AREA (ACRES)	16.95 AC			
REQUIRED PARKING		170		15
PROVIDED PARKING		170		30
IMPERVIOUS COVERAGE		5.5 AC		
FLOOR AREA RATIO (FAR)/WITH COMMON AREA		MAXIMUM ALLOWED = 55 PROVIDED = 34		
DWELLING UNITS PER ACRE DWELLING UNITS PER ACRE WITHOUT COMMON AREA		N/A FOR CP-2		
LOT AREA (LOT 1)		MIN = 40,000 SF PROVIDED = 511,400 SF		
BUILDING AREA/RESIDENT		MIN = 500 SF PROVIDED = 415 SF		

UNIT MATRIX					
MEMORY CARE				ACCESSIBLE UNIT TYPES	
UNIT ID	TYPE	QUANTITY	SIZE	ADA ACCESSIBLE	2015 IBC TYPE A 2015 IBC TYPE B
A	STUDIO- 1 BED	14	305 SF		7
A.1	STUDIO- 1 BED	4	316 SF	4	
B	STUDIO- 1 BED	2	305 SF	2	
	TOTAL	20		6	7
ASSISTED LIVING					
UNIT ID	TYPE	QUANTITY	SIZE		
C	STUDIO	15	404 SF		15
C.1	STUDIO	3	404 SF	3	
D	STUDIO	2	404 SF	2	
E	1 BEDROOM	21	555 SF		21
E.1	1 BEDROOM	1	555 SF	1	
F	1 BEDROOM	2	555 SF	2	
G	2 BEDROOM	3	805 SF		3
H	2 BEDROOM	1	805 SF	1	
	TOTAL	48		4	34
INDEPENDENT LIVING					
UNIT ID	TYPE	QUANTITY	SIZE		
J	STUDIO	15	454 SF		15
J.1	STUDIO	1	454 SF		1
K	1 BEDROOM	54	678 SF		54
K.1	1 BEDROOM	1	678 SF		1
L	2 BEDROOM	31	926 SF		31
L.1	2 BEDROOM	1	926 SF		1
M	2 BEDROOM	1	1143 SF		
	TOTAL	104		3	101
TOTAL UNITS		172			
VILLAS					
UNIT ID	TYPE	QUANTITY	SIZE		
3 UNIT	2 BD RM 2 BA	15	1294 SF		
TOTAL UNITS		15			


PROJECT DATA

BUILDING AREA:	
MEMORY CARE	12,546 SF
ASSISTED LIVING	45,450 SF
INDEPENDENT LIVING	112,824 SF
TOTAL	170,820 SF

PROJECT TEAM

ARCHITECT	
STARK WILSON DUNCAN ARCHITECTS INC 315 NICHOLS RD. SUITE 228 KANSAS CITY, MISSOURI 64112 816.531.1698	
OWNER	
O'REILLY DEVELOPMENT CO. 5051 S. NATIONAL AVENUE 4-100 SPRINGFIELD, MO 65810 417.893.6006	
MANAGEMENT COMPANY	
ARROW SENIOR LIVING 3333-H RUE ROYALE ST. CHARLES, MO 63301 636.724.1766	
CIVIL	
ENGINEERING SURVEYS & SERVICES 1115 FAY STREET COLUMBIA, MO 65201 573.449.2646	
LANDSCAPE	
KIMLEY-HORN 805 PENNSYLVANIA AVENUE, SUITE 150 KANSAS CITY, MO 64105 816.652.0350	
SHEET SCHEDULE	
00 A	COVERSHEET
CIVIL	
C0.01	OVERALL APPLICATION EXHIBIT
C1.01	PRELIMINARY PLAT
C1.02	EASEMENT EXHIBIT
C2.01	PRELIMINARY DEVELOPMENT PLAN & SPECIAL USE PERMIT SITE PLAN
C2.02	PRELIMINARY DEVELOPMENT PLAN & SPECIAL USE PERMIT GRADING PLAN
C2.03	PRELIMINARY DEVELOPMENT PLAN & SPECIAL USE PERMIT UTILITY PLAN
C3.01	SIGHT DISTANCE EXHIBIT
C4.01	ZONING PROFILES
LANDSCAPE	
L1.0	LANDSCAPE PLAN
L1.1	LANDSCAPE PLAN ENLARGEMENT 1
L1.2	LANDSCAPE PLAN ENLARGEMENT 2
L1.3	LANDSCAPE PLAN ENLARGEMENT 3
ARCHITECTURAL	
SP1.1	SITE DETAILS
SP1.2	SITE DETAILS
SP1.3	SITE DETAILS
A1.1	OVERALL LOWER FLOOR PLAN
A1.2	OVERALL FIRST FLOOR PLAN
A1.3	OVERALL SECOND FLOOR PLAN
A1.4	OVERALL FLOOR PLAN - VILLA
A2.1	BUILDING ELEVATIONS
A2.2	BUILDING ELEVATIONS
A2.3	BUILDING ELEVATIONS - VILLA
ELECTRICAL	
PH1.1	PHOTOMETRIC SITE PLAN


ISSUE DATE:
1.26.2026

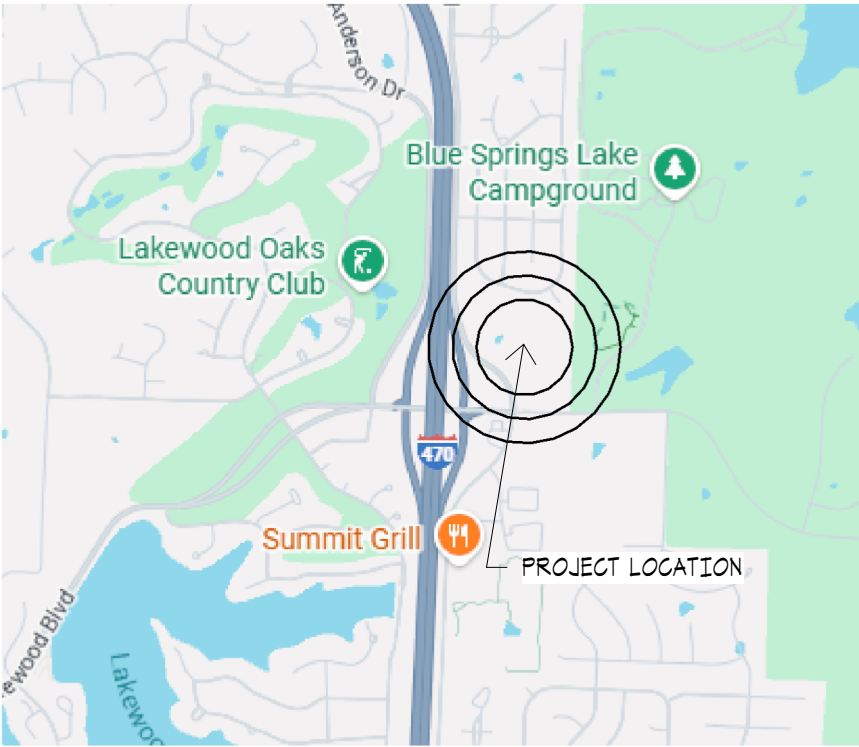

LOCATION MAP



\\192.168.0.99\Projects\General Projects\16803-SWD-Lees-Summit-Senior-CDs\CAD\16803 PRE PLAT.dwg
Jan 26, 2026 5:25pm

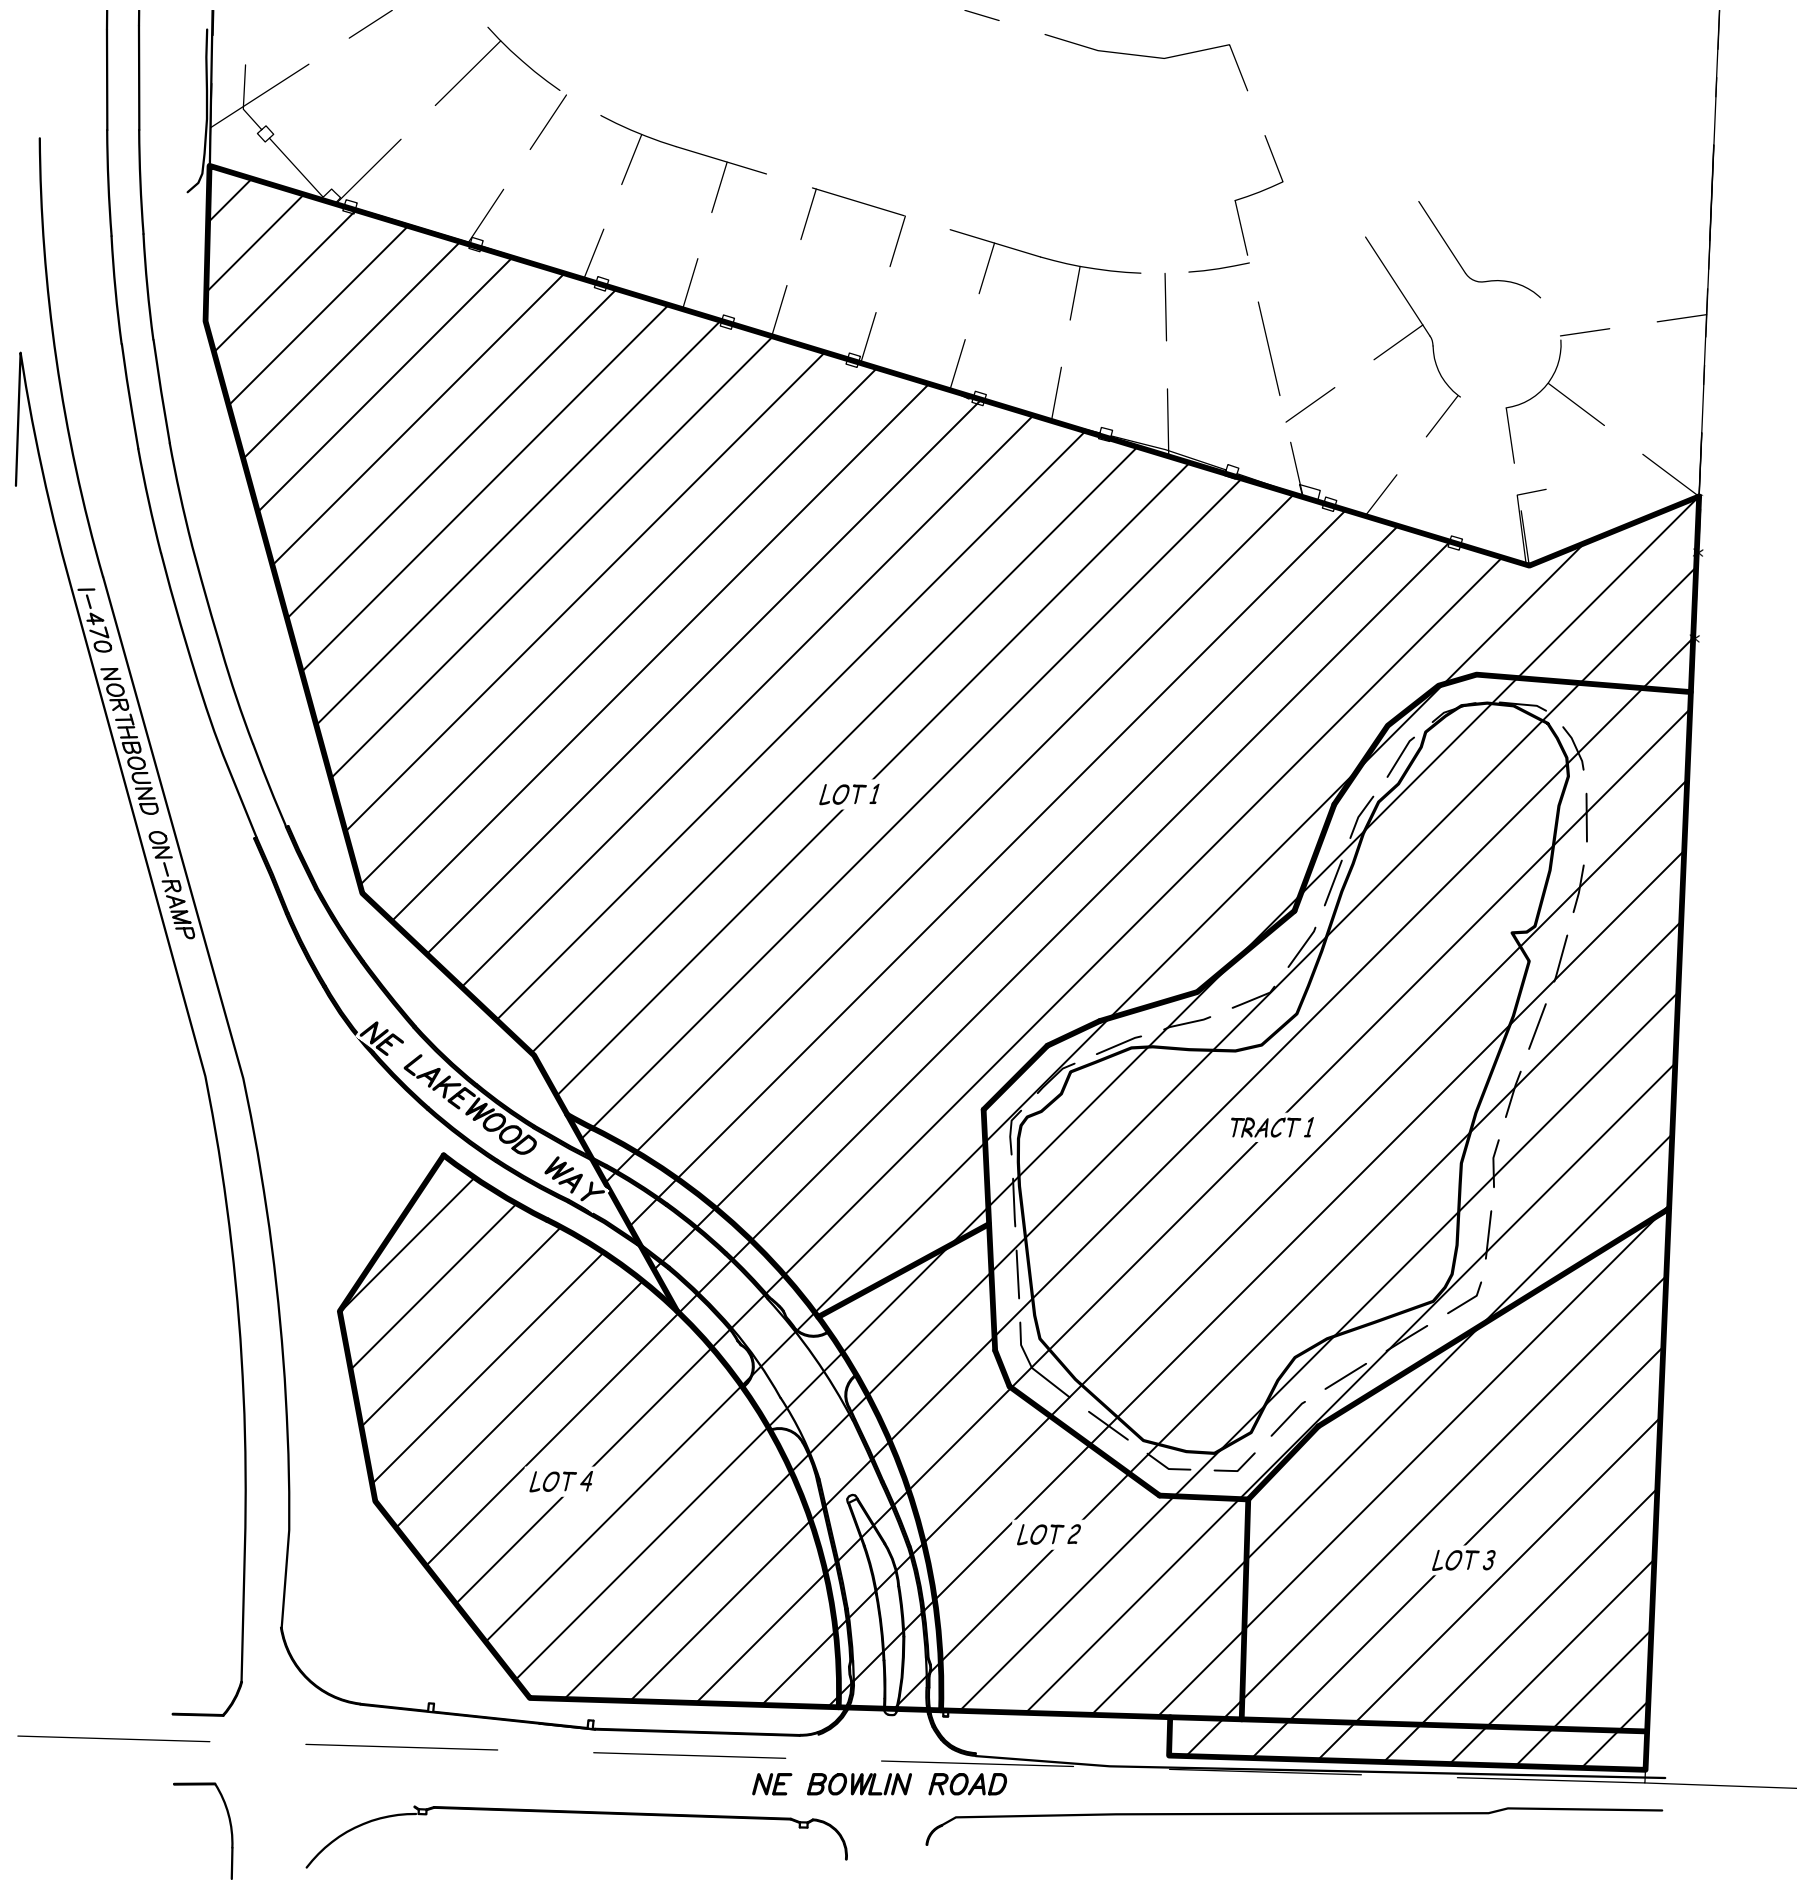

PRELIMINARY PLAT

SCALE: 1" = 150'


PROPERTY DESCRIPTION

PARCEL 1

ALL THAT PART OF THE NORTHEAST QUARTER OF SECTION 5, TOWNSHIP 48, RANGE 31 IN LEE'S SUMMIT, JACKSON COUNTY, MISSOURI, DESCRIBED AS FOLLOWS, BEGINNING AT A POINT ON THE EAST LINE OF THE NORTHEAST QUARTER OF SECTION 5, TOWNSHIP 48, RANGE 31, SAID POINT LYING 1630.07 FEET SOUTH OF THE NORTHEAST CORNER OF SAID NORTHEAST QUARTER; THENCE SOUTH 02 DEGREES 24 MINUTES 42 SECONDS WEST ALONG THE EAST LINE OF SAID NORTHEAST QUARTER A DISTANCE OF 995.69 FEET (DEED READS 995.91 FEET) TO THE NORTH RIGHT OF WAY LINE OF BOWLIN ROAD; THENCE NORTH 88 DEGREES 16 MINUTES 57 SECONDS WEST ALONG THE NORTH RIGHT OF WAY LINE OF BOWLIN ROAD A DISTANCE OF 372.37 FEET (DEED READS NORTH 88 DEGREES 16 MINUTES 57 SECONDS WEST A DISTANCE OF 372.23 FEET); THENCE CONTINUING ALONG THE NORTH RIGHT OF WAY LINE OF BOWLIN ROAD AND THE EAST RIGHT OF WAY LINE OF U.S. INTERSTATE HIGHWAY 470 AS FOLLOWS; THENCE NORTH 01 DEGREES 43 MINUTES 01 SECONDS EAST A DISTANCE OF 30.00 FEET; THENCE NORTH 88 DEGREES 16 MINUTES 59 SECONDS WEST A DISTANCE OF 210.12 FEET; THENCE NORTH 43 DEGREES 37 MINUTES 04 SECONDS WEST A DISTANCE OF 137.30 FEET TO A POINT LOCATED 690.00 FEET EAST OF STA 755+40 OF THE CENTERLINE OF INTERSTATE 470 AS NOW ESTABLISHED; THENCE NORTH 17 DEGREES 59 MINUTES 21 SECONDS WEST A DISTANCE OF 170.88 FEET TO A POINT LOCATED 630.00 FEET EAST OF CENTERLINE STA 757+00; THENCE NORTH 29 DEGREES 15 MINUTES 44 SECONDS WEST A DISTANCE OF 285.18 FEET TO A POINT LOCATED 480.00 FEET EAST OF CENTERLINE STA 759+0040; THENCE NORTH 46 DEGREES 40 MINUTES 00 SECONDS WEST A DISTANCE OF 184.58 FEET TO A POINT LOCATED 341.25 FEET EAST OF CENTERLINE STA 760+60; THENCE NORTH 15 DEGREES 19 MINUTES 37 SECONDS WEST A DISTANCE OF 463.37 FEET TO A POINT LOCATED 205.00 FEET EAST OF STA 765+00; THENCE NORTH 01 DEGREES 29 MINUTES 56 SECONDS EAST A DISTANCE OF 121.38 FEET (DEED READS 121.56 FEET) TO A POINT LOCATED 205.00 FEET EAST OF CENTERLINE STA 766+21.56; THENCE LEAVING THE EAST RIGHT OF WAY LINE OF U.S. INTERSTATE HIGHWAY 470, SOUTH 73 DEGREES 08 MINUTES 55 SECONDS EAST A DISTANCE OF 1077.29 FEET (DEED READS 1077.15 FEET); THENCE NORTH 67 DEGREES 49 MINUTES 27 SECONDS EAST A DISTANCE OF 143.23 FEET TO THE POINT OF BEGINNING. EXCEPT THAT PART TAKEN FOR STREETS OR ROADS.

PARCEL 2

COMMENCING AT THE INTERSECTION OF THE NORTH RIGHT-OF-WAY LINE OF BOWLIN ROAD AND THE NORTHEASTERLY RIGHT OF WAY OF THE INTERSTATE ROUTE 470, AS THE SAME ARE NOW ESTABLISHED; THENCE NORTH 43 DEGREES 30 MINUTES 50 SECONDS WEST ALONG SAID NORTHEASTERLY RIGHT OF WAY LINE, A DISTANCE OF 72.41 FEET TO THE POINT OF BEGINNING OF THE TRACT OF LAND TO BE HEREIN DESCRIBED; THENCE CONTINUING NORTH 43 DEGREES 30 MINUTES 50 SECONDS WEST ALONG SAID NORTHEASTERLY RIGHT OF WAY LINE, A DISTANCE OF 64.97 FEET; THENCE NORTH 17 DEGREES 51 MINUTES 02 SECONDS WEST ALONG SAID NORTHEASTERLY RIGHT OF WAY LINE, A DISTANCE OF 170.88 FEET; THENCE NORTH 29 DEGREES 07 MINUTES 26 SECONDS WEST ALONG SAID NORTHEASTERLY RIGHT OF WAY LINE, A DISTANCE OF 54.57 FEET; THENCE NORTHWESTERLY, DEPARTING ALONG SAID NORTHEASTERLY RIGHT OF WAY LINE, ALONG A CURVE TO THE LEFT, HAVING AN INITIAL TANGENT BEARING OF NORTH 46 DEGREES 02 MINUTES 32 SECONDS WEST, A RADIUS OF 410.00 FEET AND A CENTRAL ANGLE OF 17 DEGREES 33 MINUTES 30 SECONDS, AN ARC DISTANCE OF 125.64 FEET; THENCE NORTHWESTERLY ALONG A CURVE TO THE RIGHT, HAVING A COMMON TANGENT WITH THE LAST DESCRIBED COURSE, A RADIUS OF 490.00 FEET AND A CENTRAL ANGLE OF 11 DEGREES 08 MINUTES 36 SECONDS, AN ARC DISTANCE OF 95.30 FEET; THENCE SOUTH 33 DEGREES 49 MINUTES 16 SECONDS WEST, A DISTANCE OF 145.22 FEET; THENCE SOUTH 10 DEGREES 27 MINUTES 49 SECONDS EAST, A DISTANCE OF 150.94 FEET; THENCE SOUTH 39 DEGREES 00 MINUTES 56 SECONDS EAST, A DISTANCE OF 195.45 FEET; THENCE SOUTH 88 DEGREES 08 MINUTES 41 SECONDS EAST A DISTANCE OF 241.38 FEET; THENCE NORTHERLY AND NORTHWESTERLY ALONG A CURVE TO THE LEFT, HAVING AN INITIAL TANGENT BEARING OF NORTH 01 DEGREES 51 MINUTES 05 SECONDS EAST, A RADIUS OF 410.00 FEET AND A CENTRAL ANGLE OF 7 DEGREES 07 MINUTES 39 SECONDS, AN ARC DISTANCE OF 51.00 FEET TO THE POINT OF BEGINNING.

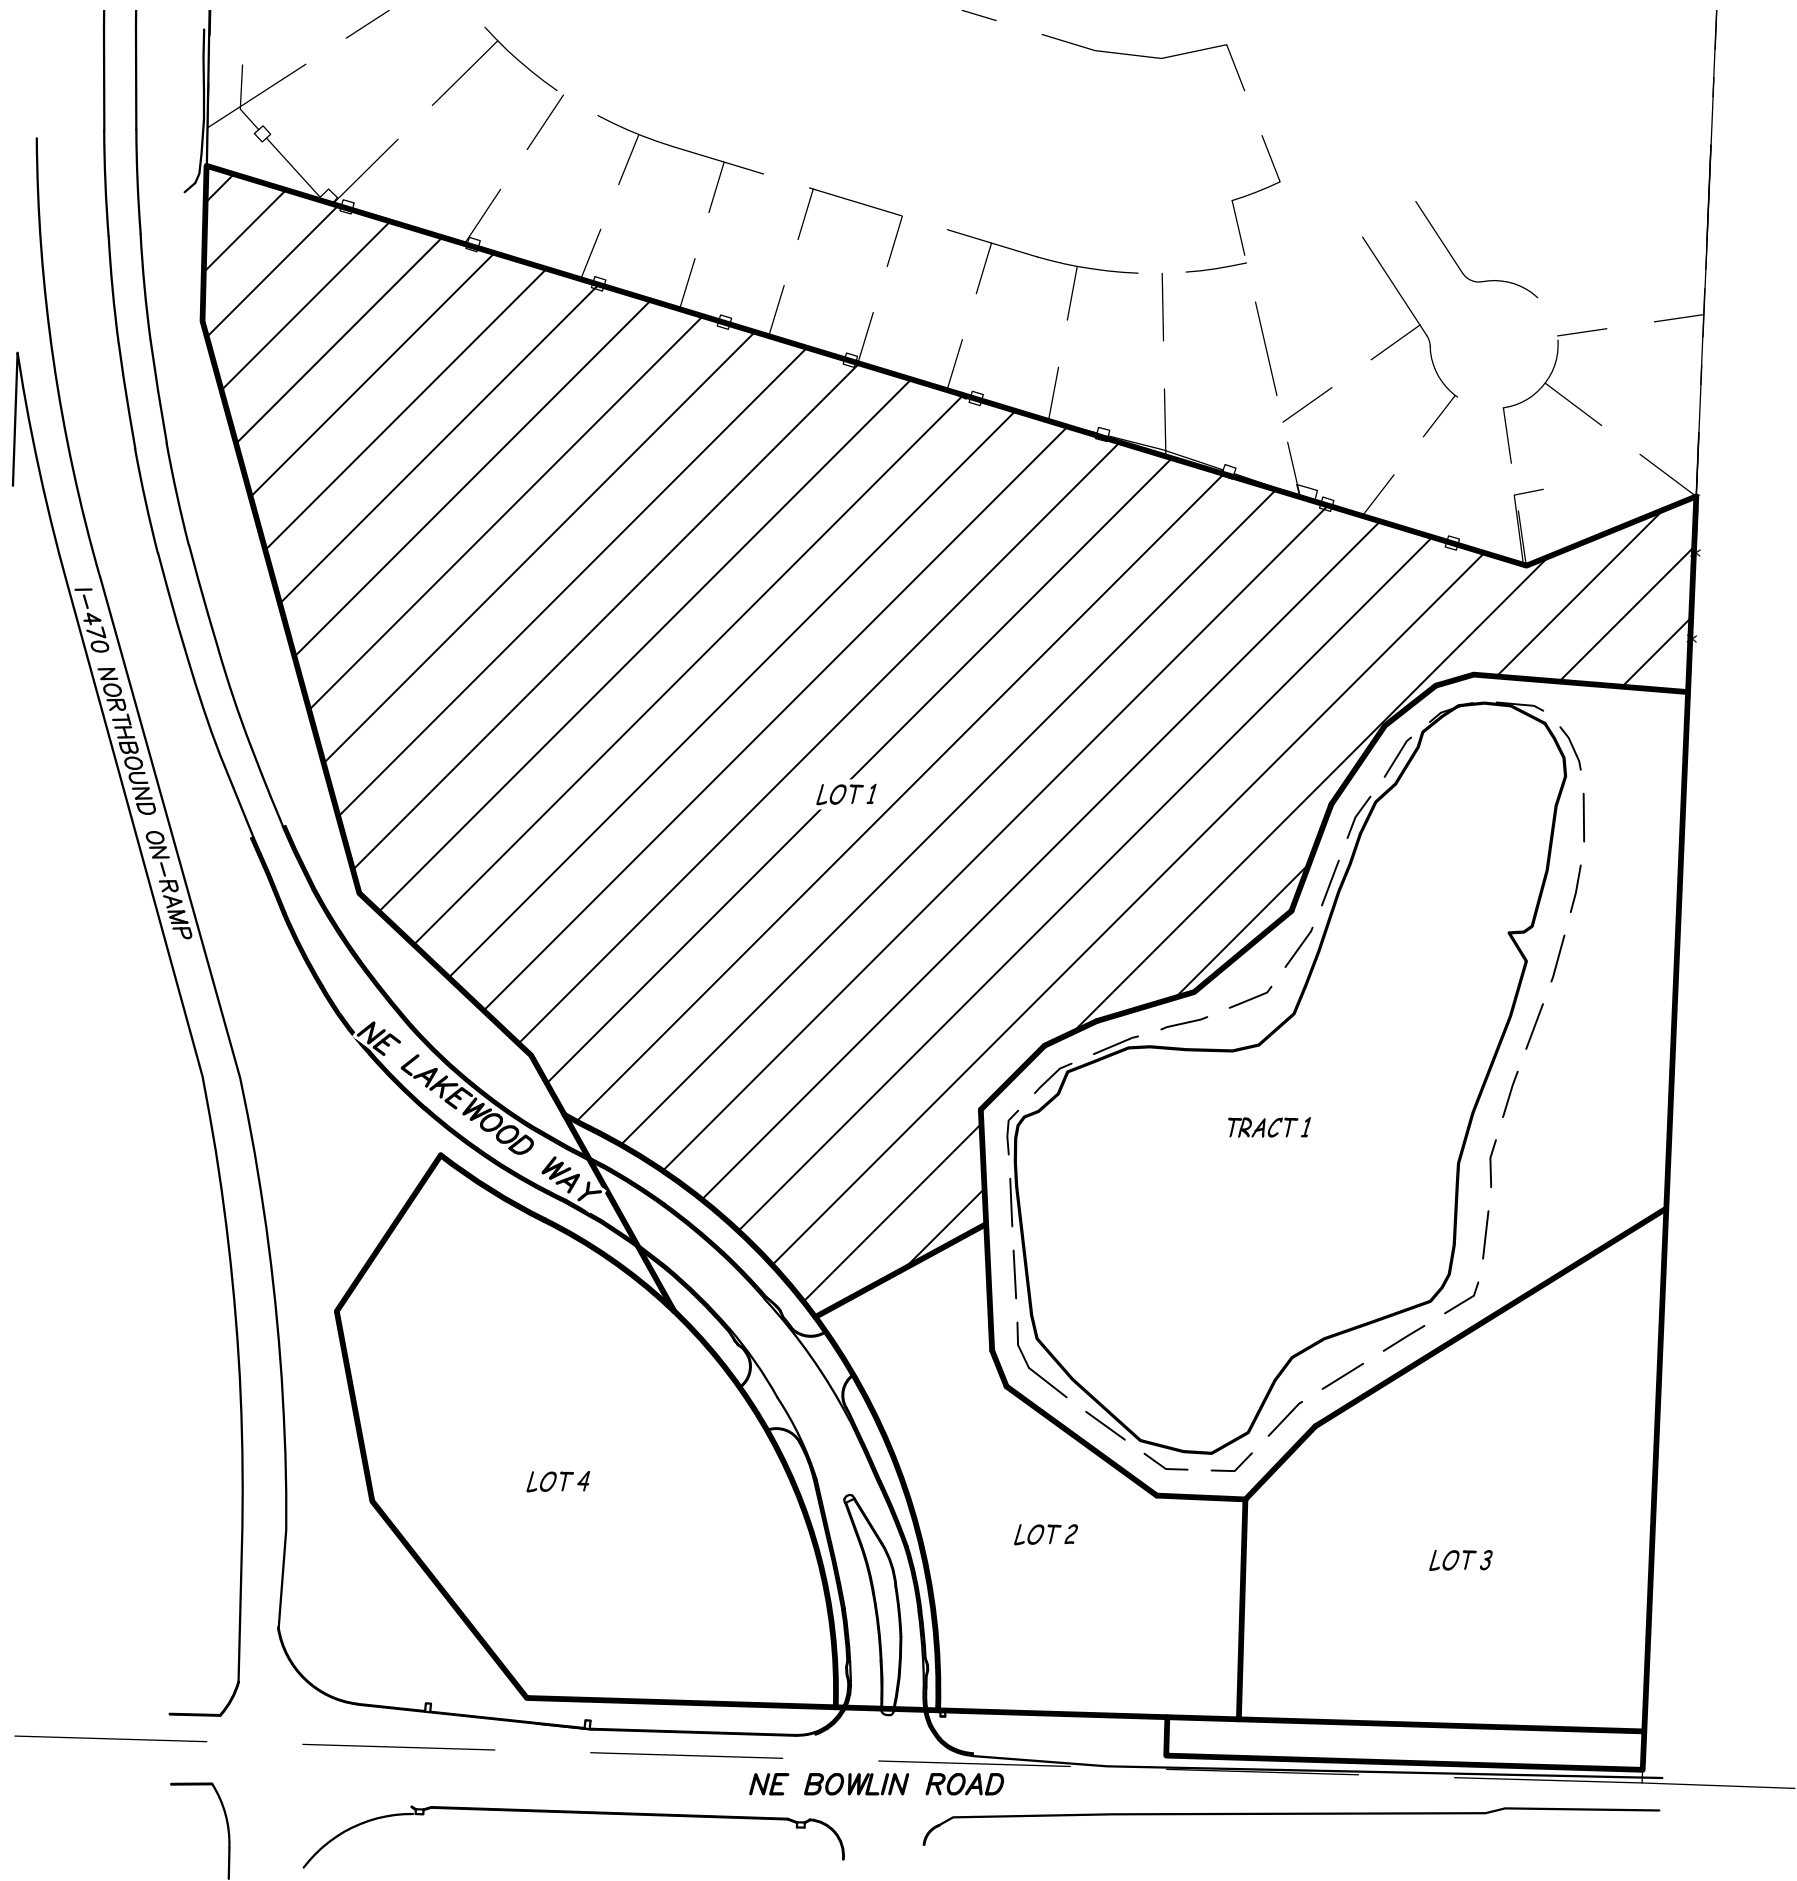

SPECIAL USE PERMIT

SCALE: 1" = 150'

PROPERTY DESCRIPTION

PROPOSED LOT 1 OF THE CAPT'N WARF SUBDIVISION PLAT 1 LOCATED IN SECTION 5 T48N R31W, IN LEE'S SUMMIT, JACKSON COUNTY, MISSOURI.




PRELIMINARY DEVELOPMENT PLAN

SCALE: 1" = 150'

PROPERTY DESCRIPTION

PROPOSED LOT 1 AND TRACT 1 OF THE CAPT'N WARF SUBDIVISION PLAT 1 LOCATED IN SECTION 5 T48N R31W, IN LEE'S SUMMIT, JACKSON COUNTY, MISSOURI.

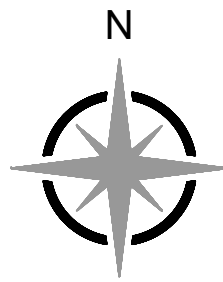

SWD
ARCHITECTS

EST 1935

ARCHITECTURAL CORPORATION
MISSOURI CERTIFICATE
OF AUTHORITY NO. 000073

PRELIMINARY PLAT
CAPT'S WHARF SUBDIVISION
NE LAKEWOOD WAY & NE BOWLIN ROAD
LEES SUMMIT, JACKSON COUNTY, MISSOURI 64064

STARK WILSON DUNCAN ARCHITECTS INC
315 NICHOLS RD. STE 228 - KANSAS CITY, MO 64112 - T 816.531.1698 - WWW.SWDARCHITECTS.COM

SEAL
MATTHEW A. KRIETE
PROFESSIONAL ENGINEER
PE-2007002811

1/26/2026



OVERALL APPLICATION
EXHIBIT

ISSUE DATE:

1.26.2026

REVISIONS:



1113 Fay Street, Columbia, Mo 65201
573 - 449 - 2646
www.es-inc.com
Missouri Engineering Corp. # 2004005018
ES&S PROJECT NO. 16803

PROJECT NO.: 2510

C0.01

COPYRIGHT © 2025 SWD ARCHITECTS INC.

\\192.168.0.99\Projects\General Projects\16803-SWD-Lees-Summit-Senior-CDs\CAD\16803 PRE PLAT.dwg
Feb 09 2026 3:13pm

1. SITE AREA = 22.22 ACRES
2. ZONING = CP-2 - PLANNED COMMUNITY COMMERCIAL DISTRICT
3. CURRENT USE: UNDEVELOPED

4. NO EXISTING BUILDINGS ARE LOCATED ON SITE. THE NORTHERN SITE BOUNDARY IS MADE UP OF A NEIGHBORHOOD OF SINGLE FAMILY HOMES.
5. HISTORICAL DISTRICT: SITE IS NOT LOCATED INSIDE OF A HISTORICAL DISTRICT.
6. NO PROPERTY OR INFRASTRUCTURE ARE LISTED ON THE NATIONAL REGISTRY FOR HISTORIC PLACE
7. NO GAS OR OIL WELLS (INACTIVE OR CAPPED) ARE LOCATED WITHIN THE SITE. BOUNDARIES PER THE MISSOURI DEPARTMENT OF NATURAL RESOURCES GIS MAP PUBLISHED FEBRUARY 15, 2019 AND UPDATED MARCH 24, 2025.

8. STORM WATER MANAGEMENT
 - 8.1. WATERSHED: WHITE RIVER
 - 8.2. COMMON DETENTION FOR LOTS 1 THRU 4 WILL BE PROVIDED VIA THE POND LOCATED ON THE 5.21 ACRE COMMON LOT.
 - 8.3. THE EXISTING POND WILL BE PARTIALLY FILLED TO ALLOW THE LOTS ADJACENT TO NE BOWLIN ROAD TO HAVE ADEQUATE DEVELOPMENT AREA.
 - 8.4. THE 100 YEAR POND ELEVATION TO BE A MINIMUM OF 20' OFFSET FROM ALL SURROUNDING PROPERTY LINES.
 - 8.5. ENCLOSED PIPES AND INLETS AND ENGINEERED SWALES WILL COLLECT AND CONVEY ON SITE STORM RUNOFF INTO THE EXISTING DETENTION BASIN.
9. WATER AND SEWER
 - 9.1. WATER AND SEWER PROVIDED BY CITY OF LEE'S SUMMIT
 - 9.2. ANTICIPATED SEWER DEMAND:
 - 9.2.1. PEAK BASE FLOW = 0.4 EDU * 191 UNITS = 22,920 GPD
 - 9.2.2. PEAK FLOW: 22,920 GPD + (250 GPD/AC * 11.74 AC) + (0.003 * 3.59 IN/HR * 11.74 AC * 646,317 GPD/CFS) = 107,575 GPD



- 9.3. TO REMOVE THE IMPACT OF A SANITARY LINE IN THE COMMON LOT, A PORTION OF EXISTING SANITARY LINE ABANDONED IN PLACE WITH NEW LINE RELOCATED OUT OF COMMON DETENTION LOT.
- 9.4. ANTICIPATED WATER DEMAND:
 - 9.4.1. DAILY = 191 UNITS * 125 GPD/PERSON * 2.78 PERSONS/UNIT = 66,373 GPD
 - 9.4.2. MAXIMUM DAILY WATER DEMAND = 66,373 GPD * 2.2 = 146,020 GPD
 - 9.4.3. PEAK HOUR DEMAND = 2 * 146,020 GPD/2600 MINS/DAY = 81 GPM
 - 9.4.4. SITE SHALL BE DESIGNED IN ACCORDANCE WITH THE 2018 INTERNATIONAL FIRE CODE
- 9.5. THERE ARE NO KNOWN DOWNSTREAM SEWER CAPACITY LIMITATIONS.
- 9.6. GRANTOR, ON BEHALF OF HIMSELF, HIS HEIRS, HIS ASSIGNS AND SUCCESSORS IN INTEREST, HEREBY WAIVES, TO THE FULLEST EXTENT ALLOWED BY LAW, INCLUDING, WITHOUT LIMITATION, SECTION 527.188 RSMO. (2006), ANY RIGHT TO REQUEST RESTORATION OF RIGHTS PREVIOUSLY TRANSFERRED AND VACATION OF THE EASEMENT HEREIN GRANTED.

PHASING SCHEDULE NOTE

- PLAT 1 - LOT 1 AND TRACT 1 INCLUDING WATER MAIN ALONG LAKEWOOD WAY, SEWER MAIN, & ADJACENT IMPROVEMENTS.
- PLAT 2 - LOT 2, 3, AND 4 INCLUDING ADJACENT IMPROVEMENTS.

SETBACK NOTE

- FRONT SETBACK = 15'
REAR SETBACK = 20'
SIDE SETBACK = 10' FEET (0' INTERIOR LOT LINES)

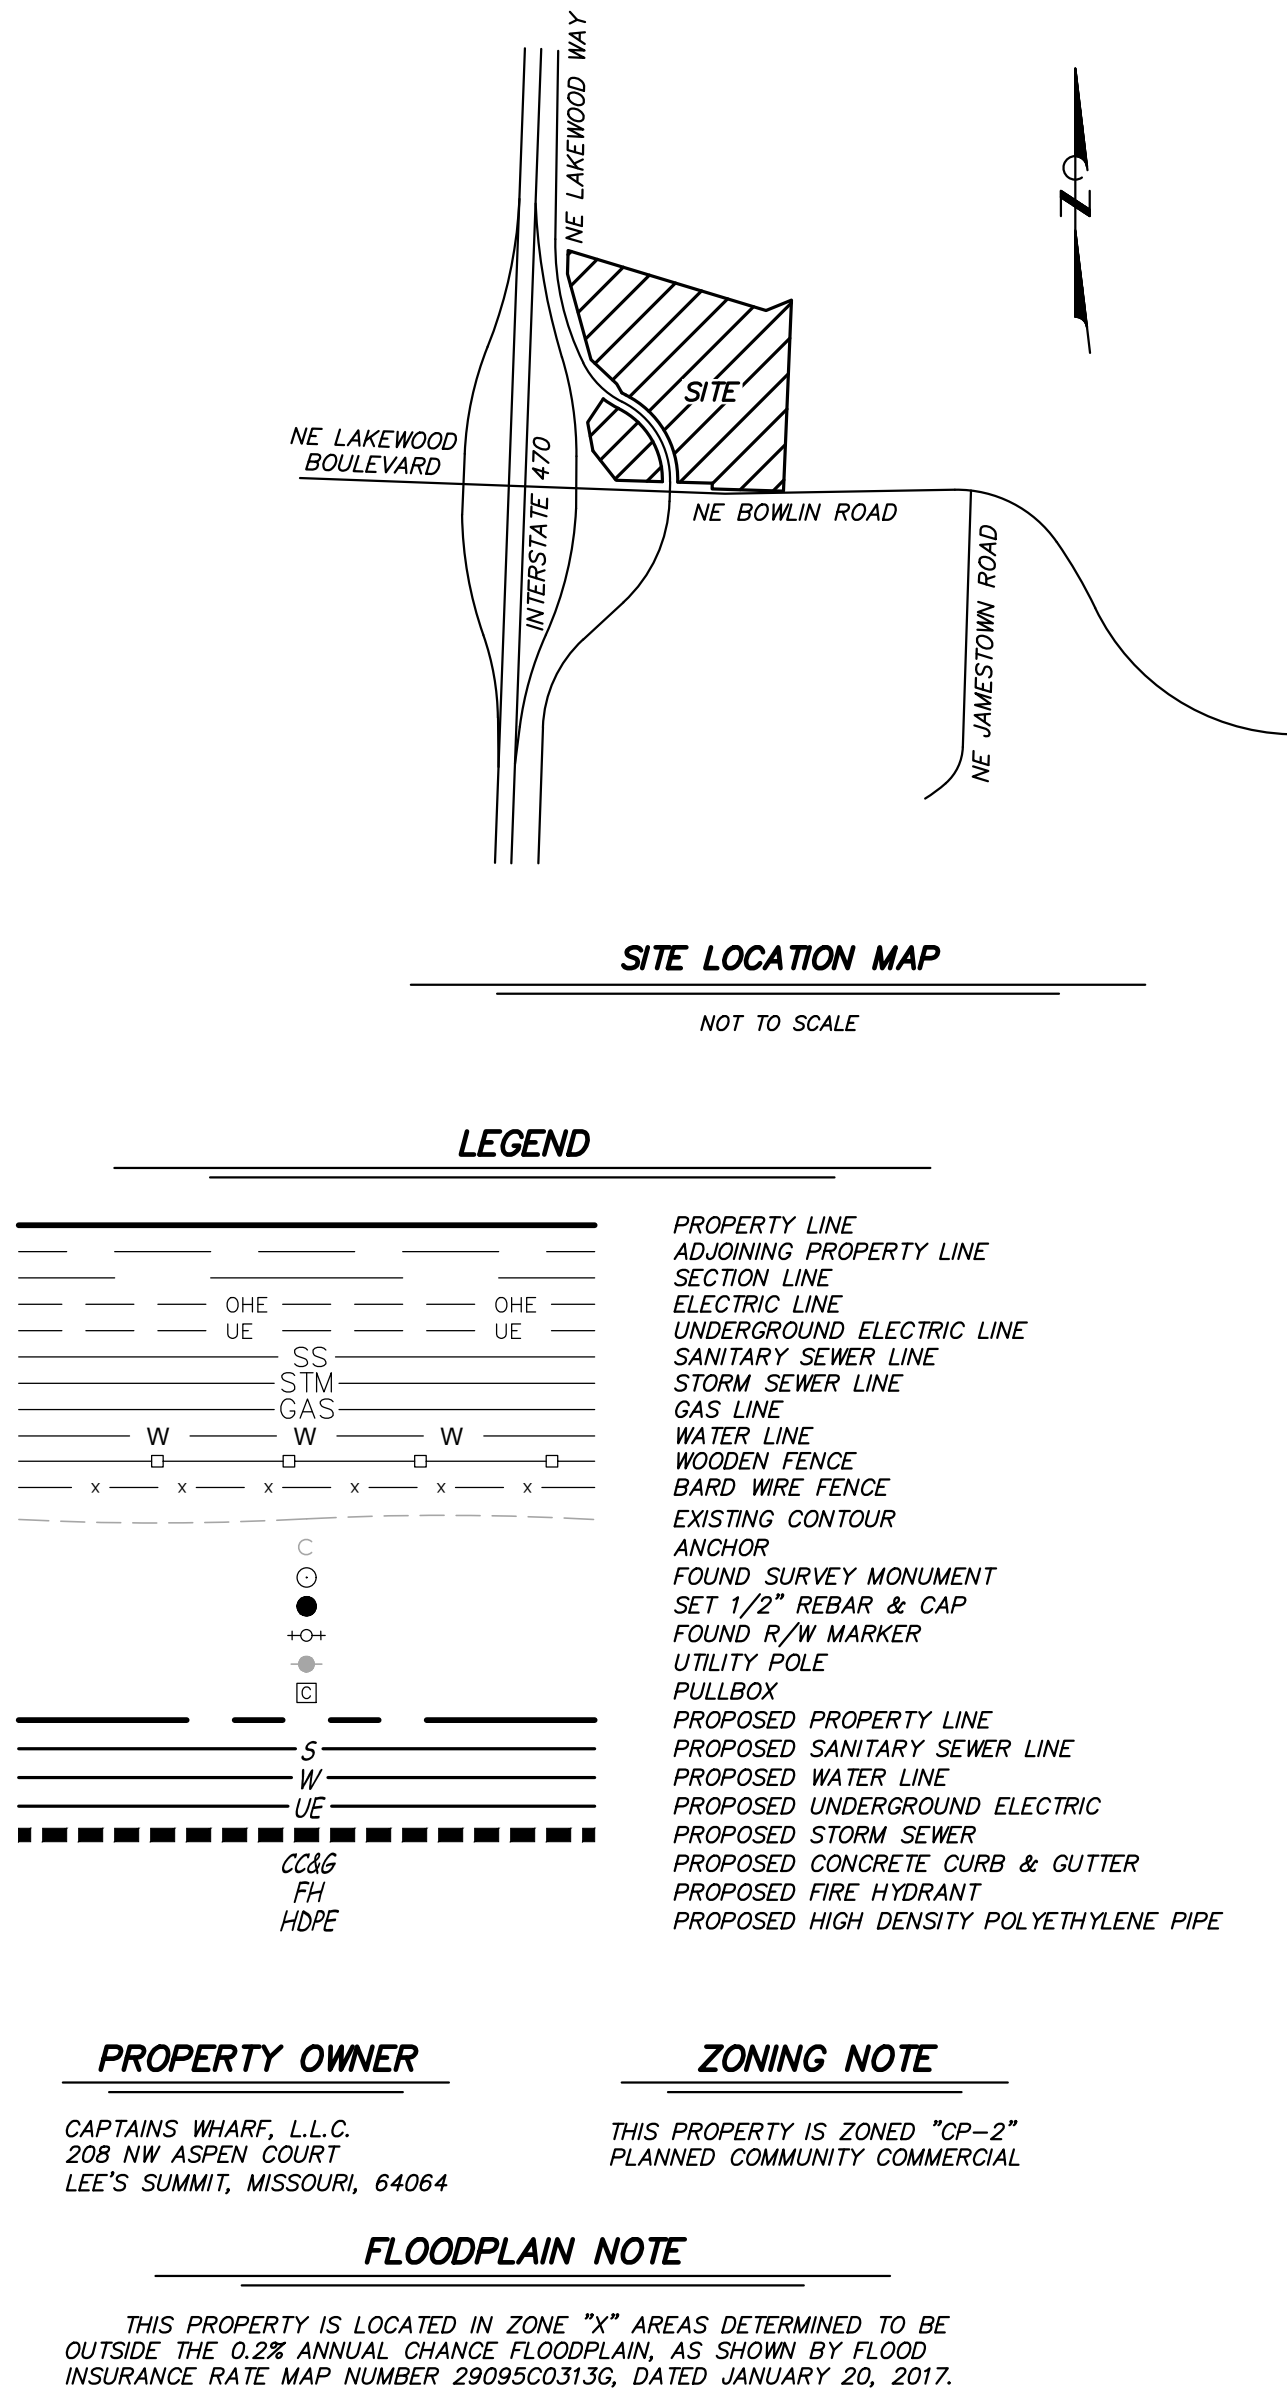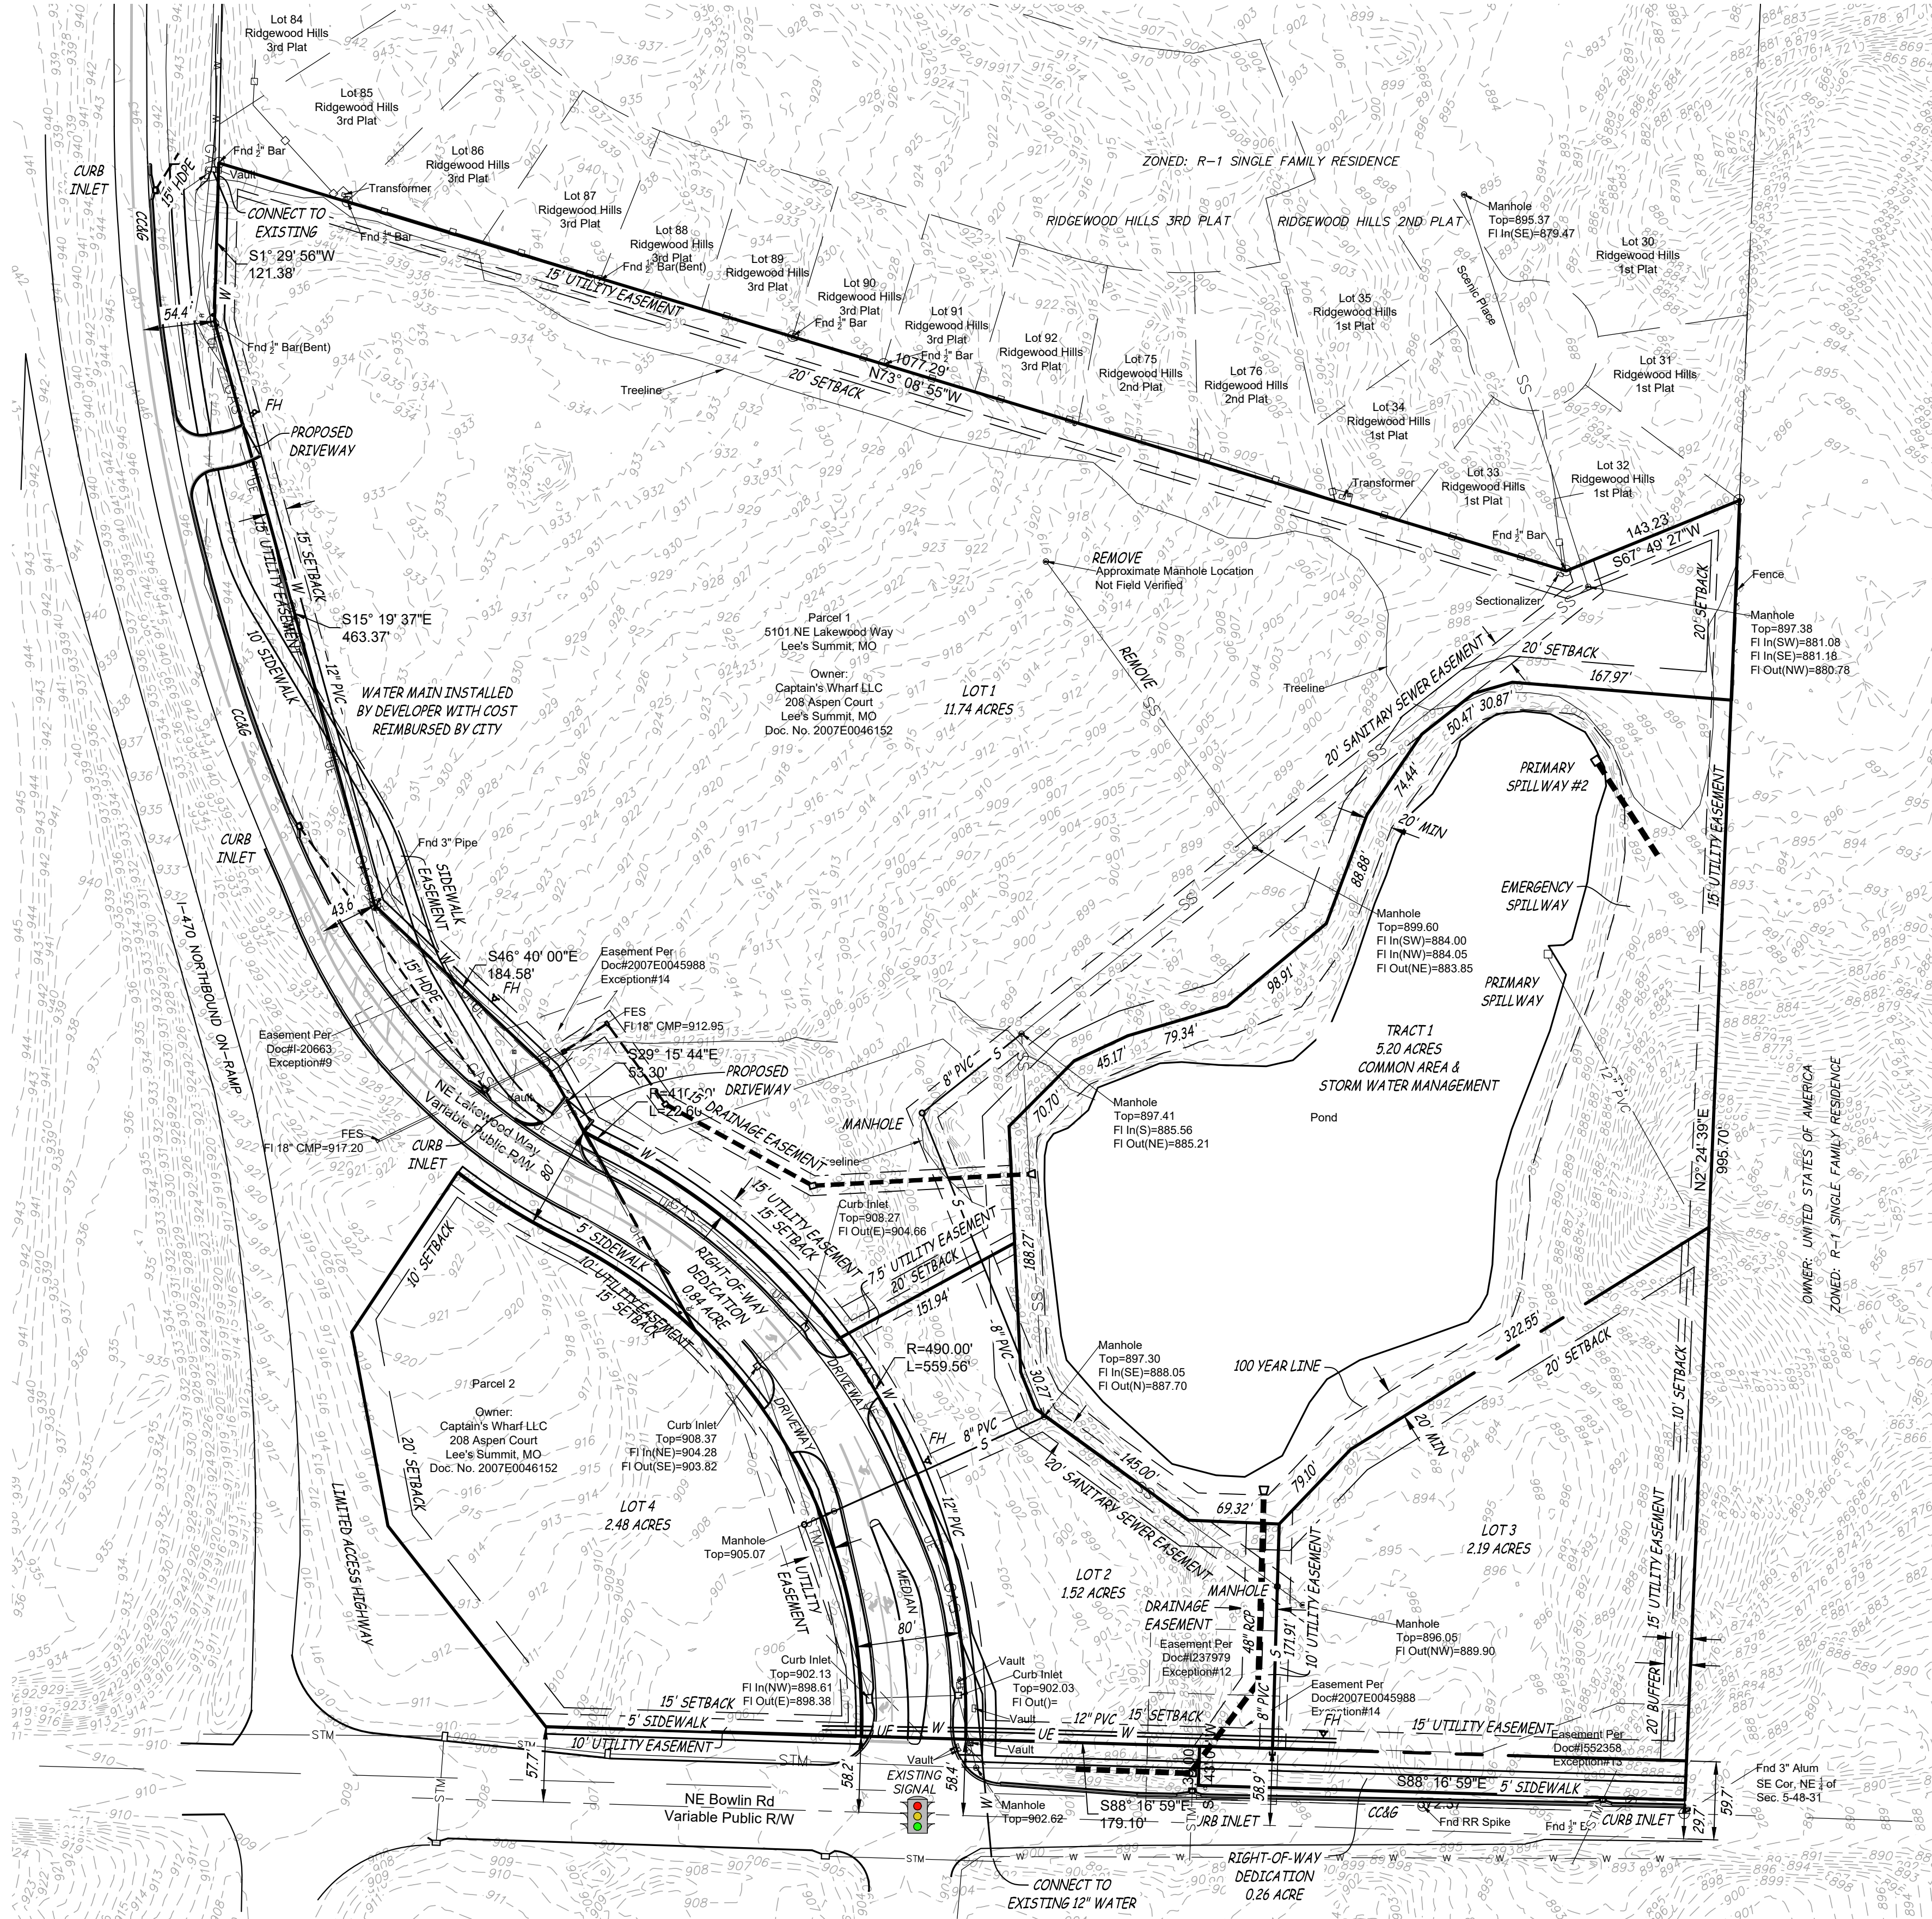

LEGEND

The legend diagram consists of several rows of symbols and their corresponding labels:

- Property Line: A solid horizontal line.
- Adjoining Property Line: A dashed horizontal line.
- Section Line: A horizontal line with short vertical tick marks.
- Electric Line: A horizontal line with small circles.
- Underground Electric Line: A horizontal line with small circles and a dashed line.
- Sanitary Sewer Line: A horizontal line with small circles and a dashed line.
- Storm Sewer Line: A horizontal line with small circles and a dashed line.
- Gas Line: A horizontal line with small circles and a dashed line.
- Water Line: A horizontal line with small circles and a dashed line.
- Wooden Fence: A horizontal line with small squares.
- Barbed Wire Fence: A horizontal line with small squares and a dashed line.
- Existing Contour: A horizontal line with small circles and a dashed line.
- Anchor: A horizontal line with small circles and a dashed line.
- Found Survey Monument: A horizontal line with small circles and a dashed line.
- Set 1/2" Rebar & Cap: A horizontal line with small circles and a dashed line.
- Found R/W Marker: A horizontal line with small circles and a dashed line.
- Utility Pole: A horizontal line with small circles and a dashed line.
- Pulldown: A horizontal line with small circles and a dashed line.
- Proposed Sanitary Sewer Line: A horizontal line with small circles and a dashed line.
- Proposed Water Line: A horizontal line with small circles and a dashed line.
- Proposed Underground Electric: A horizontal line with small circles and a dashed line.
- Proposed Storm Sewer: A horizontal line with small circles and a dashed line.
- Proposed Concrete Curb & Gutter: A horizontal line with small circles and a dashed line.
- Proposed Fire Hydrant: A horizontal line with small circles and a dashed line.
- Proposed High Density Polyethylene Pipe: A horizontal line with small circles and a dashed line.

PROPERTY LINE
ADJOINING PROPERTY LINE
SECTION LINE
ELECTRIC LINE
UNDERGROUND ELECTRIC LINE
SANITARY SEWER LINE
STORM SEWER LINE
GAS LINE
WATER LINE
WOODEN FENCE
BARB WIRE FENCE
EXISTING CONTOUR
ANCHOR
FOUND SURVEY MONUMENT
SET 1/2" REBAR & CAP
FOUND R/W MARKER
UTILITY POLE
PULLBOX
PROPOSED SANITARY LINE
PROPOSED SANITARY SEWER LINE
PROPOSED WATER LINE
PROPOSED UNDERGROUND ELECTRIC
PROPOSED STORM SEWER
PROPOSED CONCRETE CURB & GUTTER
PROPOSED FIRE HYDRANT
PROPOSED HIGH DENSITY POLYETHYLENE PIPE

PROPERTY OWNER

CAPTAINS WHARF, L.L.C.
208 NW ASHLEY COURT
LEE'S SUMMIT, MISSOURI, 64064

ZONING NOTE

THIS PROPERTY IS ZONED "CP-2"
PLANNED COMMUNITY COMMERCIAL

FLOODPLAIN NOTE

THIS PROPERTY IS LOCATED IN ZONE "X" AREAS DETERMINED TO BE
OUTSIDE THE 0.2% ANNUAL CHANCE FLOODPLAIN, AS SHOWN BY FLOOD
INSURANCE RATE MAP NUMBER 29095C0313G, DATED JANUARY 20, 2017.

1. SITE AREA = 22.22 ACRES
2. ZONING = CP-2 - PLANNED COMMUNITY COMMERCIAL DISTRICT
3. CURRENT USE: UNDEVELOPED

4. NO EXISTING BUILDINGS ARE LOCATED ON SITE. THE NORTHERN SITE BOUNDARY IS MADE UP OF A NEIGHBORHOOD OF SINGLE FAMILY HOMES.
5. HISTORICAL DISTRICT: SITE IS NOT LOCATED INSIDE OF A HISTORICAL DISTRICT.
6. NO PROPERTY OR INFRASTRUCTURE ARE LISTED ON THE NATIONAL REGISTRY FOR HISTORIC PLACE
7. NO GAS OR OIL WELLS (INACTIVE OR CAPPED) ARE LOCATED WITHIN THE SITE. BOUNDARIES PER THE MISSOURI DEPARTMENT OF NATURAL RESOURCES GIS MAP PUBLISHED FEBRUARY 15, 2019 AND UPDATED MARCH 24, 2025.

8. STORM WATER MANAGEMENT
 - 8.1. WATERSHED: WHITE RIVER
 - 8.2. COMMON DETENTION FOR LOTS 1 THRU 4 WILL BE PROVIDED VIA THE POND LOCATED ON THE 5.21 ACRE COMMON LOT.
 - 8.3. THE EXISTING POND WILL BE PARTIALLY FILLED TO ALLOW THE LOTS ADJACENT TO NE BOWLIN ROAD TO HAVE ADEQUATE DEVELOPMENT AREA.
 - 8.4. THE 100 YEAR POND ELEVATION TO BE A MINIMUM OF 20' OFFSET FROM ALL SURROUNDING PROPERTY LINES.
 - 8.5. ENCLOSED PIPES AND INLETS AND ENGINEERED SWALES WILL COLLECT AND CONVEY ON SITE STORM RUNOFF INTO THE EXISTING DETENTION BASIN.
9. WATER AND SEWER
 - 9.1. WATER AND SEWER PROVIDED BY CITY OF LEE'S SUMMIT
 - 9.2. ANTICIPATED SEWER DEMAND:
 - 9.2.1. PEAK BASE FLOW = 0.4 EDU * 191 UNITS = 22,920 GPD
 - 9.2.2. PEAK FLOW: 22,920 GPD + (250 GPD/AC * 11.74 AC) + (0.003 * 3.59 IN/HR * 11.74 AC * 646,317 GPD/CFS) = 107,575 GPD

- 9.3. TO REMOVE THE IMPACT OF A SANITARY LINE IN THE COMMON LOT, A PORTION OF EXISTING SANITARY LINE ABANDONED IN PLACE WITH NEW LINE RELOCATED OUT OF COMMON DETENTION LOT.
- 9.4. ANTICIPATED WATER DEMAND:
 - 9.4.1. DAILY = 191 UNITS * 125 GPD/PERSON * 2.78 PERSONS/UNIT = 66,373 GPD
 - 9.4.2. MAXIMUM DAILY WATER DEMAND = 66,373 GPD * 2.2 = 146,020 GPD
 - 9.4.3. PEAK HOUR DEMAND = 2 * 146,020 GPD/2600 MINS/DAY = 81 GPM
 - 9.4.4. SITE SHALL BE DESIGNED IN ACCORDANCE WITH THE 2018 INTERNATIONAL FIRE CODE
- 9.5. THERE ARE NO KNOWN DOWNSTREAM SEWER CAPACITY LIMITATIONS.
- 9.6. GRANTOR, ON BEHALF OF HIMSELF, HIS HEIRS, HIS ASSIGNS AND SUCCESSORS IN INTEREST, HEREBY WAIVES, TO THE FULLEST EXTENT ALLOWED BY LAW, INCLUDING, WITHOUT LIMITATION, SECTION 527.188 RSMO. (2006), ANY RIGHT TO REQUEST RESTORATION OF RIGHTS PREVIOUSLY TRANSFERRED AND VACATION OF THE EASEMENT HEREIN GRANTED.

PHASING SCHEDULE NOTE

- PLAT 1 - LOT 1 AND TRACT 1 INCLUDING WATER MAIN ALONG LAKEWOOD WAY, SEWER MAIN, & ADJACENT IMPROVEMENTS.
- PLAT 2 - LOT 2, 3, AND 4 INCLUDING ADJACENT IMPROVEMENTS.


SETBACK NOTE

- FRONT SETBACK = 15'
REAR SETBACK = 20'
SIDE SETBACK = 10' FEET (0' INTERIOR LOT LINES)



ARCHITECTURAL CORPORATION
MISSOURI CERTIFICATE
OF AUTHORITY NO. 000073

PRELIMINARY PLAT
CAPT'S WHARF SUBDIVISION
NE LAKEWOOD WAY & NE BOWLIN ROAD
LEES SUMMIT, JACKSON COUNTY, MISSOURI 64064

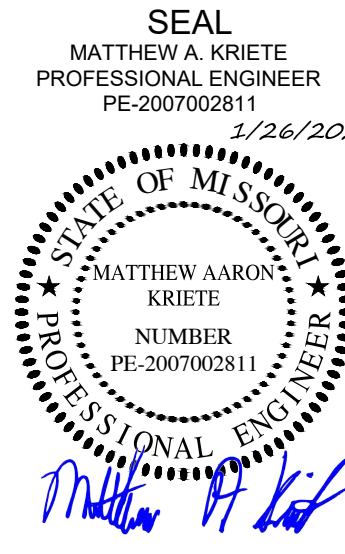

PRELIMINARY PLAT

ISSUE DATE:

12.22.2025

REVISIONS:

- ① REVISION - 01/26/2026
- ② REVISION - 02/04/2026







PROJECT NO.: 2510

C1.01

Copyright © 2025 SWD ARCHITECTS INC.

\\192.168.0.99\Projects\General Projects\16803-SWD-Lees-Summit-Senior-CDs\CAD\16803 PRE PLAT.dwg
Apr 07 2026 2:17pm

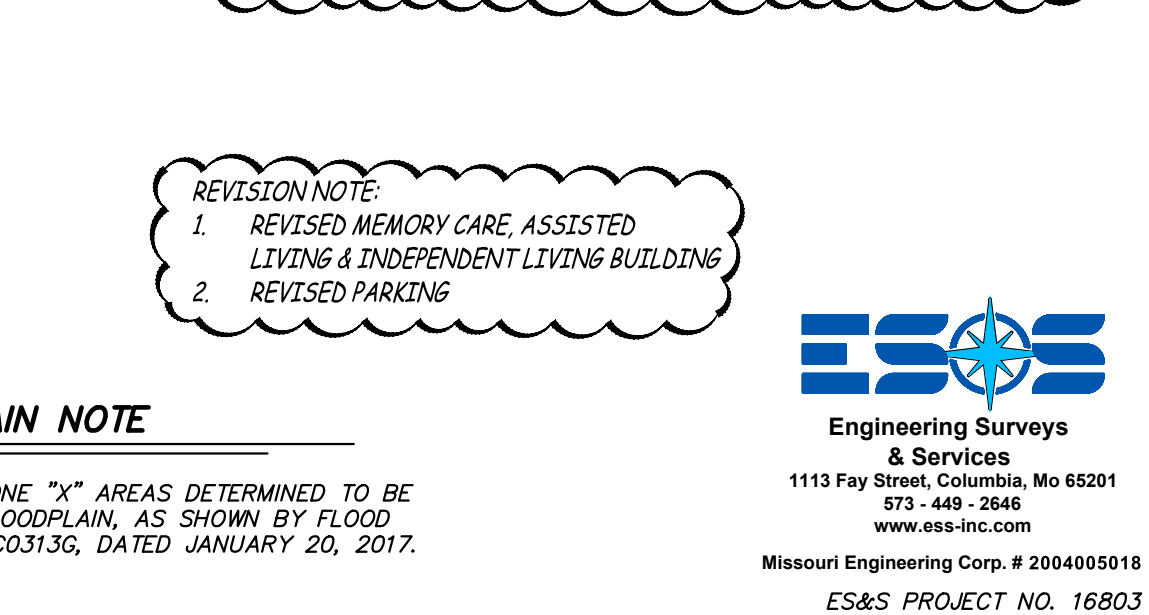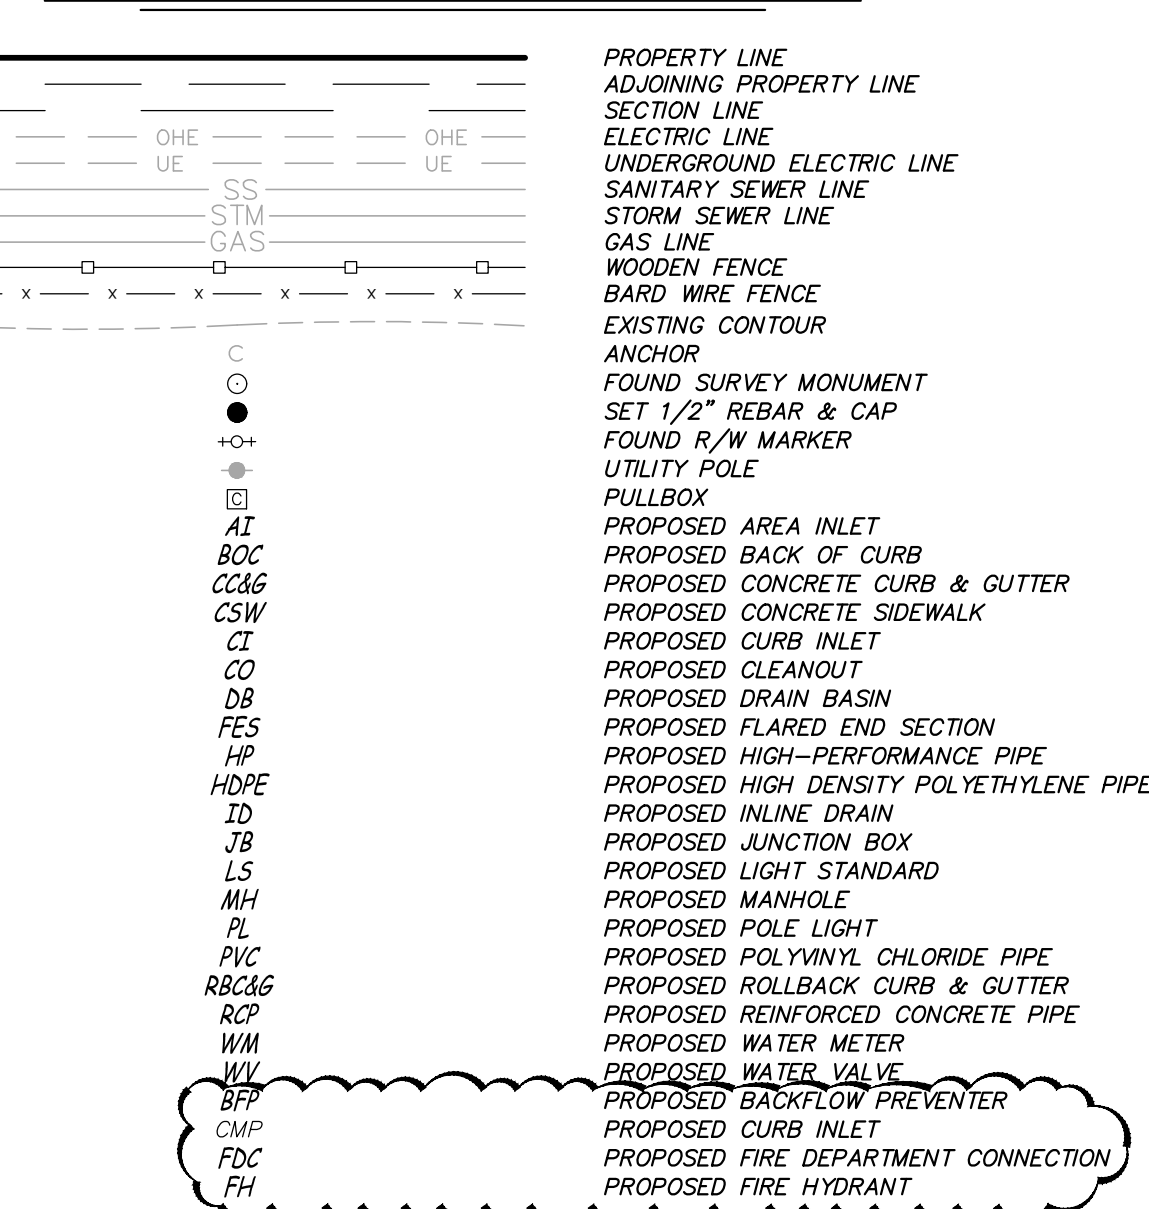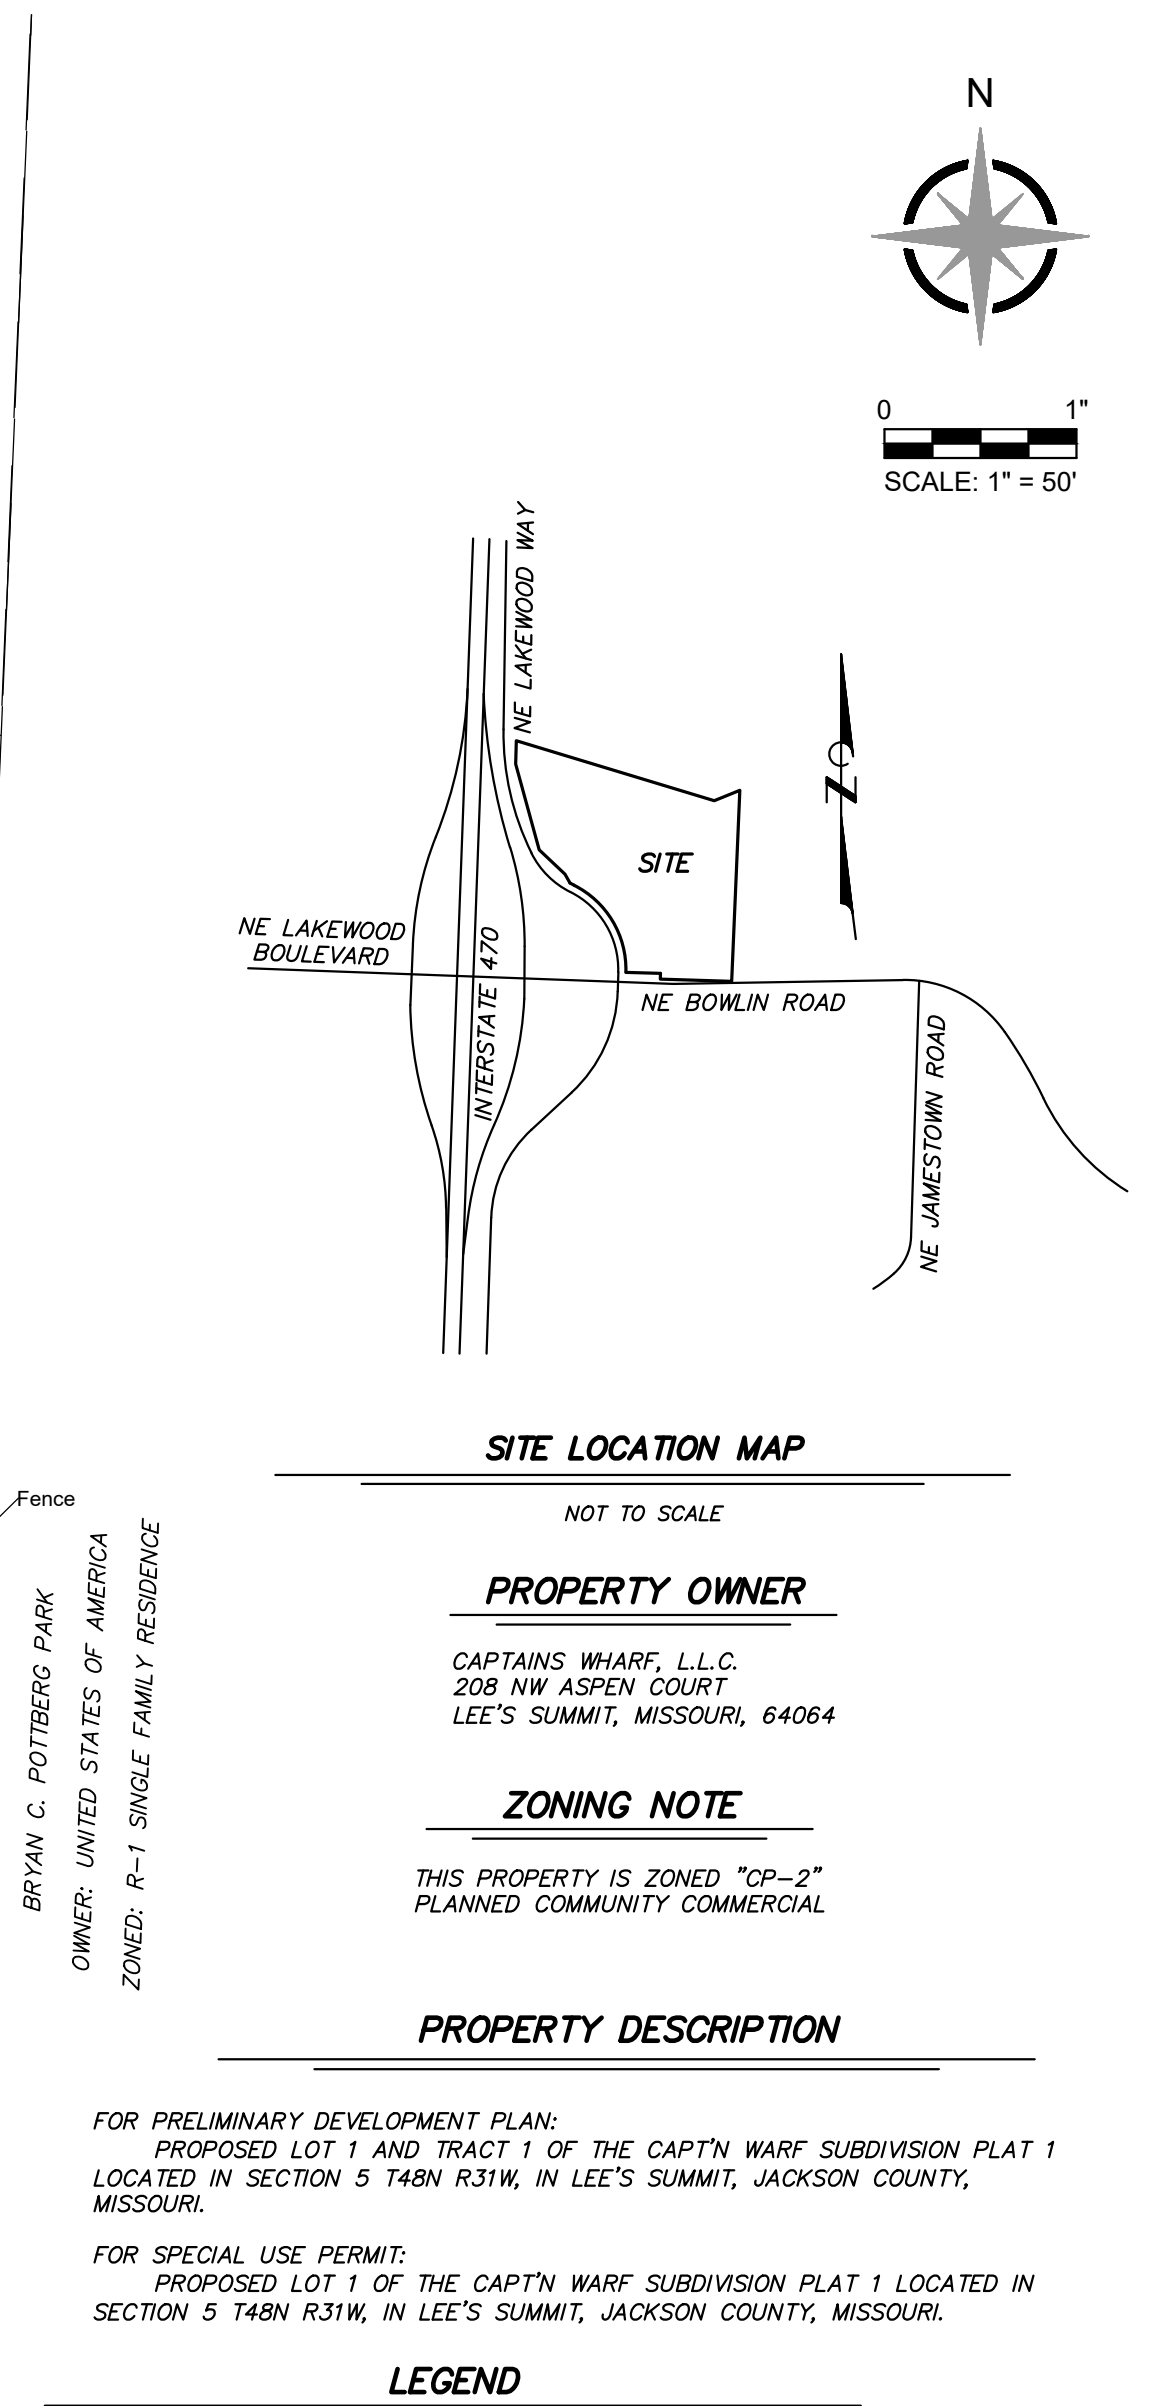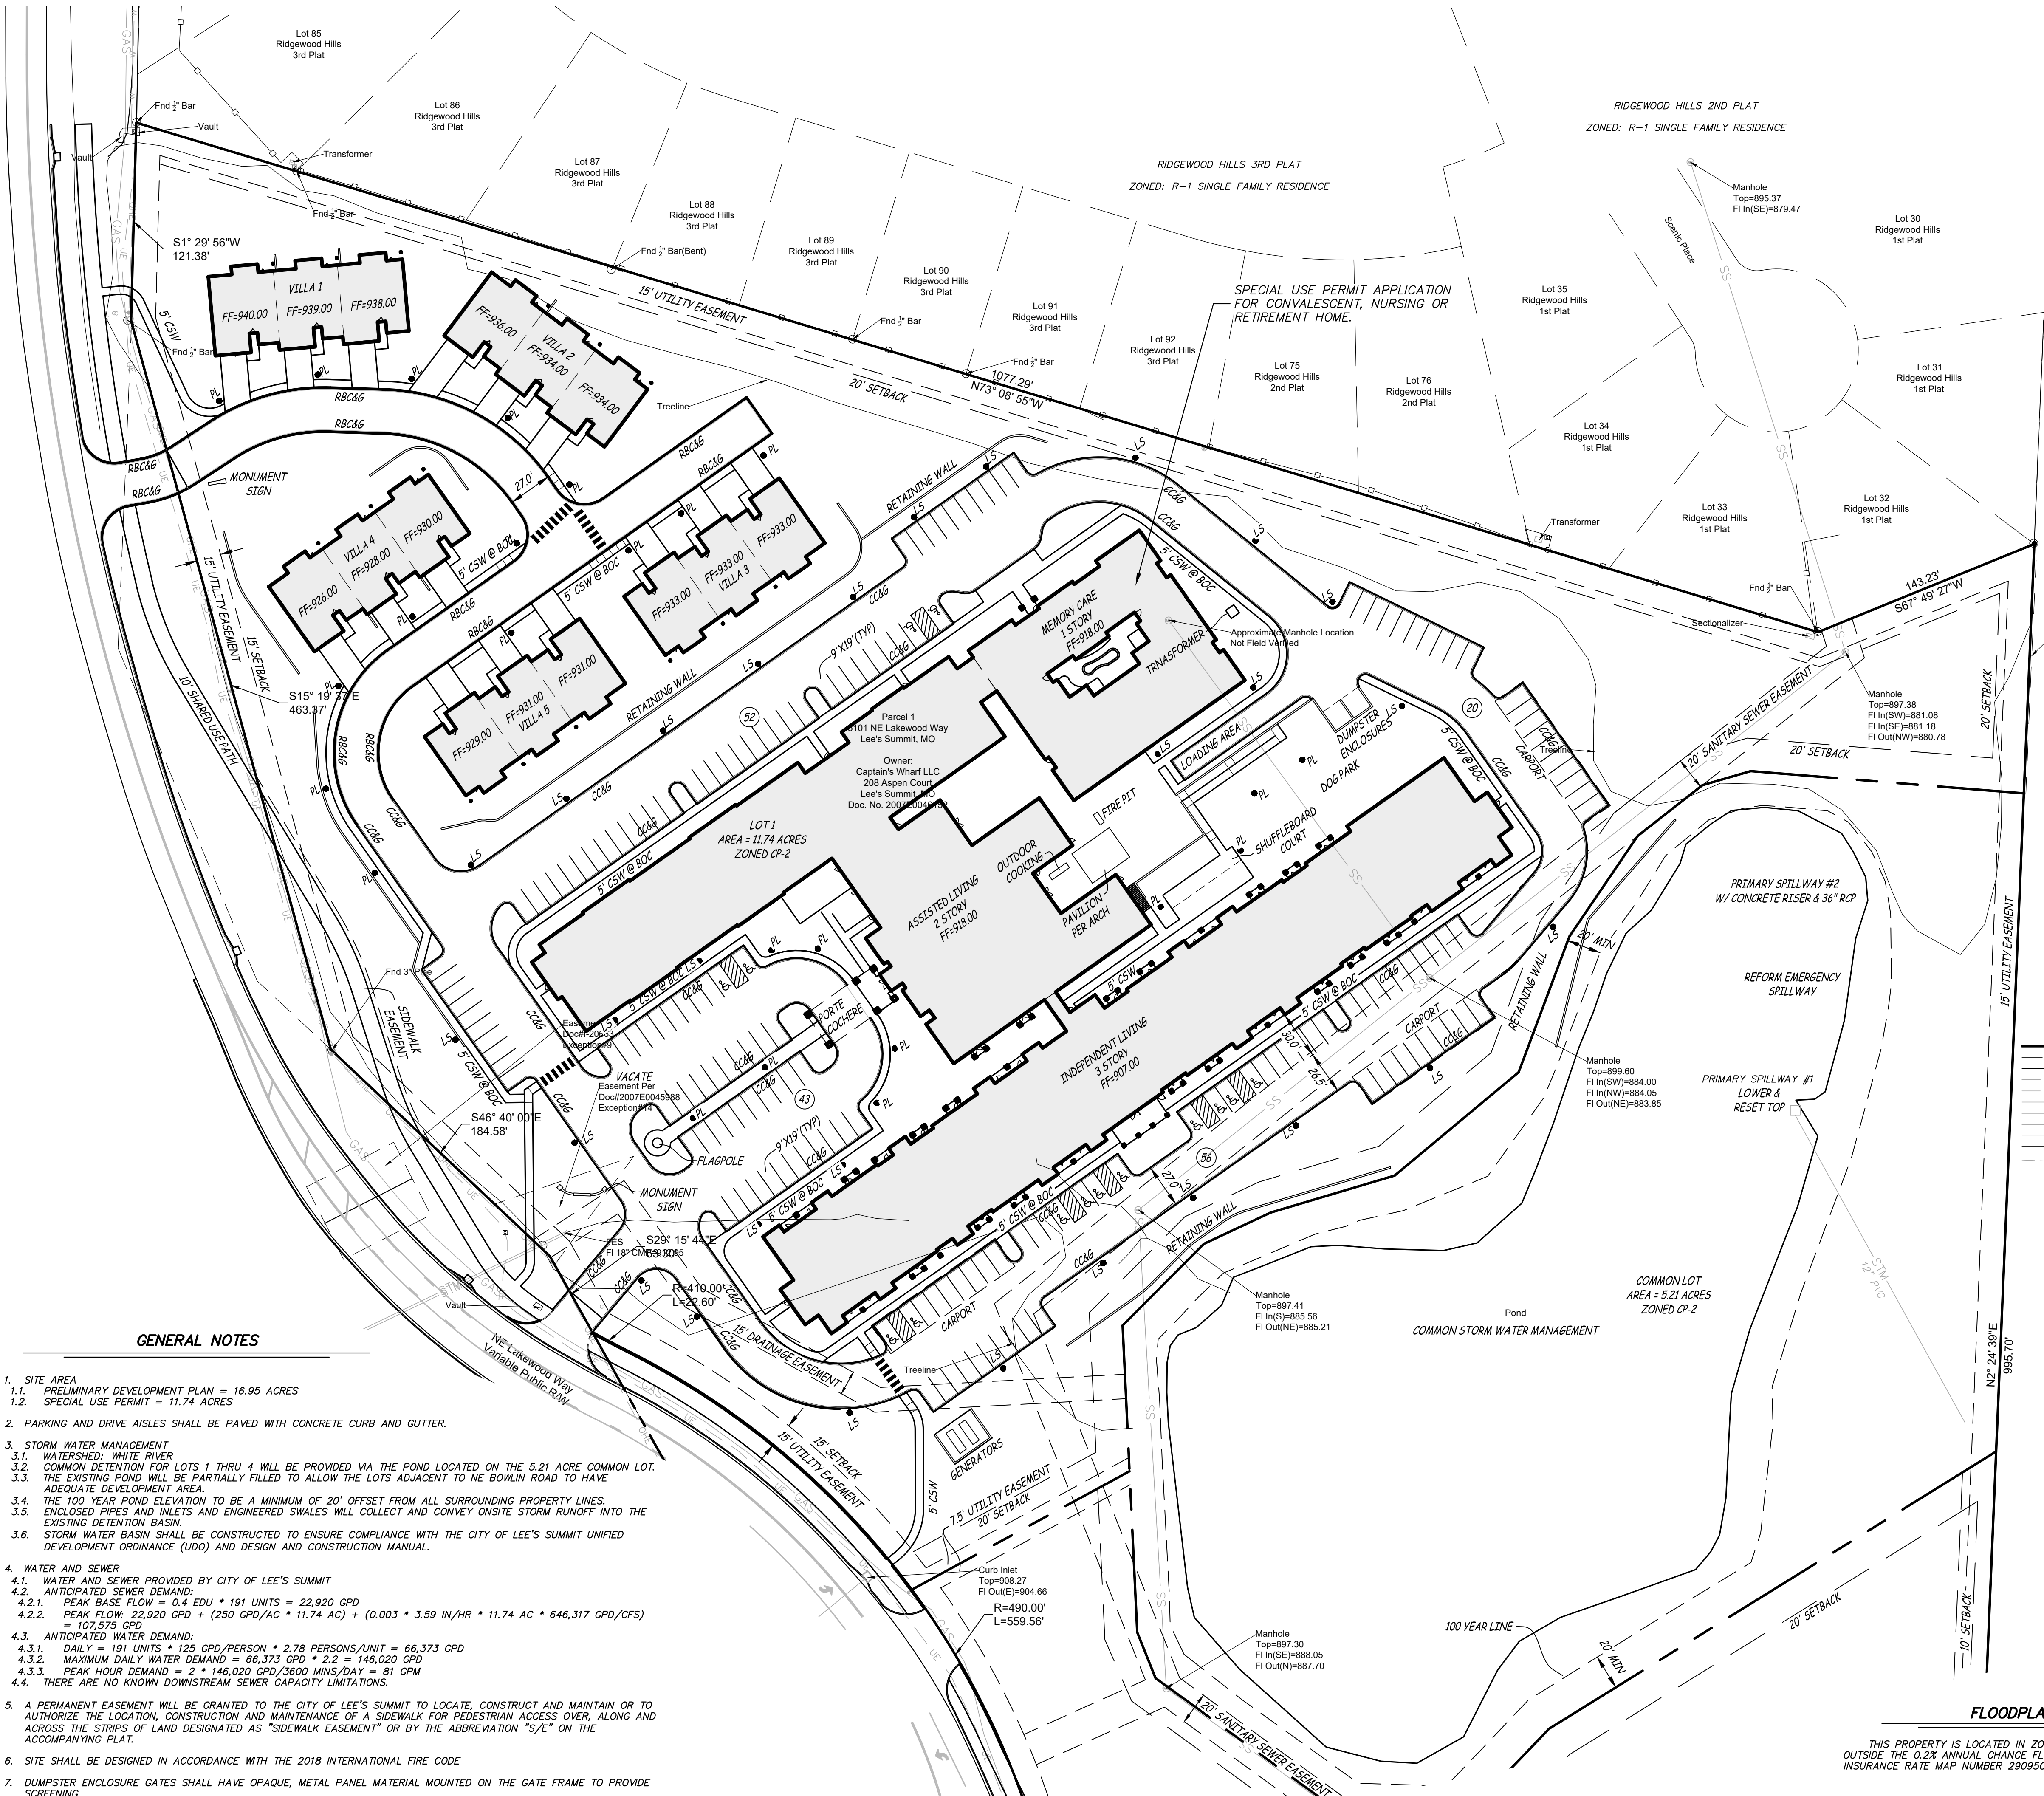

ARCHITECTURAL CORPORATION
MISSOURI CERTIFICATE
OF AUTHORITY NO. 000073

LEE'S SUMMIT SENIOR COMMUNITY
5101 NE LAKEWOOD WAY
LEE'S SUMMIT, JACKSON COUNTY, MISSOURI 64064



PRELIMINARY
DEVELOPMENT PLAN &
SPECIAL USE PERMIT
SITE PLAN

ISSUE DATE:
12.22.2025

REVISIONS:
① REVISION - 01/26/2026
② REVISION - 02/04/2026
③ REVISION - 04/01/2026


PROJECT NO.: 2510

C2.01

COPYRIGHT © 2025 SWD ARCHITECTS INC.



\\192.168.0.99\Projects\General Projects\16803-SWD-Lees-Summit-Senior-CDs\CAD\16803 PRE PLAT.dwg
Apr 07 2026 2:17pm

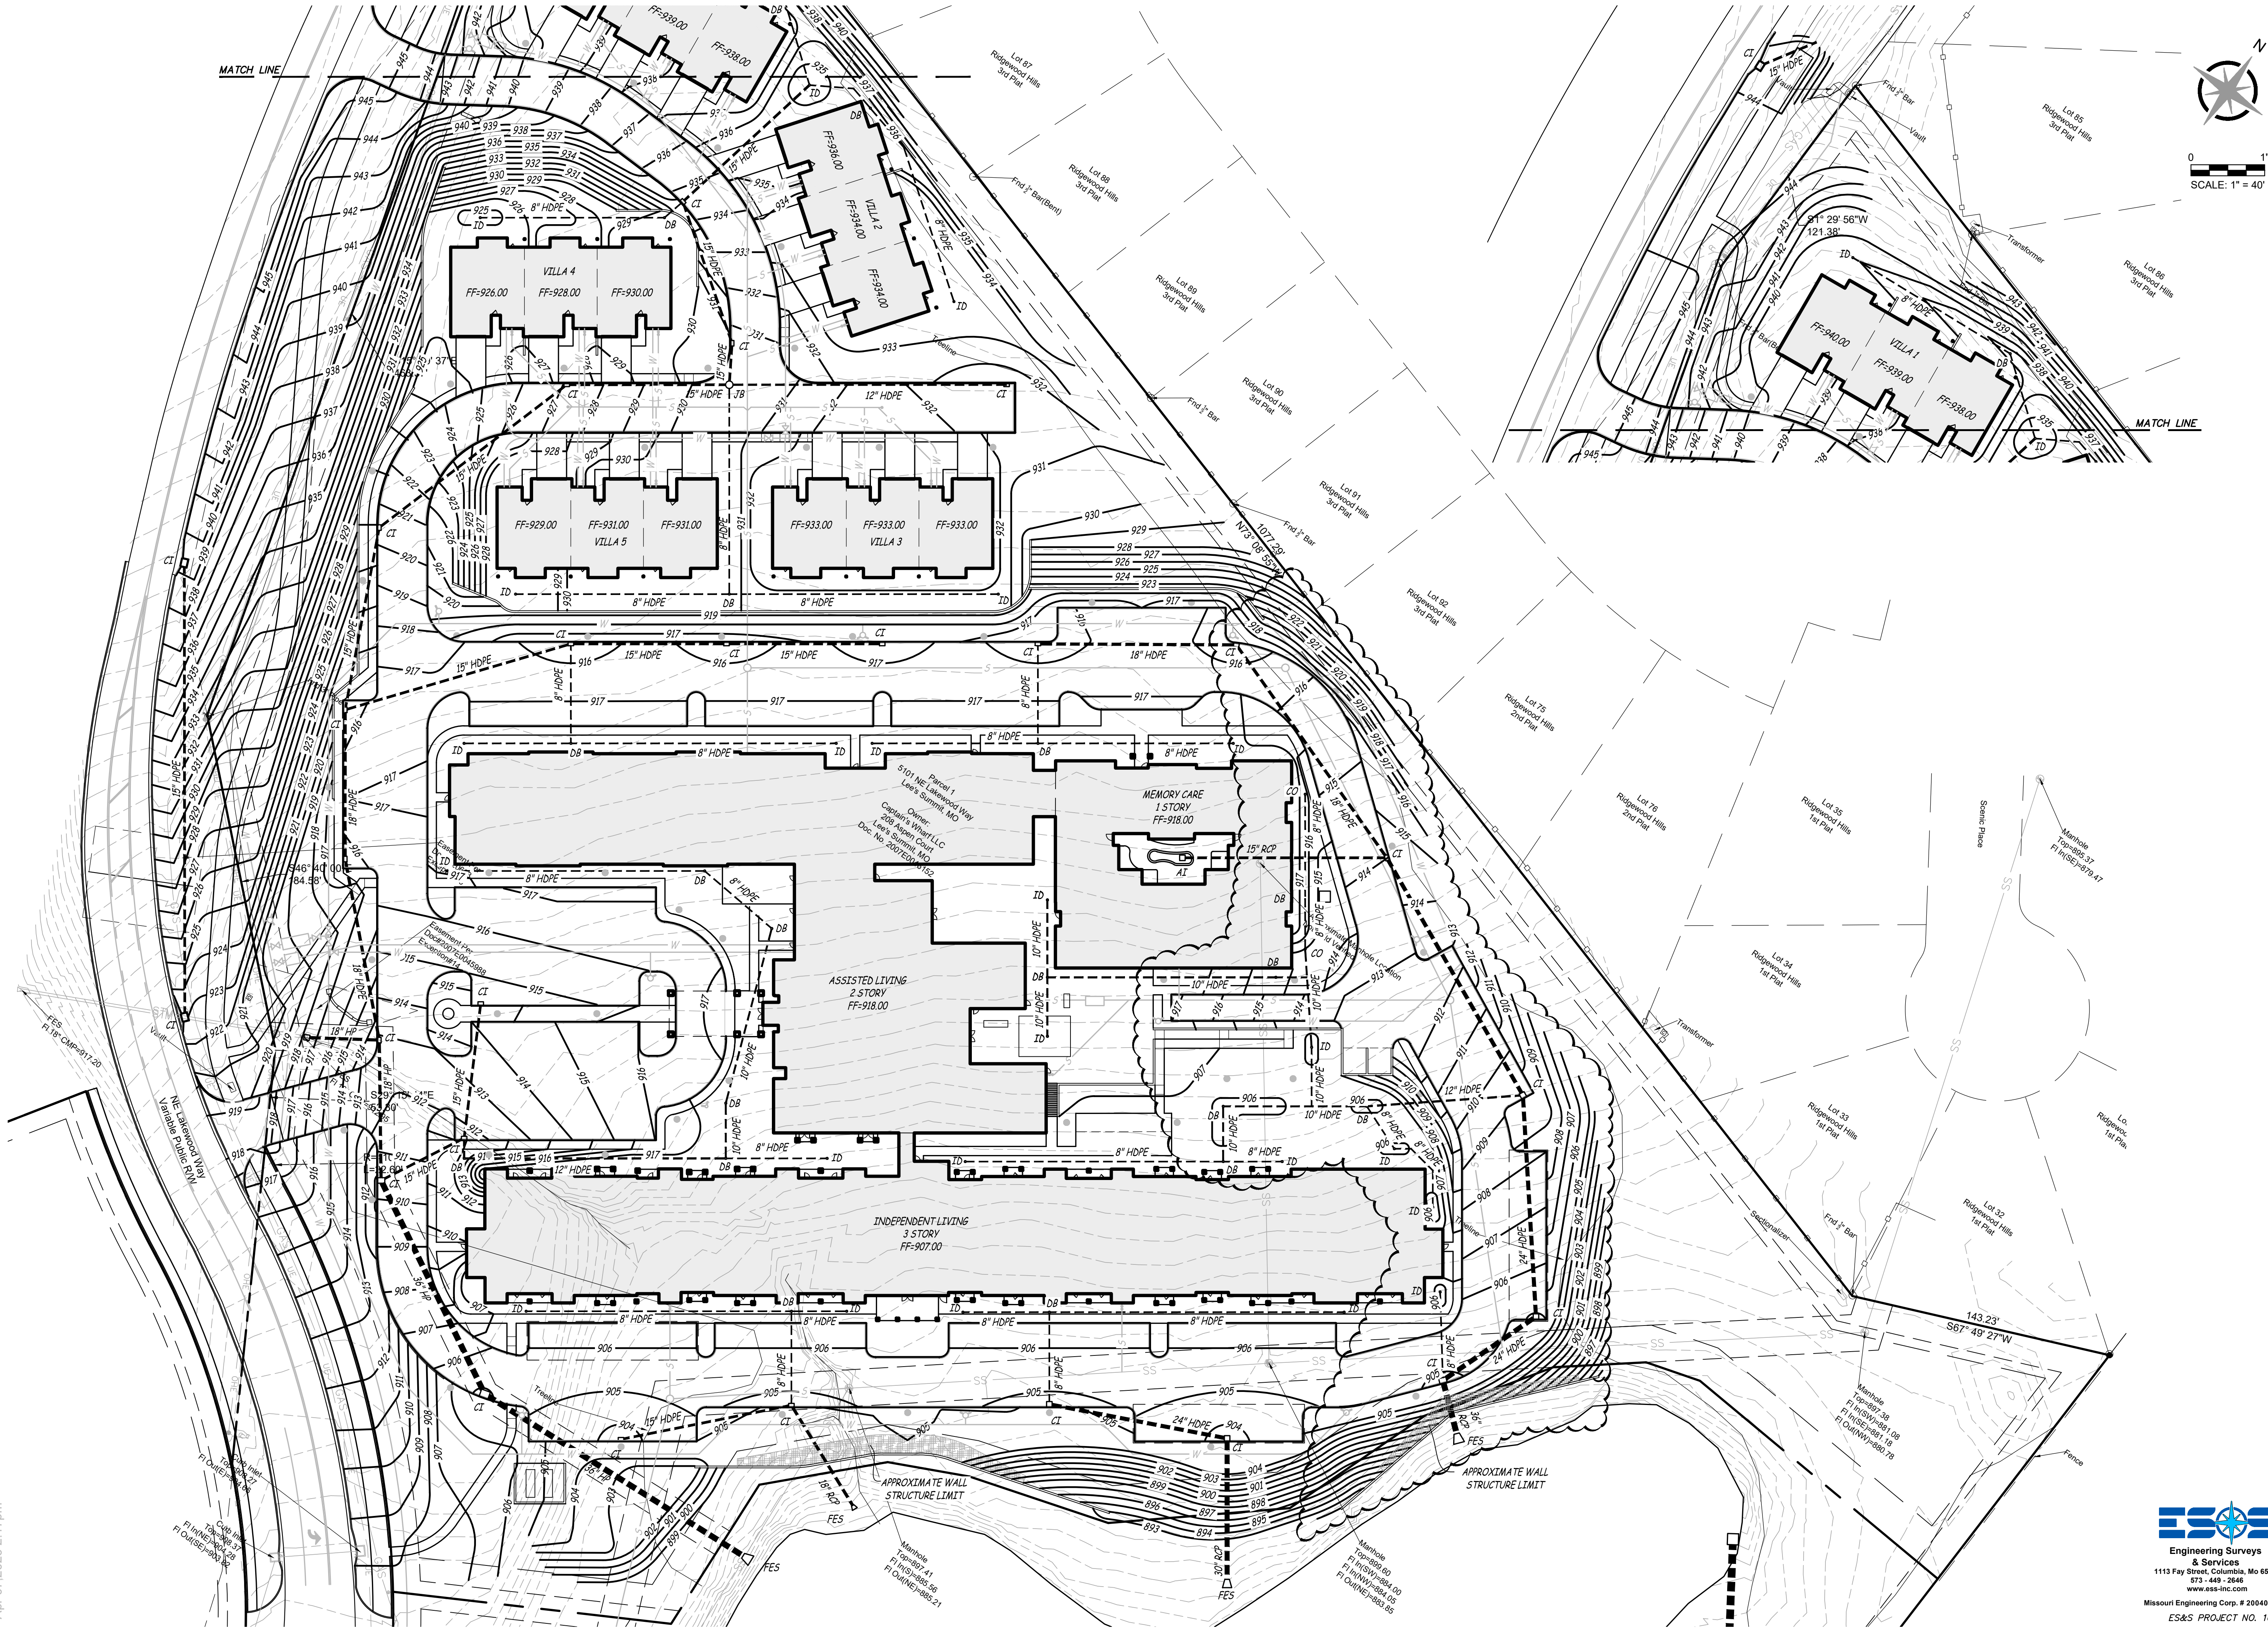

ARCHITECTURAL CORPORATION
MISSOURI CERTIFICATE
OF AUTHORITY NO. 000073

LEE'S SUMMIT SENIOR COMMUNITY
5101 NE LAKEWOOD WAY
LEE'S SUMMIT, JACKSON COUNTY, MISSOURI 64064

STARK WILSON DUNCAN ARCHITECTS INC.
315 NICHOLS RD. STE 228 - KANSAS CITY, MO 64112 - T 816.531.1698 - WWW.SWDARCHITECTS.COM




PRELIMINARY
DEVELOPMENT PLAN &
SPECIAL USE PERMIT
GRADING PLAN

ISSUE DATE:
12.22.2025
REVISIONS:
① REVISION - 01/26/2026
② REVISION - 04/07/2026



PROJECT NO.: 2510
C2.02
COPYRIGHT © 2025 SWD ARCHITECTS INC.

\\192.168.0.99\Projects\General Projects\16803-SWD-Lees-Summit-Senior-CDs\CAD\16803 PRE PLAT.dwg
Apr 07 2026 2:17pm

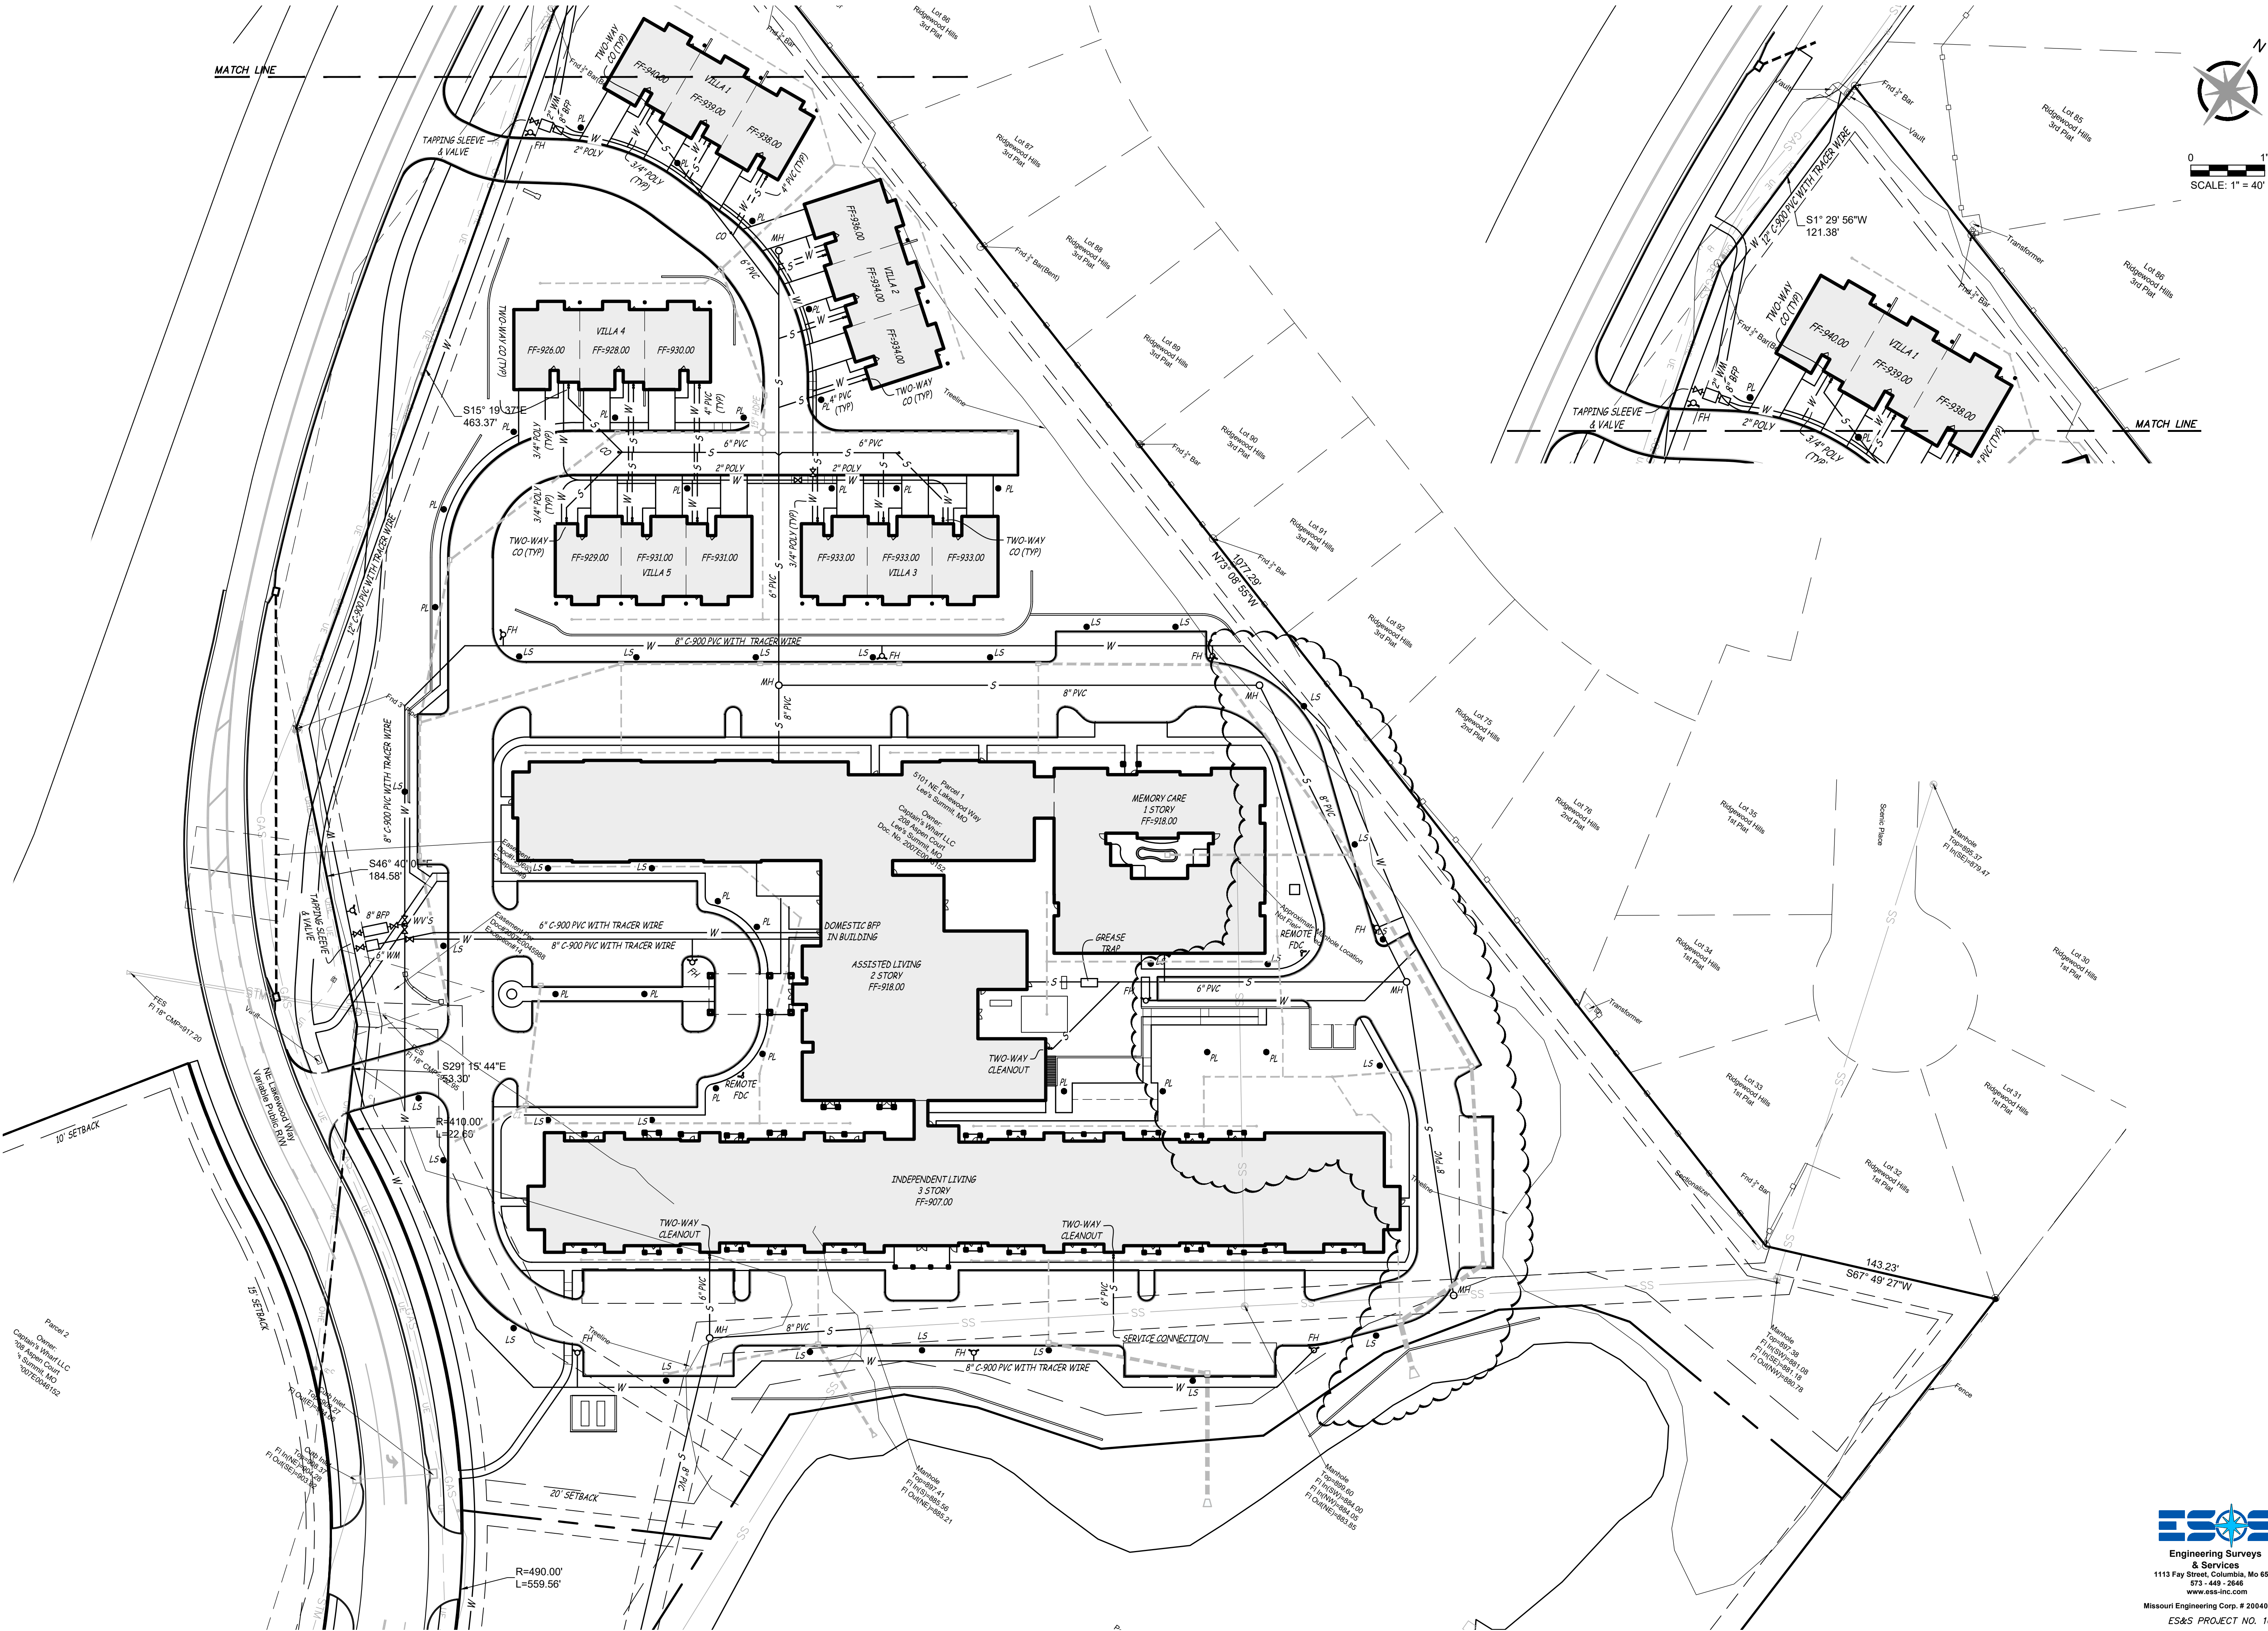

ARCHITECTURAL CORPORATION
MISSOURI CERTIFICATE
OF AUTHORITY NO. 000073

LEE'S SUMMIT SENIOR COMMUNITY
5101 NE LAKEWOOD WAY
LEE'S SUMMIT, JACKSON COUNTY, MISSOURI 64064

STARK WILSON DUNCAN ARCHITECTS INC.
315 NICHOLS RD. STE 228 - KANSAS CITY, MO 64112 - T 816.531.1898 - WWW.SWDARCHITECTS.COM

SEAL
MATTHEW A. KRIETE
PROFESSIONAL ENGINEER
PE-2007002811



PRELIMINARY
DEVELOPMENT PLAN &
SPECIAL USE PERMIT
UTILITY PLAN

ISSUE DATE:

12.22.2025

REVISIONS:

- ① REVISION - 01/26/2026
② REVISION - 04/07/2026





1113 Fay Street, Columbia, Mo 65201
573 - 449 - 2646
www.es-s-inc.com
Missouri Engineering Corp. # 2004005018
ES&S PROJECT NO. 16803

PROJECT NO.: 2510

C2.03

COPYRIGHT © 2025 SWD ARCHITECTS INC.

\\192.168.0.99\Projects\General Projects\16803-SWD-Lees-Summit-Senior-CDs\CAD\16803 PRE PLAT.dwg
Feb 09 2026 3:14pm

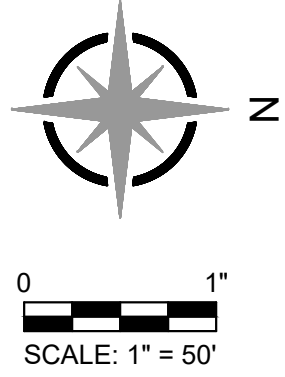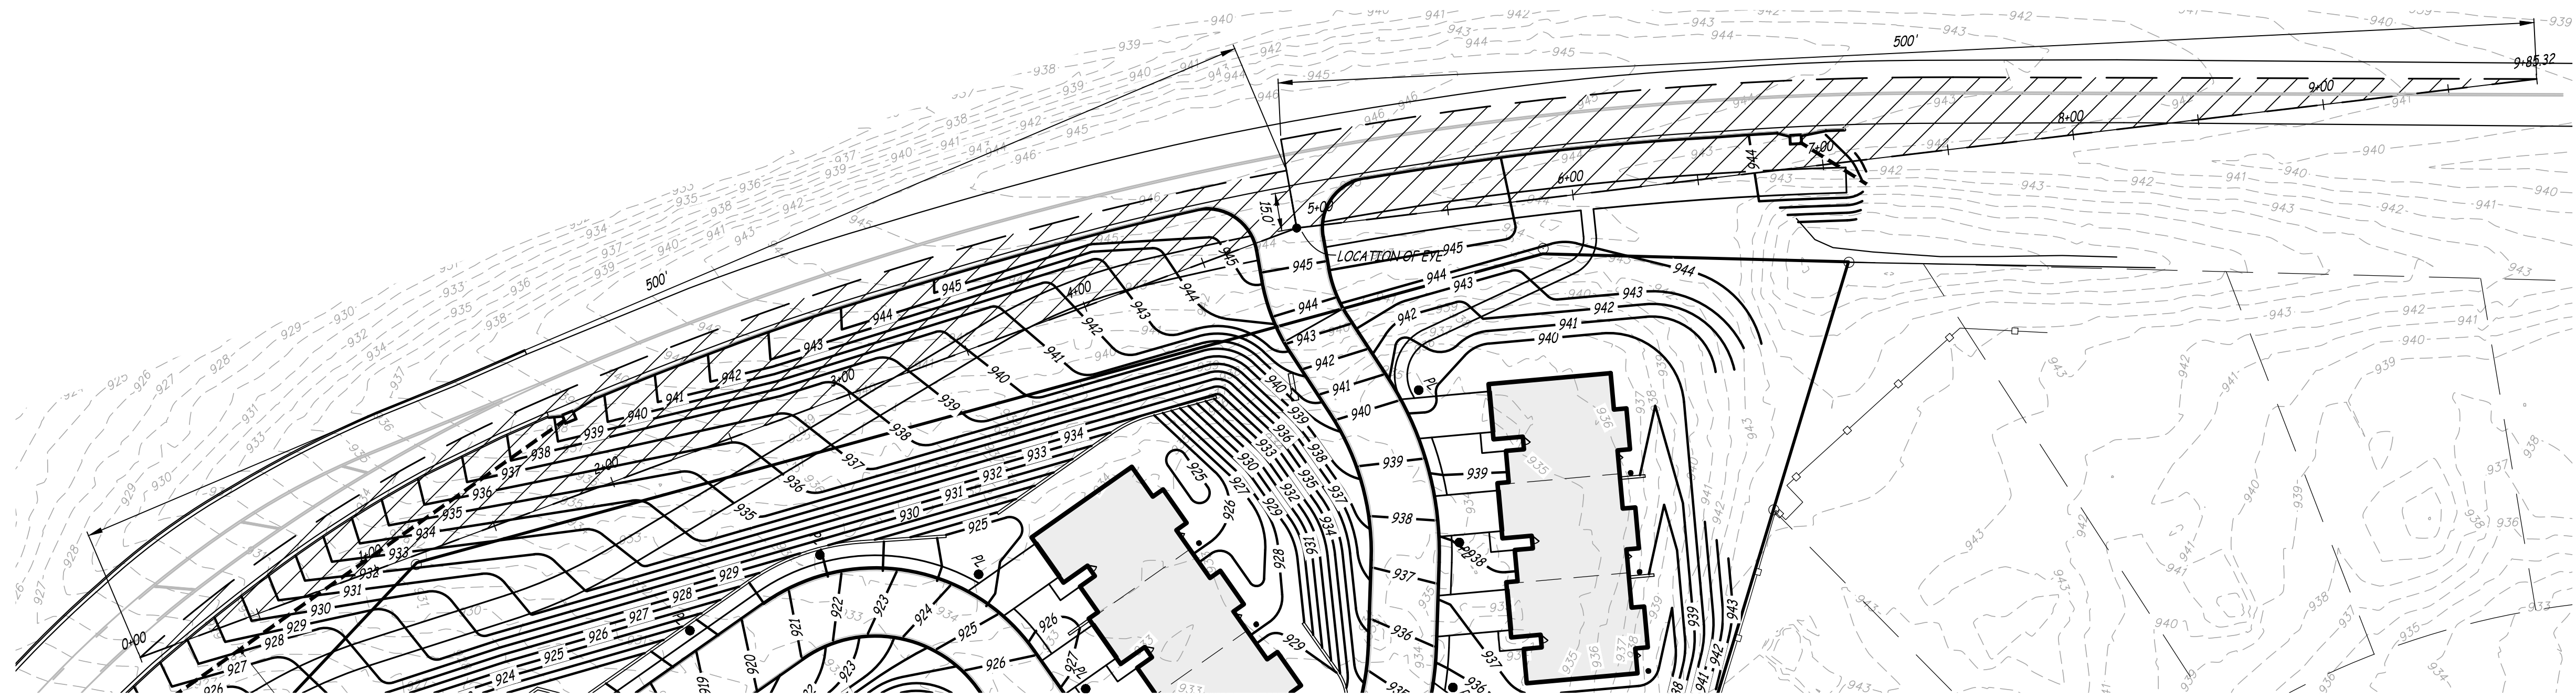

SWD
ARCHITECTS





EST 1935

ARCHITECTURAL CORPORATION
MISSOURI CERTIFICATE
OF AUTHORITY NO. 000073

LEE'S SUMMIT SENIOR COMMUNITY

5101 NE LAKEWOOD WAY
LEE'S SUMMIT, JACKSON COUNTY, MISSOURI 64064

STARK WILSON DUNCAN ARCHITECTS INC
315 NICHOLS RD. STE 228 - KANSAS CITY, MO 64112 - T 816.531.1698 - WWW.SWDARCHITECTS.COM

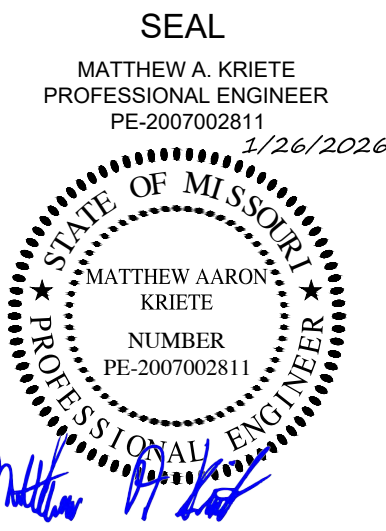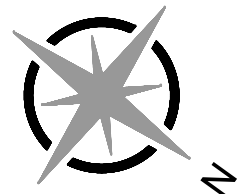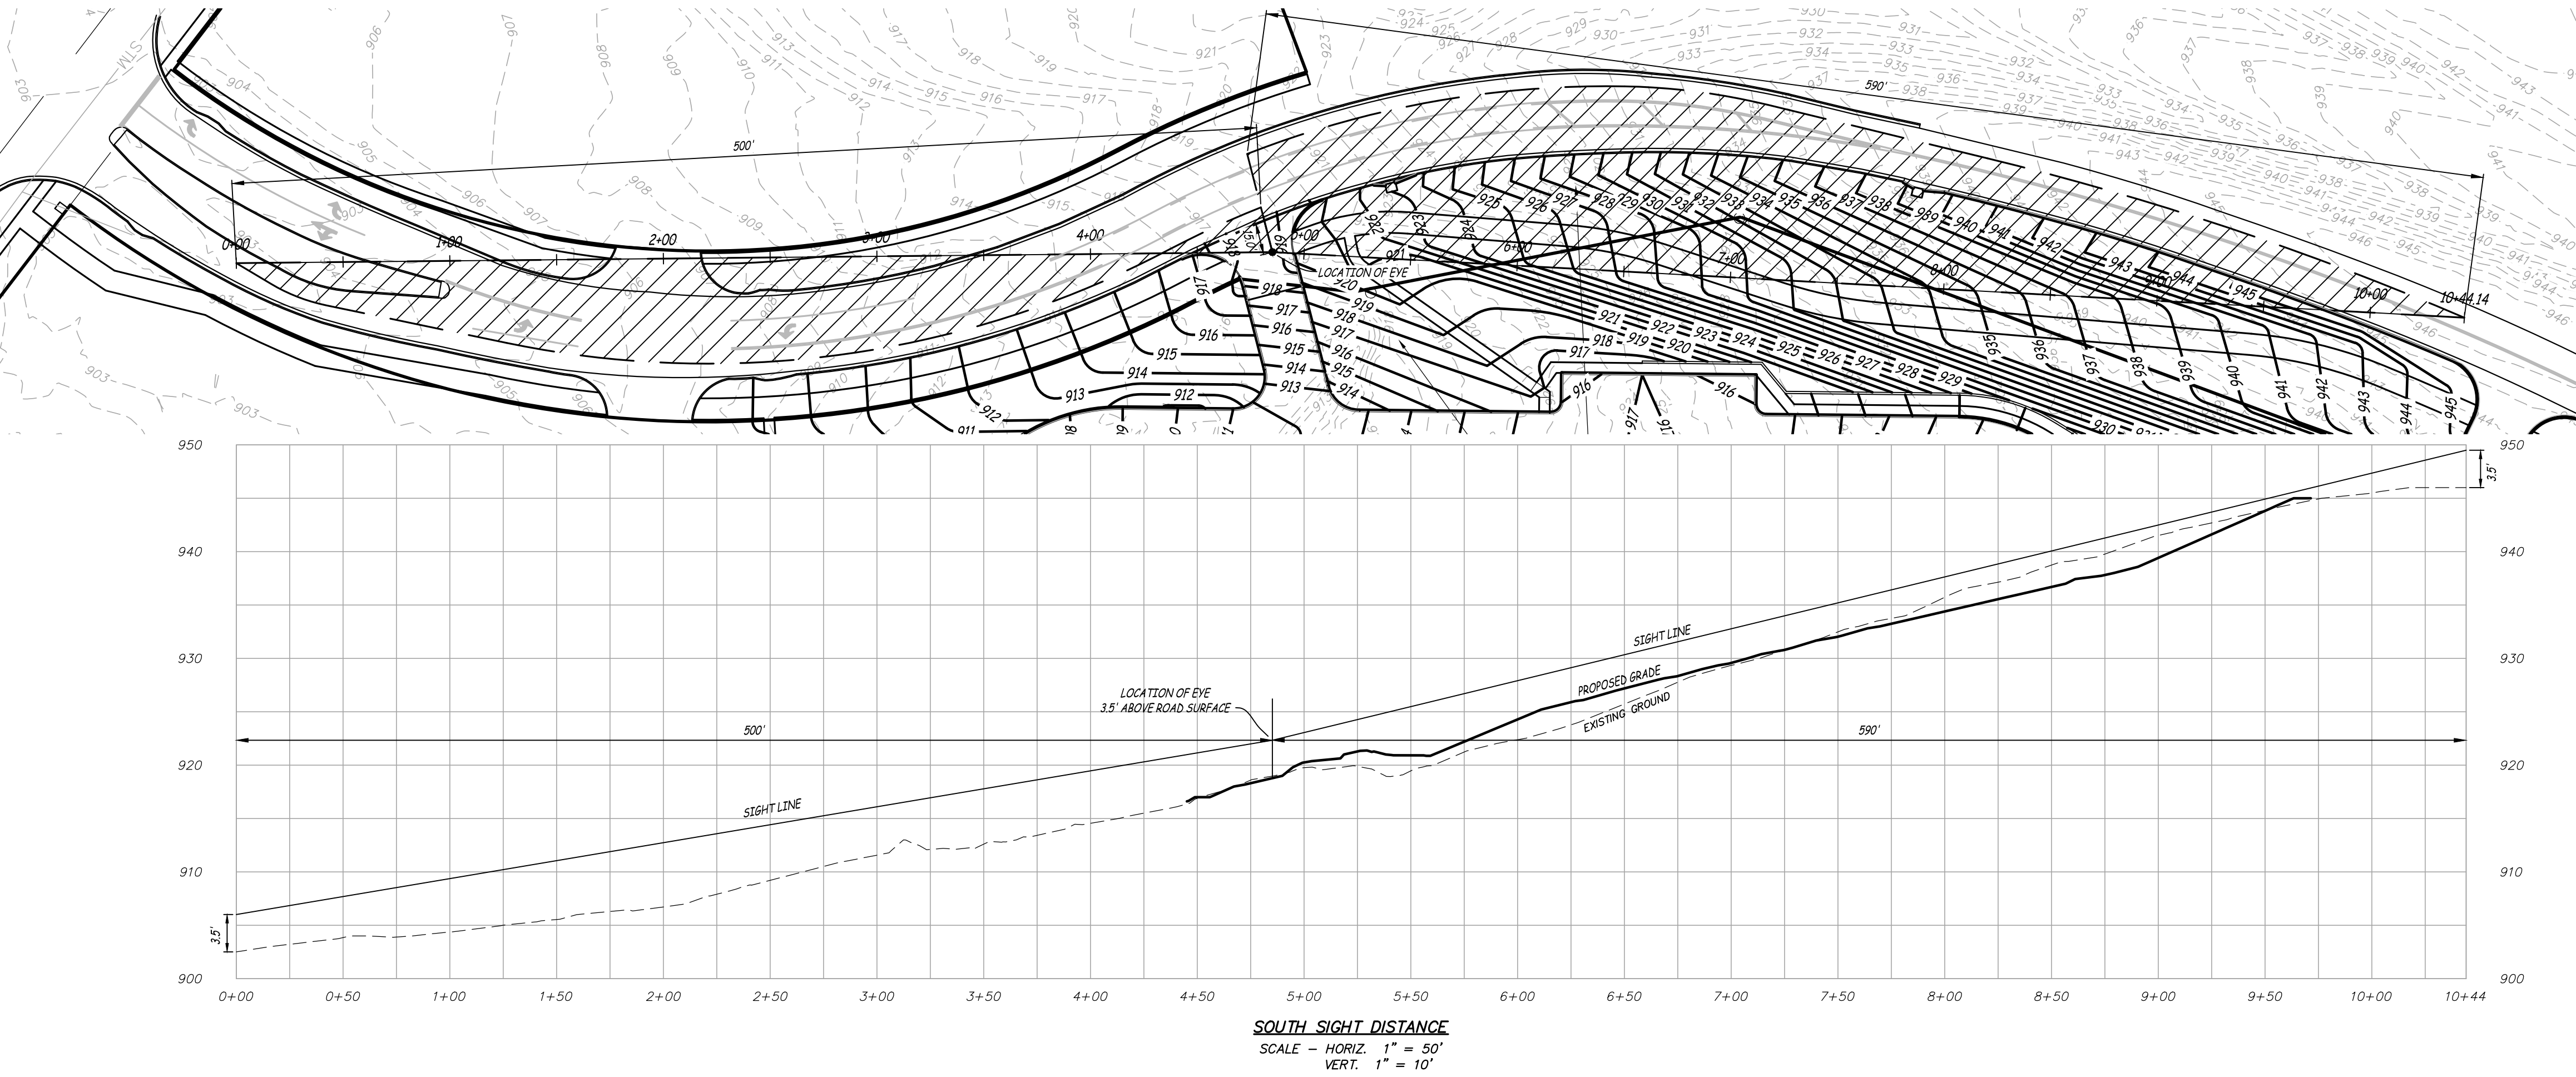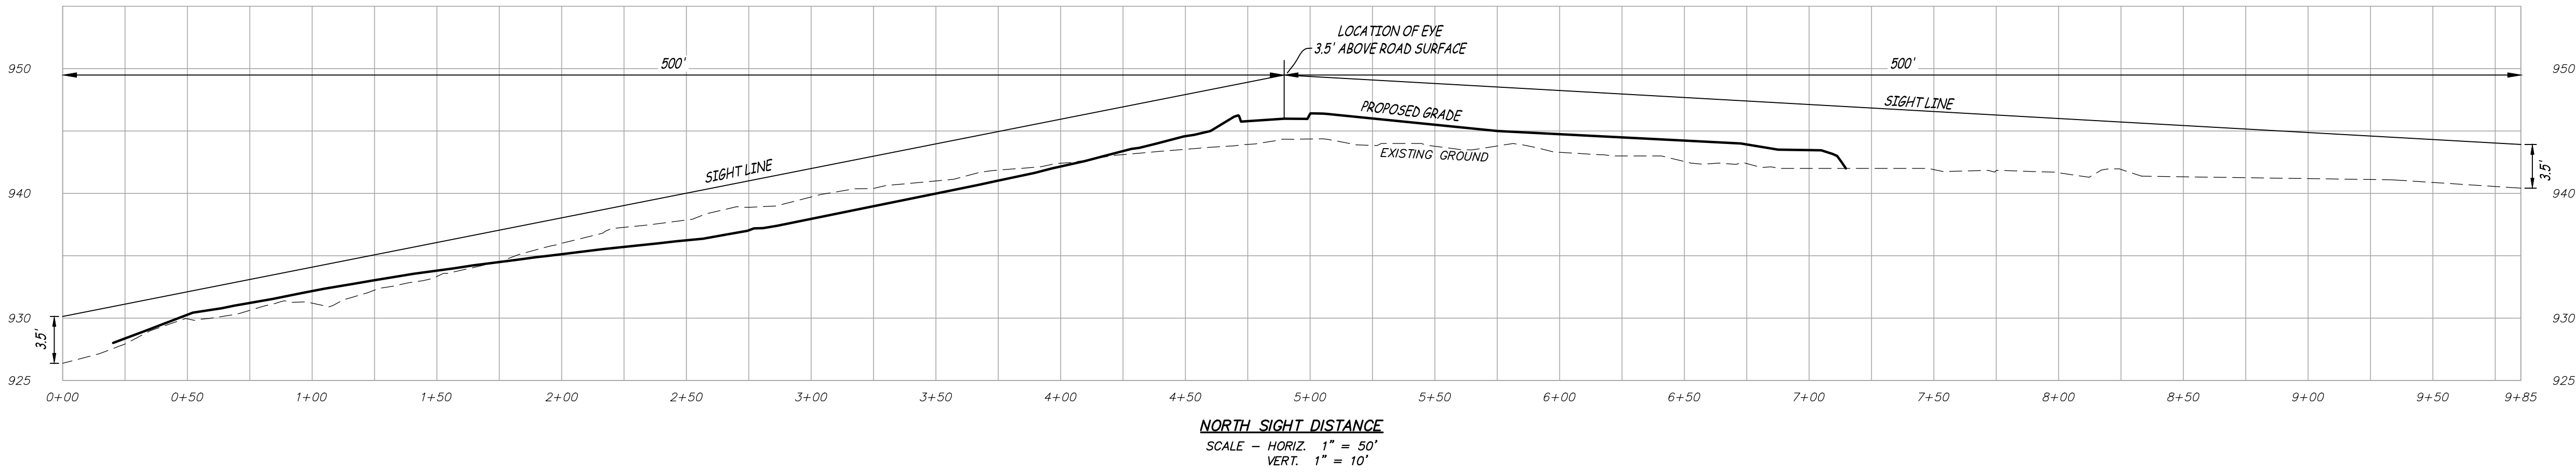

SIGHT DISTANCE EXHIBIT

ISSUE DATE:

12.22.2025

REVISIONS:

- ① REVISION - 01/26/2026
② REVISION - 02/04/2026

PROJECT NO.: 2510



C3.01

COPYRIGHT © 2025 SWD ARCHITECTS INC.

- SITE DISTANCE NOTE**
1. THE CONSTRUCTED PRODUCT WILL PROVIDE THE INTERSECTION SIGHT DISTANCE AS PROPOSED ON PLAN, AND FIELD VERIFICATION WILL BE CONDUCTED AND RESULTS PROVIDED TO THE COUNTY PRIOR TO FINAL SITE ACCEPTANCE.
 2. HIGHWAY 76 SPEED LIMIT = 45 MPH
 3. REQUIRED SOUTH DRIVEWAY RIGHT SIGHT DISTANCE = $1.47 \times 45 \text{ MPH} \times (6.5 + (0.1 \times 4\%)) = 456 \text{ FEET DESIGN (SHOWN AS 500 FEET)}$
 4. REQUIRED SOUTH DRIVEWAY LEFT SIGHT DISTANCE = $1.47 \times 45 \text{ MPH} \times (7.5 + (0.2 \times 7\%)) = 589 \text{ FEET DESIGN (SHOWN AS 590 FEET)}$
 5. REQUIRED NORTH DRIVEWAY RIGHT SIGHT DISTANCE = $1.47 \times 45 \text{ MPH} \times 6.5 = 430 \text{ FEET DESIGN (SHOWN AS 500 FEET)}$
 6. REQUIRED NORTH DRIVEWAY LEFT SIGN DISTANCE = $1.47 \times 45 \text{ MPH} \times 7.5 = 496 \text{ FEET DESIGN (SHOWN AS 500 FEET)}$
 7. EYE HEIGHT = 3.5'
 8. OBJECT HEIGHT = 3.5'




ARCHITECTURAL CORPORATION
MISSOURI CERTIFICATE
OF AUTHORITY NO. 000073

LEE'S SUMMIT SENIOR COMMUNITY
5101 NE LAKEWOOD WAY
LEE'S SUMMIT, JACKSON COUNTY, MISSOURI 64064

315 NICHOLS RD, STE 228 - KANSAS CITY, MO 64112 - T 816.531.1698 - WWW.SWDARCHITECTS.COM

SEAL
MATTHEW A. KRIETE
PROFESSIONAL ENGINEER
PE-2007002811
4/7/2026

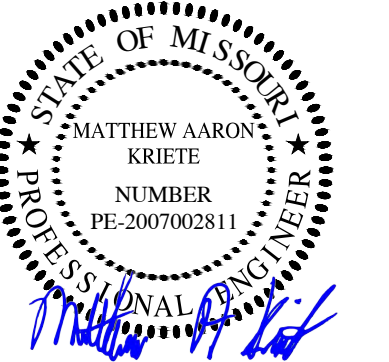

ZONING PROFILES

ISSUE DATE:


4.7.2026

REVISIONS:

PROJECT NO.: 2510


C4.01

COPYRIGHT © 2025 SWD ARCHITECTS INC.

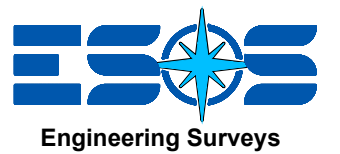

1113 Fay Street, Columbia, Mo 65201
573 - 449 - 2646



Missouri Engineering Corp. # 2004005018
ES&S PROJECT NO. 16803

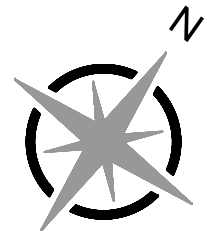

0 1'




SCALE: 1" = 100'

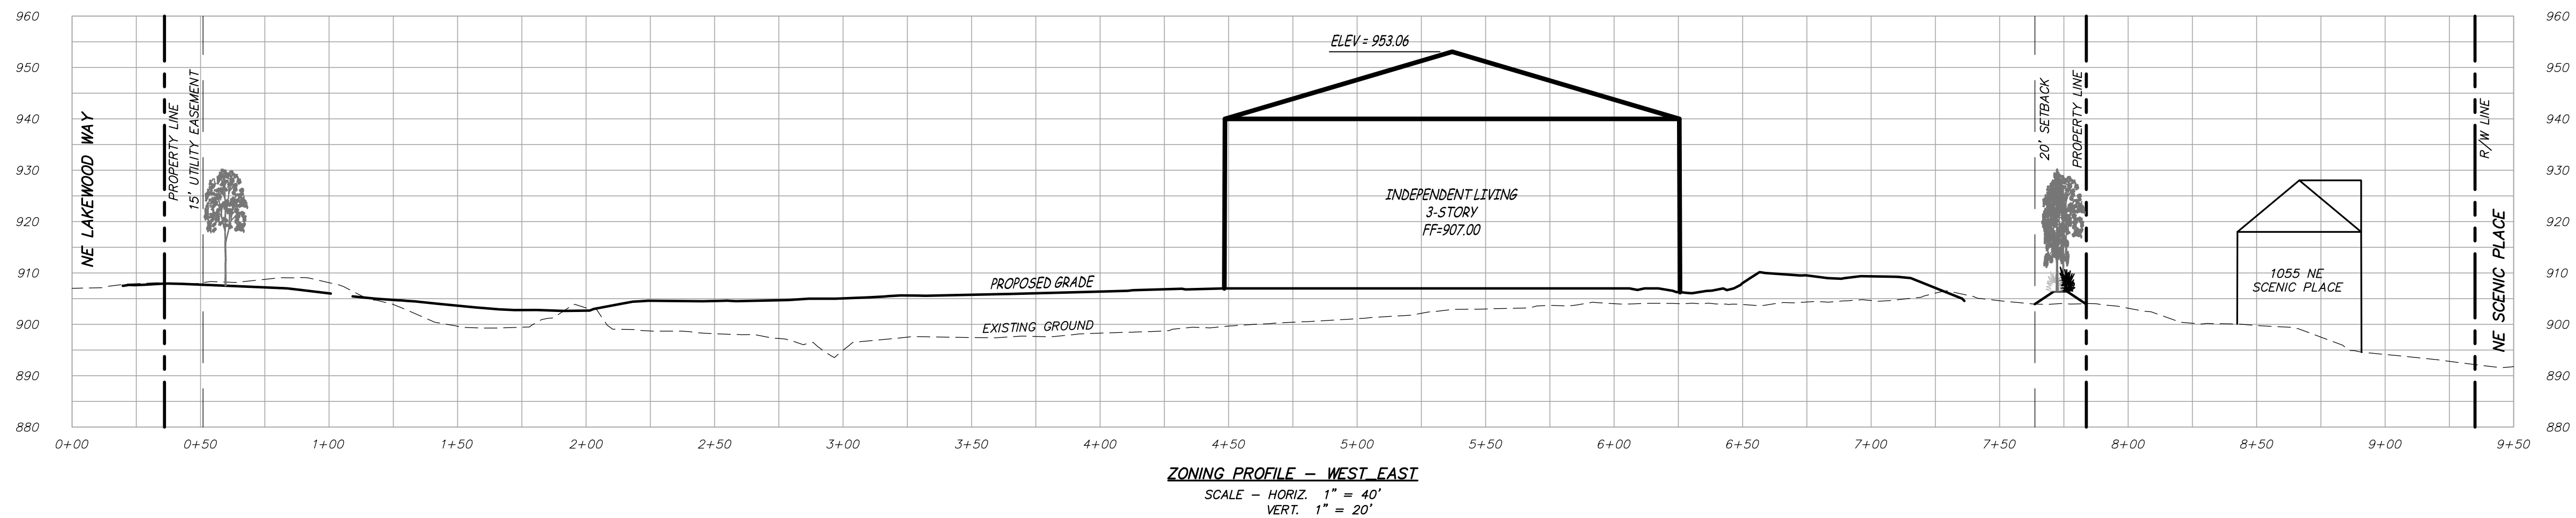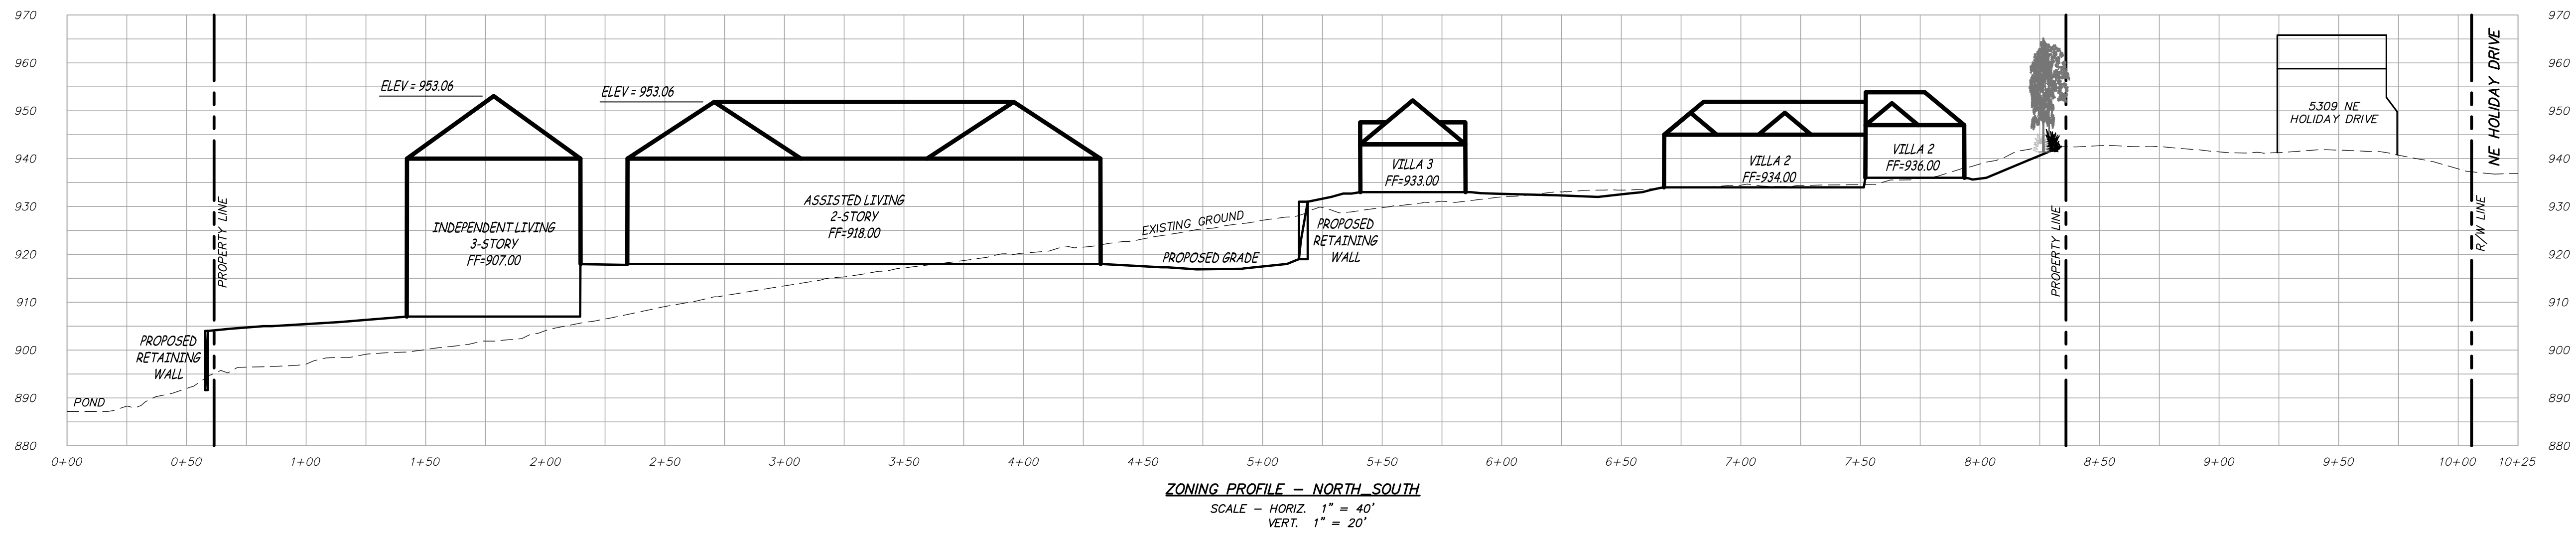

\\192.168.0.99\Projects\General Projects\16803-SWD-Lees-Summit-Senior-CDs\CAD\16803 PRE PLAT.dwg
Apr 07, 2026 2:17pm

DESIGNED BY: AMS DRAWN BY: CSS CHECKED BY: KPS APPROVED BY: AMS
DATE: 4/8/2026 9:05 AM
DWG NAME: K:\KIMLEY\2025\2510_L1.0_LANDSCAPE PLAN.DWG
LAST SAVED: 4/8/2026 9:05 AM

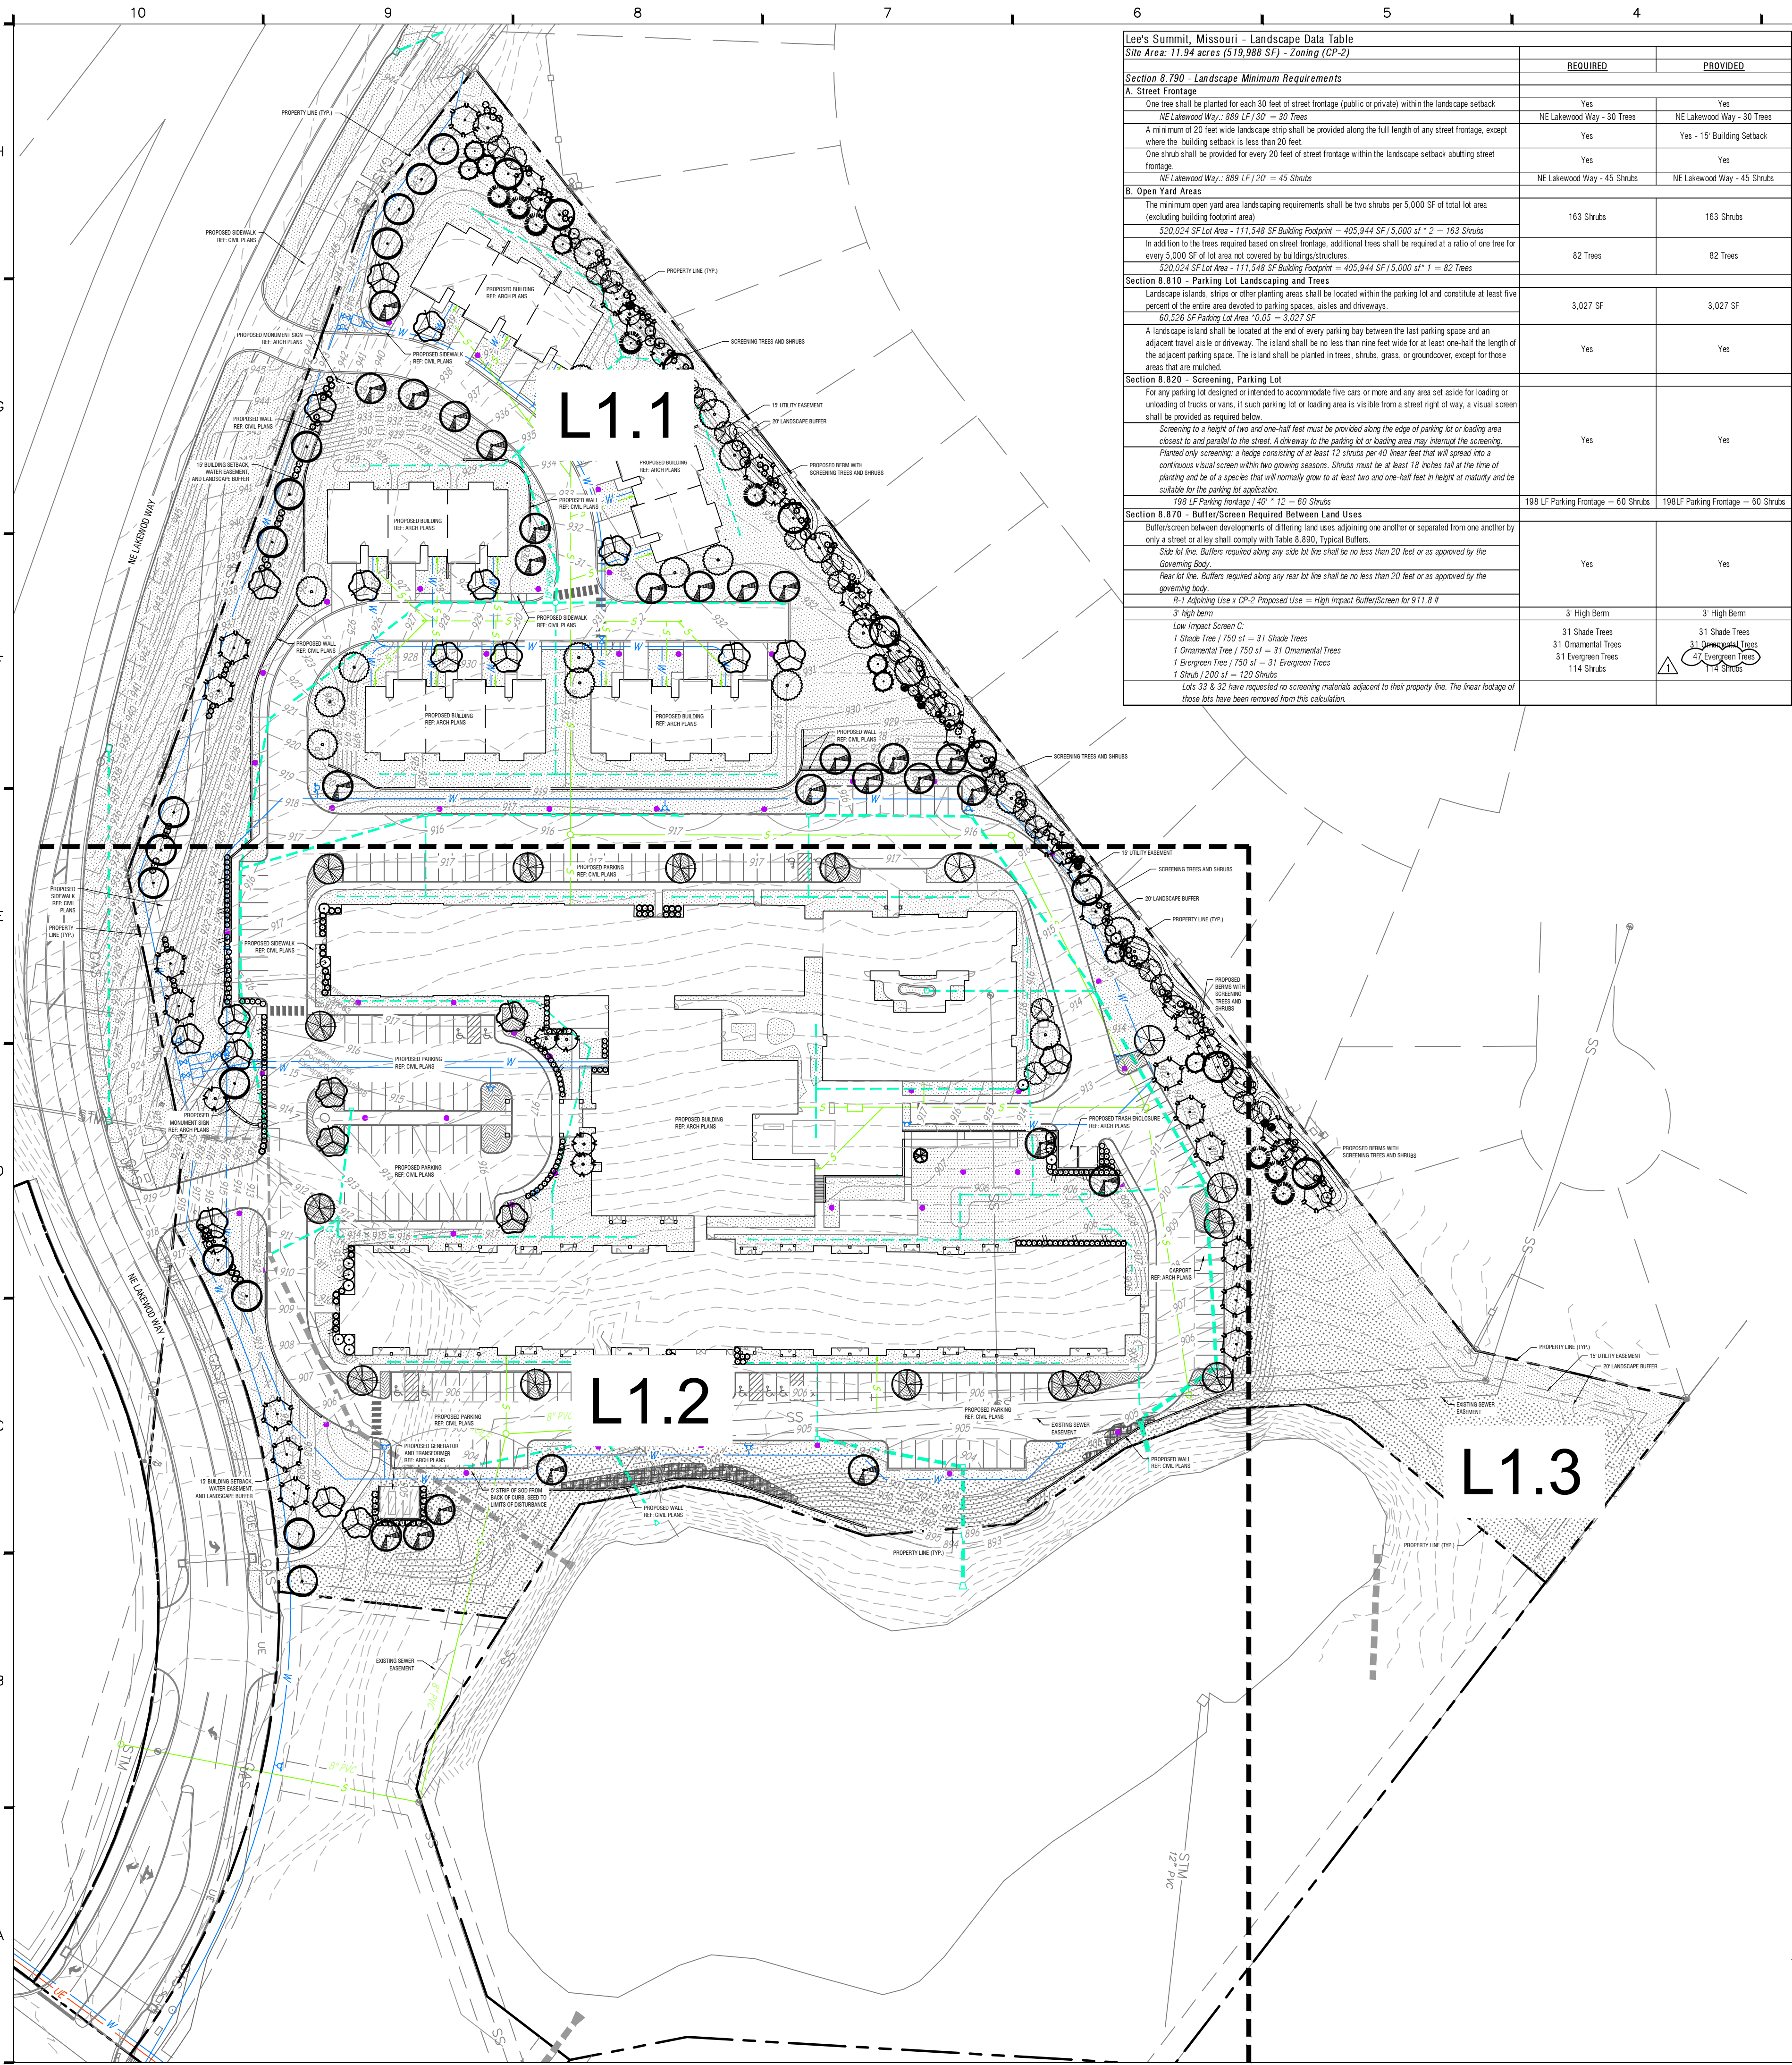

Lee's Summit, Missouri - Landscape Data Table		REQUIRED	PROVIDED
Site Area: 11.94 acres (519,988 SF) - Zoning (CP-2)			
Section 8.790 - Landscape Minimum Requirements			
A. Street Frontage			
One tree shall be planted for each 30 feet of street frontage (public or private) within the landscape setback	Yes	Yes	
NE Lakewood Way - 889 LF / 30' = 30 Trees	NE Lakewood Way - 30 Trees	NE Lakewood Way - 30 Trees	
A minimum of 20 feet wide landscape strip shall be provided along the full length of any street frontage, except where the building setback is less than 20 feet.	Yes	Yes - 15' Building Setback	
One shrub shall be provided for every 20 feet of street frontage within the landscape setback abutting street frontage.	Yes	Yes	
NE Lakewood Way - 889 LF / 20' = 45 Shrubs	NE Lakewood Way - 45 Shrubs	NE Lakewood Way - 45 Shrubs	
B. Open Yard Areas			
The minimum open yard area landscaping requirements shall be two shrubs per 5,000 SF of total lot area (excluding building footprint area)	163 Shrubs	163 Shrubs	
520,024 SF Lot Area - 111,548 SF Building Footprint = 408,476 SF / 5,000 sf = 82 Trees			
In addition to the trees required based on street frontage, additional trees shall be required at a ratio of one tree for every 5,000 SF of lot area not covered by buildings/structures.	82 Trees	82 Trees	
520,024 SF Lot Area - 111,548 SF Building Footprint = 408,476 SF / 5,000 sf = 82 Trees			
Section 8.810 - Parking Lot Landscaping and Trees			
Landscape islands, strips or other parking areas shall be located within the parking lot and constitute at least five percent of the entire area devoted to parking spaces, aisles and driveways.	3,027 SF	3,027 SF	
60,526 SF Parking Lot Area * 0.05 = 3,027 SF			
A landscape island shall be located at the end of every parking bay between the last parking space and an adjacent travel aisle or driveway. The island shall be no less than nine feet wide for at least one-half the length of the adjacent parking space. The island shall be planted in trees, shrubs, grass, or groundcover, except for those areas that are mulched.	Yes	Yes	
Section 8.820 - Screening, Parking Lot			
For any parking lot designed or intended to accommodate five cars or more and any area set aside for loading or unloading of trucks or vans, if such parking lot or loading area is visible from a street right of way, a visual screen shall be provided as required below.	Yes	Yes	
Screening to a height of two and one-half feet must be provided along the edge of parking lot or loading area closest to and parallel to the street. A driveway to the parking lot or loading area may interrupt the screening.			
Planted only screening: a hedge consisting of at least 12 shrubs per 40 linear feet that will spread into a continuous visual screen within two growing seasons. Shrubs must be at least 18 inches tall at the time of planting and be of a species that will normally grow to at least two and one-half feet in height at maturity and be suitable for the parking lot application.			
198 LF Parking Frontage / 40' = 50 Shrubs	198 LF Parking Frontage - 60 Shrubs	198 LF Parking Frontage - 60 Shrubs	
Section 8.830 - Buffer/Screening Required Between Land Uses			
Buffer/screening between developments of differing land uses adjoining one another or separated from one another by only a street or alley shall comply with Table 8.800, Typical Buffers.	Yes	Yes	
Side lot line. Buffers required along any side lot line shall be no less than 20 feet or as approved by the governing body.			
Rear lot line. Buffers required along any rear lot line shall be no less than 20 feet or as approved by the governing body.			
2' - 3' Buffer/Screening Use - High Impact Buffer/Screen for 911.8 ft	3' High Berm	3' High Berm	
3' High Berm	31 Shade Trees	31 Shade Trees	
Low Impact Screen C:	31 Ornamental Trees	31 Ornamental Trees	
1 Shade Tree / 750 sf = 31 Shade Trees	31 Evergreen Trees	31 Evergreen Trees	
1 Ornamental Tree / 750 sf = 31 Ornamental Trees	114 Shrubs	114 Shrubs	
1 Evergreen Tree / 750 sf = 31 Evergreen Trees			
1 Shrub / 200 sf = 120 Shrubs			
Note: 33' x 32' tree required for screening materials adjacent to their property line. The linear footage of those lots have been removed from this calculation.			



PLANTING NOTES:

- REFER TO LANDSCAPE SPECIFICATIONS FOR REQUIRED SUBMITTALS.
- CONTRACTOR SHALL SOD TO LIMITS OF DISTURBANCE.
- ALL PLANT MATERIAL SHALL BE INSTALLED ACCORDING TO SOUND NURSERY PRACTICES AND SHALL MEET ALL STANDARDS AS STATED IN THE LATEST EDITION OF "AMERICAN STANDARD FOR NURSERY STOCK" BY THE AMERICAN ASSOCIATION OF NURSERYMEN.
- NO SUBSTITUTIONS IN PLANT MATERIALS SHALL BE MADE WITHOUT WRITTEN AUTHORIZATION FROM OWNER OR LANDSCAPE ARCHITECT. IN THE EVENT OF DISCREPANCIES BETWEEN DRAWING AND PLANT LIST, THE DRAWING SHALL PREVAIL.
- LOCATE ALL UTILITIES PRIOR TO ANY AND ALL PLANTING OR DIGGING OPERATIONS. HAND DIG TREES AND SHRUBS IN AREAS WITHIN 5' OF UTILITIES. CONTRACTOR SHALL BE RESPONSIBLE FOR ALL DAMAGES TO EXISTING UTILITIES INCURRED BY HIS WORK.
- STAKE STAKING: REFER TO TYPICAL TREE PLANTING DETAIL FOR TREE STAKING. CONTRACTOR SHALL REPLACE, PLANT, OR UPRIGHT ANY TREES BLOWN OVER OR DAMAGED DUE TO INADEQUATE STAKING AT NO ADDITIONAL COST TO OWNER.
- PLANTS MASSSED IN BEDS SHALL BE ARRANGED USING TRIANGULAR SPACING.
- PROVIDE A LANDSCAPE EDGE BETWEEN ALL PLANTING BEDS AND LAWN AREAS—REFERENCE LANDSCAPE PLAN.
- ALL PLANTING BEDS TO BE TOP DRESSED WITH A MINIMUM OF 4" SHREDDED HARDWOOD MULCH—REFERENCE LANDSCAPE PLAN.
- LAY TALL FESCUE SOD FOR PROPOSED LAWN AREAS TO ALL EDGES OF PAVEMENT AND/OR LIMITS SPECIFIED IN LANDSCAPE PLAN. ALL DISTURBED AREAS WITHIN CITY R.O.W. SHALL RECEIVE TALL FESCUE SOD.
- THE CONTRACTOR SHALL BE RESPONSIBLE FOR THE MAINTENANCE OF ALL LANDSCAPING UNTIL FINAL ACCEPTANCE. ALL REQUIRED LANDSCAPING SHALL BE MAINTAINED IN A NEAT AND ORDERLY MANNER AT ALL TIMES. THE WORK SHALL INCLUDE, BUT NOT TO BE LIMITED TO, MOVING, EDGING, PRUNING, FERTILIZING, WATERING, WEEDING, AND OTHER SUCH ACTIVITIES COMMON TO THE MAINTENANCE OF LANDSCAPING. ALL PLANT MATERIALS SHALL BE MAINTAINED IN A HEALTHY AND GROWING CONDITION AS IS APPROPRIATE FOR THE SEASON OF THE YEAR. PLANT MATERIAL THAT DIES SHALL BE REPLACED WITH PLANT MATERIAL OF SIMILAR SIZE AND VARIETY.
- CONTRACTOR SHALL WARRANT PLANT MATERIAL TO REMAIN ALIVE AND HEALTHY FOR A PERIOD OF ONE YEAR AFTER FINAL ACCEPTANCE. WARRANTY SHALL NOT INCLUDE DAMAGE FOR LOSS OF PLANT MATERIAL DUE TO ACTS OF VANDALISM OR NEGLIGENCE ON THE PART OF OWNER.
- ALL LANDSCAPE BED AREAS TO BE PREPARED USING "ORGANICALLY ENRICHED TOP SOIL" BY MISSOURI ORGANIC (OR APPROVED EQUAL). INSTALL TO DEPTHS PER LANDSCAPE DETAILS (12" DEPTH MIN.). FINISHED GRADES OF LANDSCAPE BEDS TO BE 2" BELOW FINISHED GRADE OF ADJACENT PAVING OR AS SHOWN ON GRADING PLAN. CONTRACTOR TO SUBMIT 1 GALLON SAMPLE (MIN.) TO THE LANDSCAPE ARCHITECT FOR APPROVAL PRIOR TO PURCHASE.
- ALL SOD AREAS SHALL RECEIVE 4" DEPTH (MIN.) TOPSOIL PRIOR TO INSTALLATION. TOPSOIL SHALL BE NATURAL, FRIABLE, AND FERTILE; POSSES A pH RANGE OF 7.0-7.5; AND BE FREE OF TRASH, DEBRIS, INSECTS, STONES, WEEDS, AND TWIGS/BRANCHES. CONTRACTOR TO SUBMIT 1 GALLON SAMPLE (MIN.) TO THE LANDSCAPE ARCHITECT FOR APPROVAL PRIOR TO PURCHASE.
- FERTILIZER: FERTILIZE SEEDED AREAS WITH AN APPROVED COMMERCIAL TYPE, SLOW RELEASE, AT A RATE OF 400 LBS/ACRE. FERTILIZE SODDED AREAS WITH THE SAME FERTILIZER TYPE AT A RATE OF 200 LBS/ACRE. REFER TO LANDSCAPE SPECIFICATIONS SECTION G FOR REQUIRED SUBMITTALS. USE PHOSPHOROUS-FREE FERTILIZER IF REQUIRED BY LOCAL CODE.

NOTE: PLANT QUANTITIES ARE PROVIDED FOR CONVENIENCE ONLY. IN THE CASE OF A DISCREPANCY, THE DRAWING SHALL TAKE PRECEDENCE.

PLANT SCHEDULE

SYMBOL	CODE	QTY	BOTANICAL / COMMON NAME	CONT.	CALIPER	SIZE	REMARKS
PARKING LOT TREES							
	AO	15	ACER RUBRUM 'OCTOBER GLORY' / OCTOBER GLORY RED MAPLE	B & B	2.5" CAL. MIN.	12' - 14' HT.	SINGLE, STRAIGHT LEADER, FULL & MATCHING
SHADE TREES							
	AA	24	ACER RUBRUM 'ARMSTRONG' / ARMSTRONG RED MAPLE	B & B	2.5" CAL. MIN.	12' - 14' HT.	SINGLE, STRAIGHT LEADER, FULL & MATCHING
	OO	25	QUERCUS X BIMUNDORUM 'CRIMSCHMIDT' / CRIMSON SPIRE™ OAK	B & B	2.5" CAL. MIN.	12' - 14' HT.	SINGLE, STRAIGHT LEADER, FULL & MATCHING
	UO	26	ULMUS AMERICANA 'LEWIS & CLARK' / PRAIRIE EXPEDITION® AMERICAN ELM	B & B	2.5" CAL. MIN.	12' - 14' HT.	SINGLE, STRAIGHT LEADER, FULL & MATCHING
	UP	22	QUERCUS BICOLOR / SWAMP WHITE OAK	B & B	2.5" CAL. MIN.	12' - 14' HT.	SINGLE, STRAIGHT LEADER, FULL & MATCHING
	ZM	24	ZELKOVA SERRATA 'MUSASHINO' / MUSASHINO JAPANESE ZELKOVA	B & B	2.5" CAL. MIN.	12' - 14' HT.	SINGLE, STRAIGHT LEADER, FULL & MATCHING
EVERGREEN TREES							
	JB	33	JUNIPERUS CHINENSIS 'BLUE POINT' / BLUE POINT JUNIPER	B & B	N/A	8' - 10' HT.	FULL & MATCHING
	PB	1	PICEA PUNGENS 'BABY BLUE' / BABY BLUE COLORADO SPRUCE	B & B	N/A	5-6' HT. MIN.	FULL & MATCHING
	PF	8	PINUS FLEXILIS 'VANDERWOLF'S PYRAMID' / VANDERWOLF'S PYRAMID LIMBER PINE	B & B	N/A	8' - 10' HT.	FULL & MATCHING
	PN	8	PICEA GLAUCA 'MONTROSE SPIRE' / MONTROSE SPIRE WHITE SPRUCE	B & B	N/A	8' - 10' HT.	FULL & MATCHING
	TR	10	THUJA OCCIDENTALIS 'EMERALD GREEN' / EMERALD GREEN ARBORVITAE	B & B	N/A	8' - 10' HT.	FULL & MATCHING
ORNAMENTAL TREES							
	CC	21	CERCIS CANADENSIS / EASTERN REDBUD	B & B	1.5" CAL. MIN.	10' - 12' HT.	SINGLE, STRAIGHT LEADER, FULL & MATCHING
	MS	19	MALUS X 'SPRING SNOW' / SPRING SNOW CRABAPPLE	B & B	1.5" CAL. MIN.	10' - 12' HT.	SINGLE, STRAIGHT LEADER, FULL & MATCHING
SHRUBS							
	BG	48	BUXUS X 'GREEN GEM' / GREEN GEM BOXWOOD	3 GAL. MIN.	2" HT. MIN.	SEE PLAN	FULL & MATCHING
	CG	55	CHAMAECYPARIS PISIFERA 'GOLDEN MOP' / GOLDEN MOP THREADLEAF SAWARA CYPRESS	3 GAL. MIN.	2" HT. MIN.	SEE PLAN	FULL & MATCHING
	IS	74	ILEX GLABRA 'SHAMROCK' / SHAMROCK INKBERY HOLLY	3 GAL. MIN.	2" HT. MIN.	48" O.C.	FULL & MATCHING
	JS	44	JUNIPERUS X PFITZERIANA 'SEA GREEN' / SEA GREEN PFITZER JUNIPER	3 GAL. MIN.	2" HT. MIN.	84" O.C.	FULL & MATCHING
	TD	102	TAXUS X MEDIA 'DENSIFORMIS' / DENSE ANGLO-JAPANESE YEW	3 GAL. MIN.	2" HT. MIN.	72" O.C.	FULL & MATCHING
	TH	59	THUJA OCCIDENTALIS 'HETZ MIDGET' / HETZ MIDGET ARBORVITAE	3 GAL. MIN.	2" HT. MIN.	SEE PLAN	FULL & MATCHING
GROUND COVERS							
	LV	2,723	LIRIOPE MUSCARI 'VARIEGATA' / VARIEGATED LILYTURF	CONT.	N/A	18" O.C.	FULL & MATCHING
SEED							
	FT	54,030 SF	FESTUCA ARUNDINACEA / TALL FESCUE	SEED	N/A	N/A	SEED TO BE FREE OF WEEDS, PESTS, AND DISEASE
SOD							
	FA	210,517 SF	FESTUCA ARUNDINACEA / TALL FESCUE	SOD	N/A	N/A	SOD TO HAVE TIGHT, SAND-FILLED JOINTS, ROLLED, SOD TO BE FREE OF WEEDS, PESTS, AND DISEASE

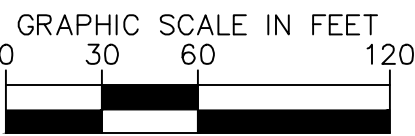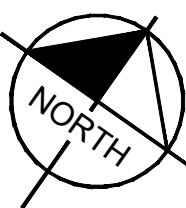

PREPARED BY:
Kimley»Horn
805 PENNSYLVANIA AVENUE, SUITE 150
KANSAS CITY, MO 64105
PHONE: 816-652-0350
WWW.KIMLEY-HORN.COM
C 2025 KIMLEY-HORN AND ASSOCIATES, INC.
MO CERTIFICATE OF AUTHORITY # 2012036305,
EXPIRES 12/31/26

SWD
ARCHITECTS
EST 1935

ARCHITECTURAL CORPORATION
MISSOURI CERTIFICATE
OF AUTHORITY NO. 000073

LEE'S SUMMIT SENIOR COMMUNITY
5101 NE LAKEWOOD WAY
LEE'S SUMMIT, JACKSON COUNTY, MISSOURI 64064

SEAL
LANDSCAPE ARCHITECT - ASHLEY SERR
LICENSE NO. PLA-2024016720



LANDSCAPE PLAN

ISSUE DATE:

1.26.2026

REVISIONS:


4.6.2026

PROJECT NO.: 2510

L1.0

COPYRIGHT © 2025 SWD ARCHITECTS INC.

DESIGNED BY: AMS DRAWN BY: CSS CHECKED BY: KPS APPROVED BY: AMS
DWG NAME: K:\KNC\24\26280001_LEE'S SUMMIT SENIOR LIVING\2.0_LANDSCAPE PLAN\DWG
LAST SAVED: 4/6/2026 9:05 AM

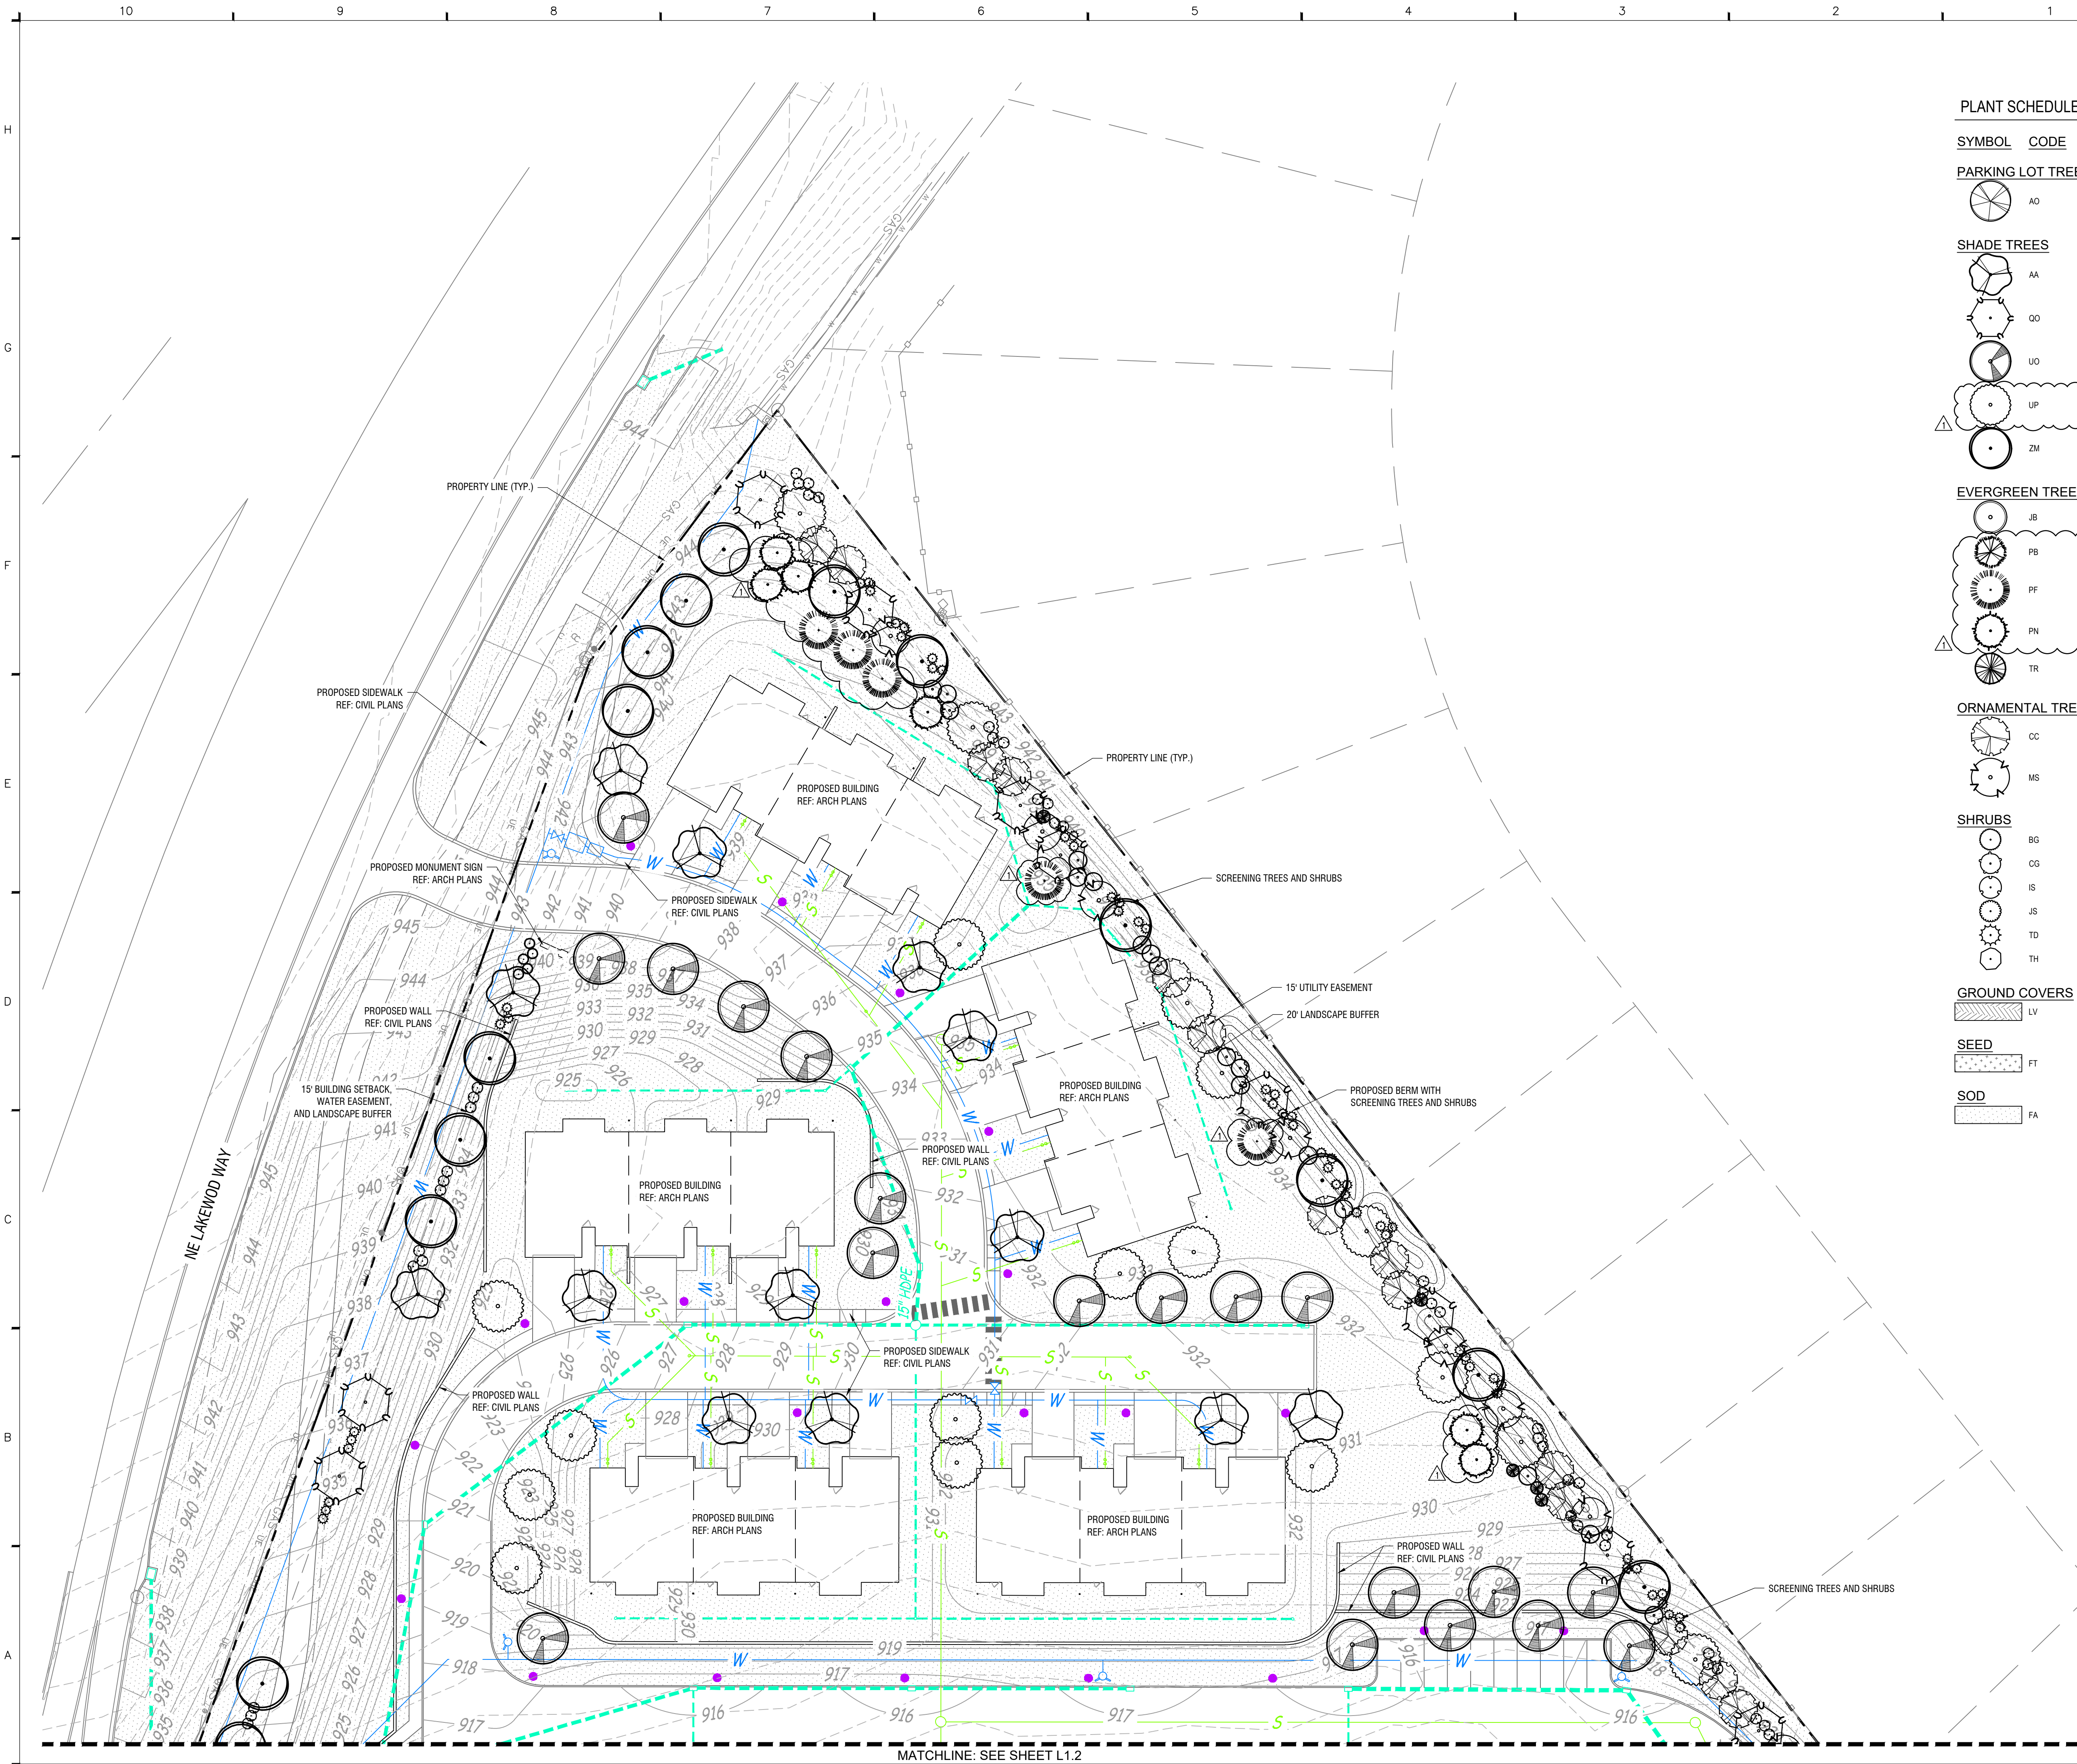

PLANT SCHEDULE NOTE: SEE SHEET L1.0 FOR FULL PLANT SCHEDULE

SYMBOL CODE BOTANICAL / COMMON NAME

PARKING LOT TREES

AO ACER RUBRUM 'OCTOBER GLORY' / OCTOBER GLORY RED MAPLE

SHADE TREES

AA ACER RUBRUM 'ARMSTRONG' / ARMSTRONG RED MAPLE

QO QUERCUS X BIMUNDORUM 'CRIMSCHMIDT' / CRIMSON SPIRE™ OAK

UO ULMUS AMERICANA 'LEWIS & CLARK' / PRAIRIE EXPEDITION® AMERICAN ELM

UP QUERCUS BICOLOR / SWAMP WHITE OAK

ZM ZELKOVA SERRATA 'MUSASHINO' / MUSASHINO JAPANESE ZELKOVA

EVERGREEN TREES

JB JUNIPERUS CHINENSIS 'BLUE POINT' / BLUE POINT JUNIPER

PB PICEA PUNGENS 'BABY BLUE' / BABY BLUE COLORADO SPRUCE

PF PINUS FLEXILIS 'VANDERWOLF'S PYRAMID' / VANDERWOLF'S PYRAMID LIMBER PINE

PN PICEA GLAUCA 'MONTROSE SPIRE' / MONTROSE SPIRE WHITE SPRUCE

TR THUJA OCCIDENTALIS 'EMERALD GREEN' / EMERALD GREEN ARBORVITAE

ORNAMENTAL TREES

CC CERCIS CANADENSIS / EASTERN REDBUD

MS MALUS X 'SPRING SNOW' / SPRING SNOW CRABAPPLE

SHRUBS

BG BUXUS X 'GREEN GEM' / GREEN GEM BOXWOOD

CG CHAMAECYPARIS PISIFERA 'GOLDEN MOP' / GOLDEN MOP THREADLEAF SAWARA CYPRESS

IS ILEX GLABRA 'SHAMROCK' / SHAMROCK INKBERRY HOLLY

JS JUNIPERUS X PFITZERIANA 'SEA GREEN' / SEA GREEN PFITZER JUNIPER

TD TAXUS X MEDIA 'DENSIFORMIS' / DENSE ANGLO-JAPANESE YEW

TH THUJA OCCIDENTALIS 'HETZ MIDGET' / HETZ MIDGET ARBORVITAE

GROUND COVERS



LV LIRIOPE MUSCARI 'VARIEGATA' / VARIEGATED LILYTURF

SEED

FT FESTUCA ARUNDINACEA / TALL FESCUE

SOD

FA FESTUCA ARUNDINACEA / TALL FESCUE

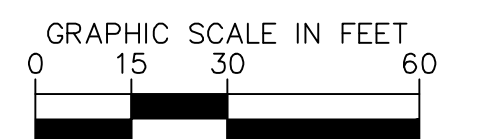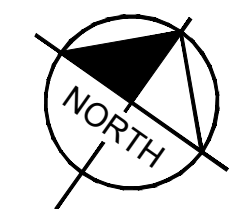

PREPARED BY:

Kimley»Horn
805 PENNSYLVANIA AVENUE, SUITE 150
KANSAS CITY, MO 64105
PHONE: 816-652-0350
WWW.KIMLEY-HORN.COM
© 2025 KIMLEY-HORN AND ASSOCIATES, INC.
MO CERTIFICATE OF AUTHORITY # 2012036305,
EXPIRES 12/31/26


SWD
ARCHITECTS

EST 1935

ARCHITECTURAL CORPORATION
MISSOURI CERTIFICATE
OF AUTHORITY NO. 000073

LEE'S SUMMIT SENIOR COMMUNITY
5101 NE LAKEWOOD WAY
LEE'S SUMMIT, JACKSON COUNTY, MISSOURI 64064

SEAL
LANDSCAPE ARCHITECT - ASHLEY SERR
LICENSE NO. PLA-2024016720

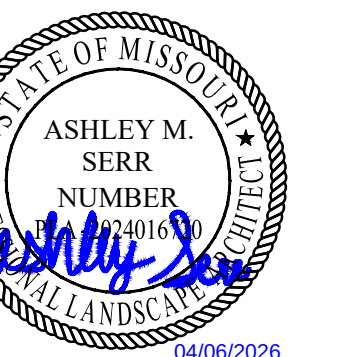

LANDSCAPE PLAN
ENLARGEMENT 1

ISSUE DATE:

1.26.2026


REVISIONS:

4.6.2026


PROJECT NO.: 2510

L1.1

COPYRIGHT © 2025 SWD ARCHITECTS INC.

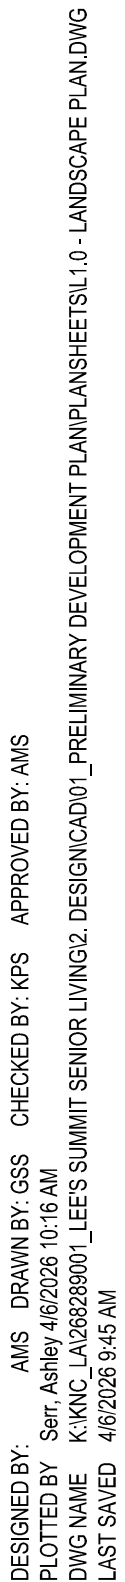

TESTOGRAMUNDINACEA / TALE TESSOL

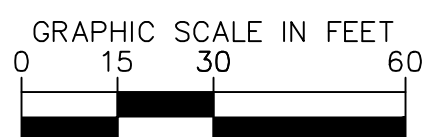

805 PENNSYLVANIA AVENUE, SUITE 150
KANSAS CITY, MO 64105
PHONE: 816-652-0350
WWW.KIMLEY-HORN.COM
C 2025 KIMLEY-HORN AND ASSOCIATES, INC.
MO CERTIFICATE OF AUTHORITY #: 2012036305,
EXPIRES 12/31/26



PLANT SCHEDULE NOTE: SEE SHEET L1.0 FOR FULL PLANT SCHEDULE

SYMBOL CODE BOTANICAL / COMMON NAME

PARKING LOT TREES

AO ACER RUBRUM 'OCTOBER GLORY' / OCTOBER GLORY RED MAPLE

SHADE TREES

AA ACER RUBRUM 'ARMSTRONG' / ARMSTRONG RED MAPLE

QO QUERCUS X BIMUNDORUM 'CRIMSCHMIDT' / CRIMSON SPIRE™ OAK

UO ULMUS AMERICANA 'LEWIS & CLARK' / PRAIRIE EXPEDITION® AMERICAN ELM

UP QUERCUS BICOLOR / SWAMP WHITE OAK

ZM ZELKOVA SERRATA 'MUSASHINO' / MUSASHINO JAPANESE ZELKOVA

EVERGREEN TREES

JB JUNIPERUS CHINENSIS 'BLUE POINT' / BLUE POINT JUNIPER

PB PICEA PLUNGENS 'BABY BLUE' / BABY BLUE COLORADO SPRUCE

PF PINUS FLEXILIS 'VANDERWOLF'S PYRAMID' / VANDERWOLF'S PYRAMID LAMBER PINE

PN PICEA GLAUCA 'MONTROSE SPIRE' / MONTROSE SPIRE WHITE SPRUCE

TR THUJA OCCIDENTALIS 'EMERALD GREEN' / EMERALD GREEN ARBORVITAE

ORNAMENTAL TREES

CC CERCIS CANADENSIS / EASTERN REDBUD

MS MALUS X 'SPRING SNOW' / SPRING SNOW CRABAPPLE

SHRUBS

BG BUXUS X 'GREEN GEM' / GREEN GEM BOXWOOD

CG CHAMAECYPARIS PISIFERA 'GOLDEN MOP' / GOLDEN MOP THREADLEAF SAWARA CYPRESS

IS ILEX GLABRA 'SHAMROCK' / SHAMROCK INKBERRY HOLLY

JS JUNIPERUS X PFITZERIANA 'SEA GREEN' / SEA GREEN PFITZER JUNIPER

TD TAXUS X MEDIA 'DENSIFORMIS' / DENSE ANGLO-JAPANESE YEW

TH THUJA OCCIDENTALIS 'HETZ MIDGET' / HETZ MIDGET ARBORVITAE

GROUND COVERS



LV LIRIOPE MUSCARI 'VARIEGATA' / VARIEGATED LILYTURF

SEED

FT FESTUCA ARUNDINACEA / TALL FESCUE

SOD

FA FESTUCA ARUNDINACEA / TALL FESCUE

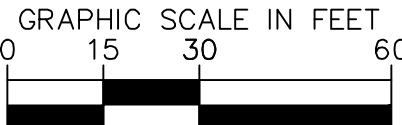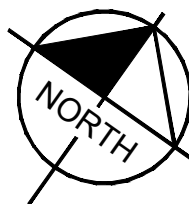

PREPARED BY:

Kimley»Horn

805 PENNSYLVANIA AVENUE, SUITE 150

KANSAS CITY, MO 64105

PHONE: 816-652-0350

WWW.KIMLEY-HORN.COM

© 2025 KIMLEY-HORN AND ASSOCIATES, INC.

MO CERTIFICATE OF AUTHORITY # 2012036305,

EXPIRES 12/31/26

SWD
ARCHITECTS

EST 1935

ARCHITECTURAL CORPORATION
MISSOURI CERTIFICATE
OF AUTHORITY NO. 000073

LEE'S SUMMIT SENIOR COMMUNITY
5101 NE LAKEWOOD WAY
LEE'S SUMMIT, JACKSON COUNTY, MISSOURI 64064

STARK WILSON DUNCAN ARCHITECTS INC.
KANSAS CITY, MO 64112 • T 816.531.1988 • WWW.SWDARCHITECTS.COM

SEAL
LANDSCAPE ARCHITECT - ASHLEY SERR
LICENSE NO. PLA-2024016720



LANDSCAPE PLAN
ENLARGEMENT 3

ISSUE DATE:

1.26.2026

REVISIONS:


△ 4.6.2026

PROJECT NO.: 2510

L1.3

COPYRIGHT © 2025 SWD ARCHITECTS INC.

C:\Users\tdruskey\Documents\ORD LEE'S SUMMIT II - 01 SENIOR LIVING_dtruskey\8YP6R.rvt
4/6/2026 11:06:02 AM

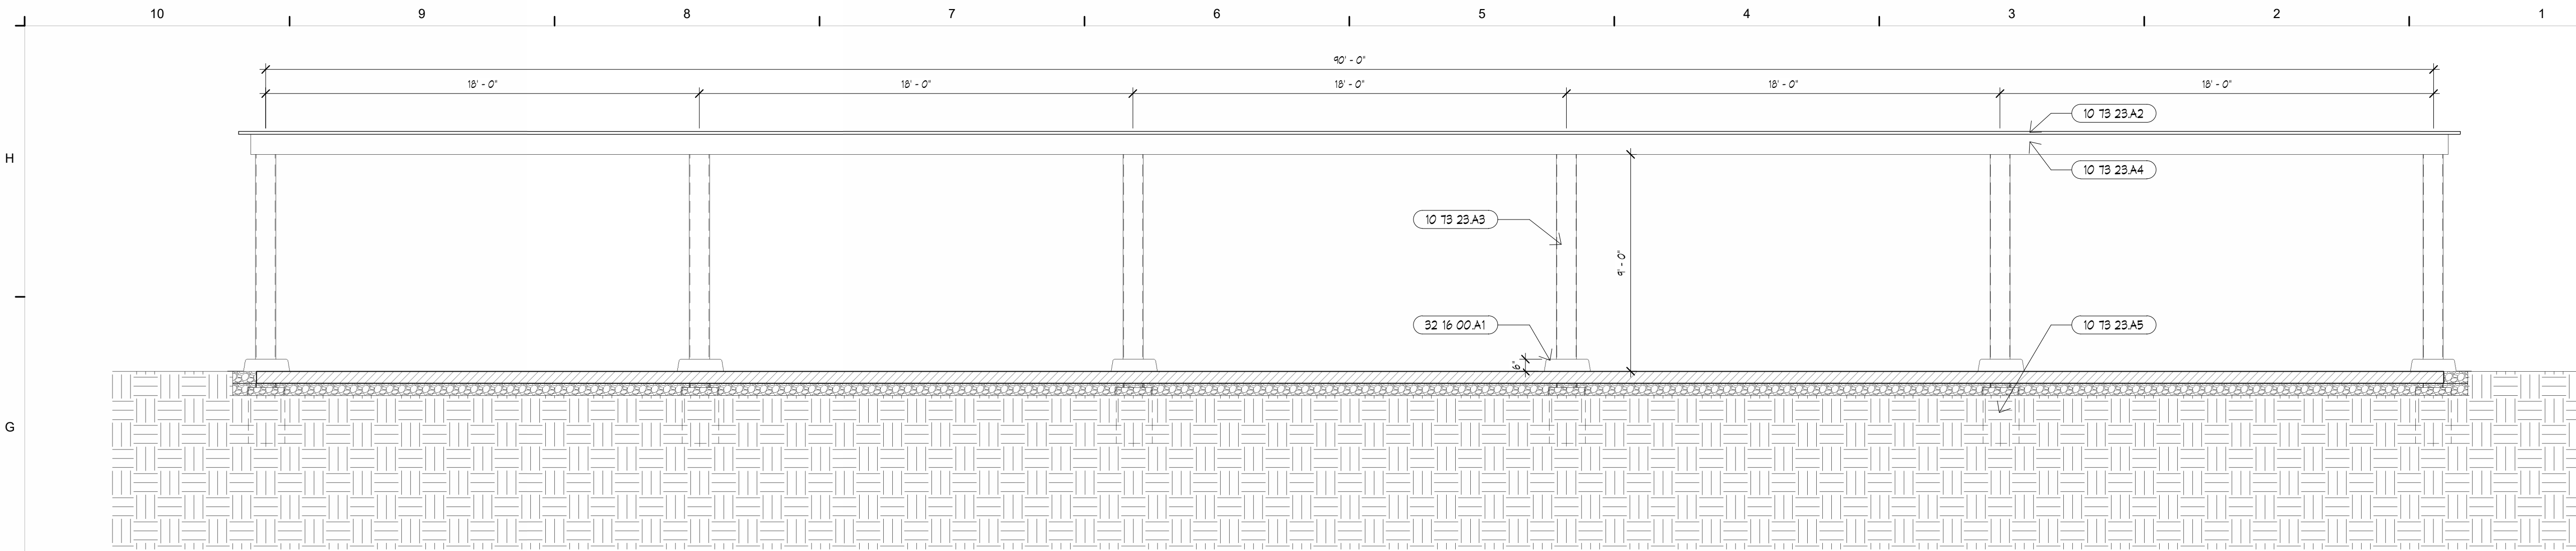

KEYNOTES

NUMBER	DESCRIPTION
04 20 00 A1	8" REINFORCED CMU, RE: STRUCTURAL, 04 20 00
04 43 13 A1	MANUFACTURED STONE VENEER, TYPE 1 04 43 13
04 12 00 A2	CAST STONE CAP, 04 12 00
05 50 00 A2	PAINTED STEEL POST AND GATE FRAME, 05 05 00
05 50 00 A3	6" STEEL PIPE BOLLARD, 05 05 00
01 24 00 B2	EIPS COATING OVER CMU, ALL EXPOSED SURFACES.
01 46 43 A4	FIBER CEMENT BOARD SIDING - VERTICAL BOARD 4 BAT, 01 46 43
01 62 00 A5	PRE FINISHED METAL CAP FLASHING, 01 62 00
10 TB 23 A2	PRE-ENGINEERED METAL ROOFING PANEL, 10 TB 23
10 TB 23 A3	PRE-ENGINEERED STEEL COLUMN, PER MANUF.
10 TB 23 A4	PRE-ENGINEERED STEEL BEAM, PER MANUF.
10 TB 23 A5	CONCRETE FOOTING, PER MANUF.
12 43 00 B1	DUMPSTER - BY OWNER.
32 13 00 B1	EXPANSION JOINT, FIBER EXPANSION MATERIAL W/ TOP 1/2" FILLED W/ SEALANT.
32 16 00 A1	6" CONCRETE CURB.




ARCHITECTURAL CORPORATION
MISSOURI CERTIFICATE
OF AUTHORITY NO. 000073


LEES SUMMIT SENIOR COMMUNITY
5101 NE LAKEWOOD WAY
LEE'S SUMMIT, JACKSON COUNTY, MISSOURI 64064

STARK WILSON DUNCAN ARCHITECTS INC
315 NICHOLS ROAD STE 228 - KANSAS CITY, MO 64112 - T 816.531.1698
WWW.SWDARCHITECTS.COM


F10 SITE - CARPORT - SIDE
1/4" = 1'-0"

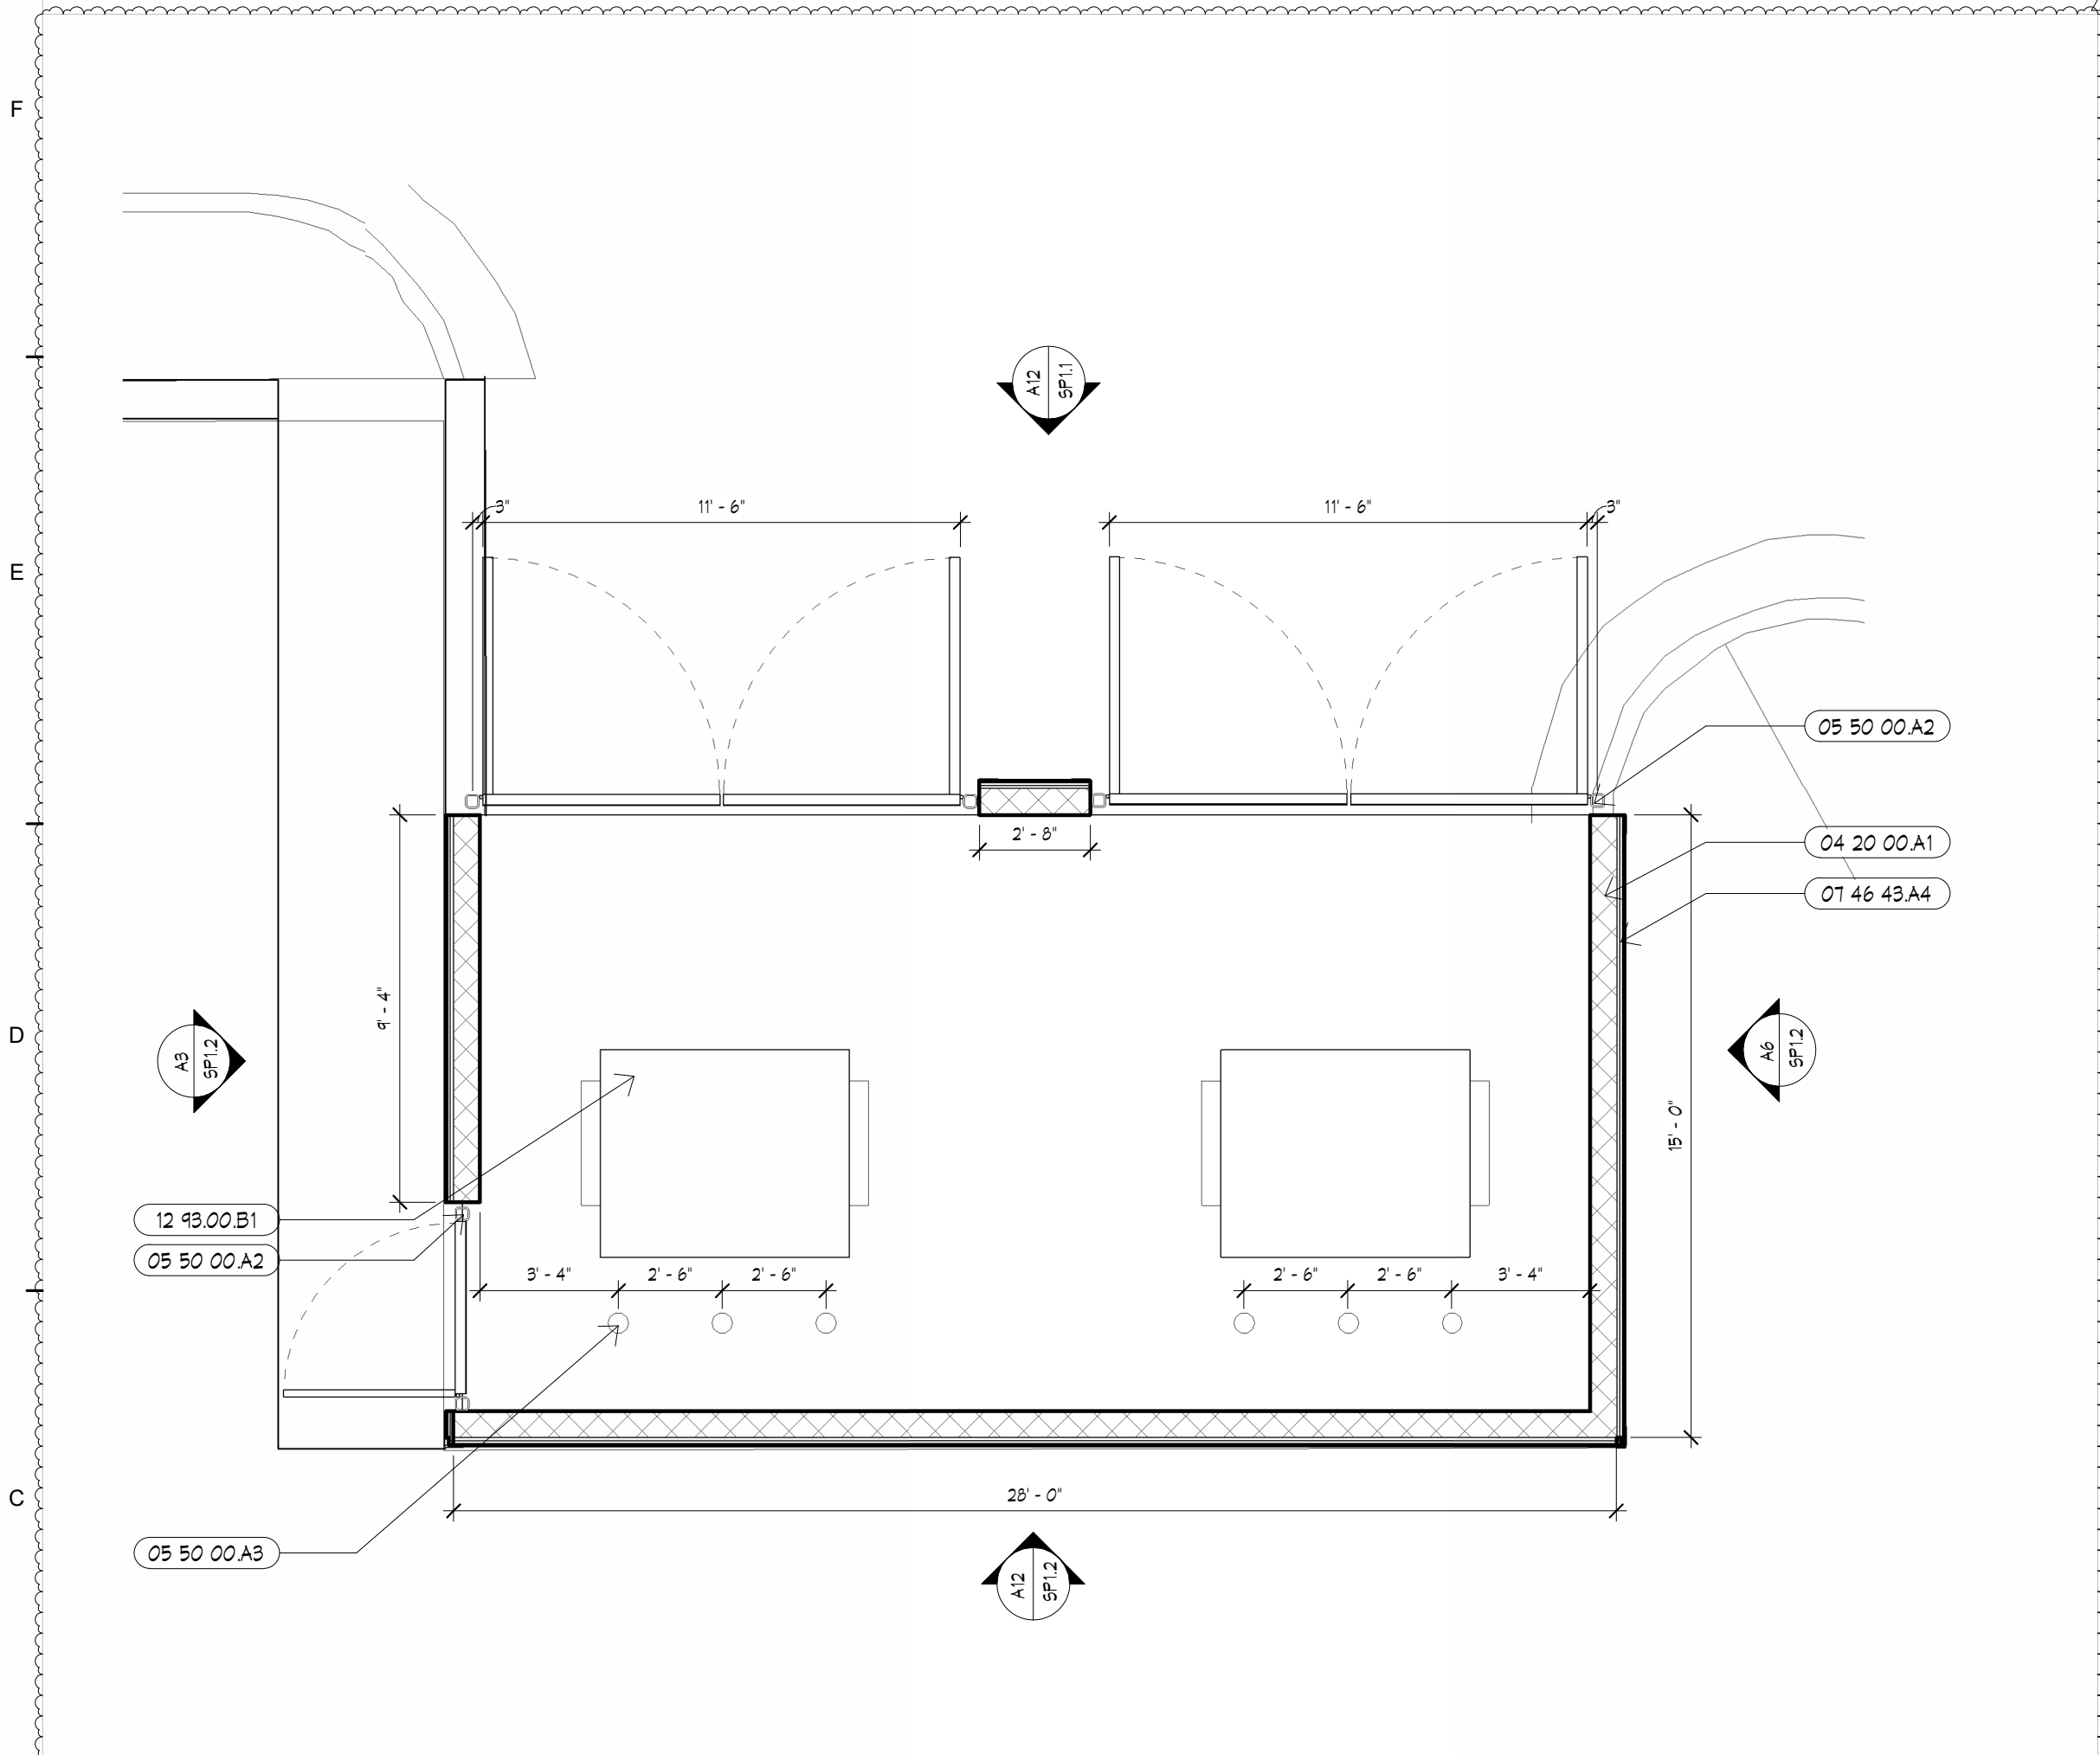


D6 SITE - CARPORT - FRONT
1/4" = 1'-0"

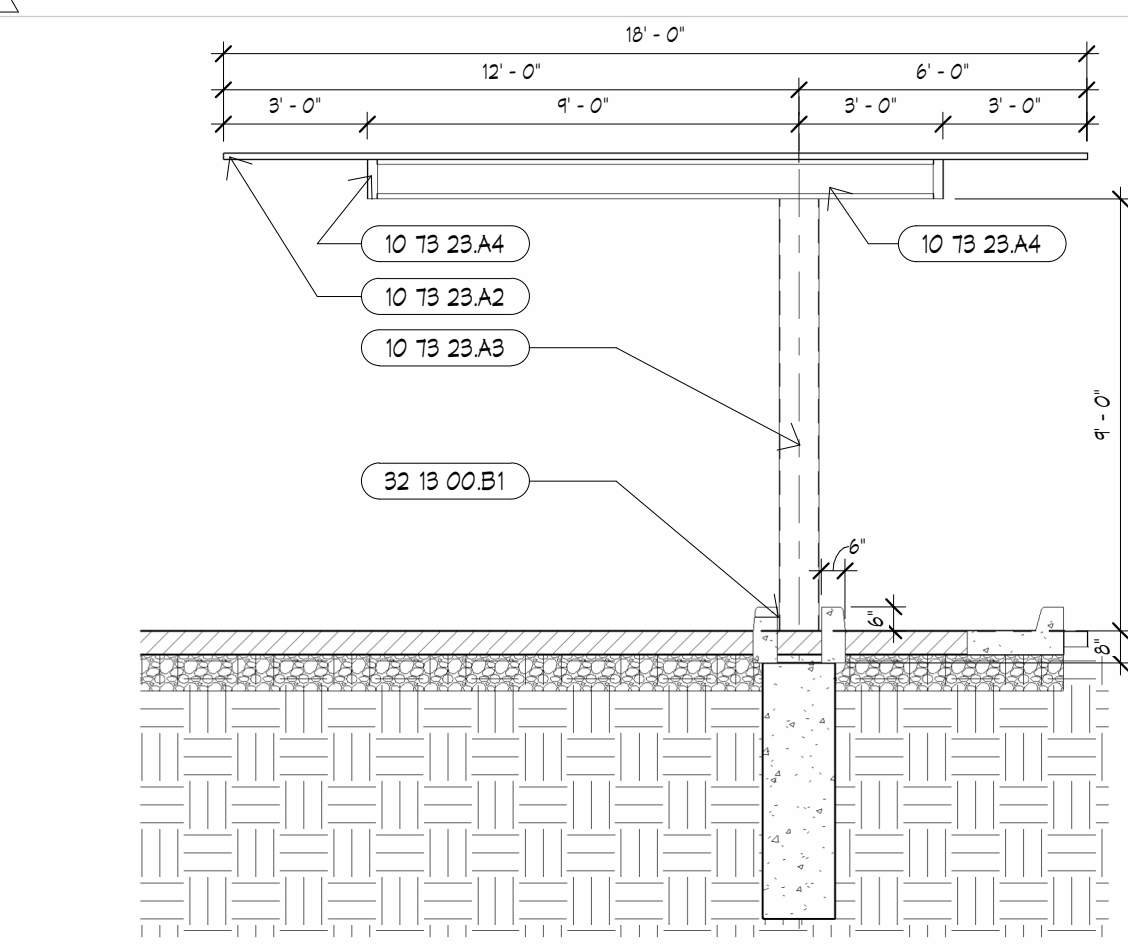

B6 PLAN AT MONUMENT SIGN
1/4" = 1'-0"

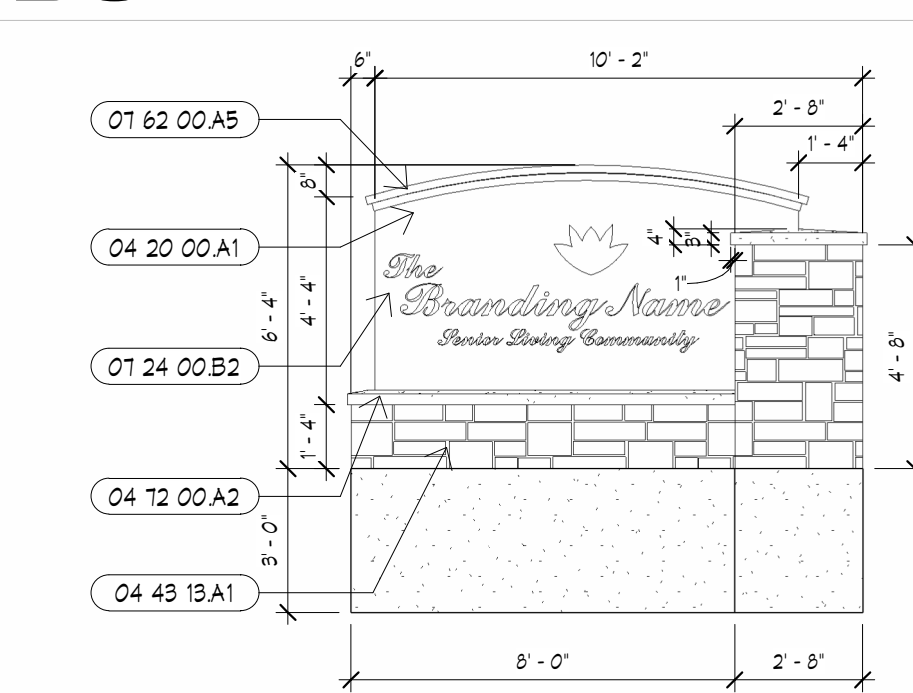


A6 SITE - MONUMENT SIGN 1
1/4" = 1'-0"

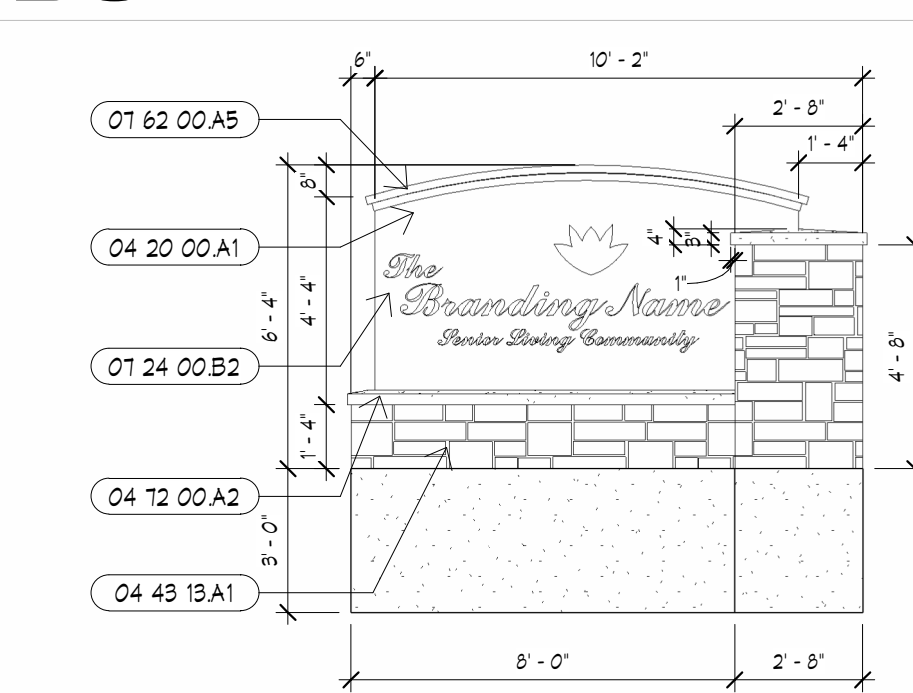

CARPORT NOTES

- CARPORT SYSTEM IS A PRE-ENGINEERED SYSTEM DESIGNED BY OTHERS.
- CARPORT TO BE SINGLE POST SEMI CANTILEVERED TYPE BY MCM CARPORTS OR EQUAL.
- ALL STEEL FRAMING TO BE PONDERSOATED - BLACK. ROOF COLOR TO BE SELECTED BY ARCHITECT FROM MANUFACTURERS FULL RANGE OF COLORS.
- PROVIDE METAL FASCIA AT PERIMETER OF ROOF SYSTEM.
- FOUNDATION DESIGN IS THE RESPONSIBILITY OF THE CARPORT MANUFACTURER.
- COORDINATE PAVING, CURBING, GRADING ETC. WITH CIVIL.

A3 SITE PLAN - CARPORT
1/8" = 1'-0"

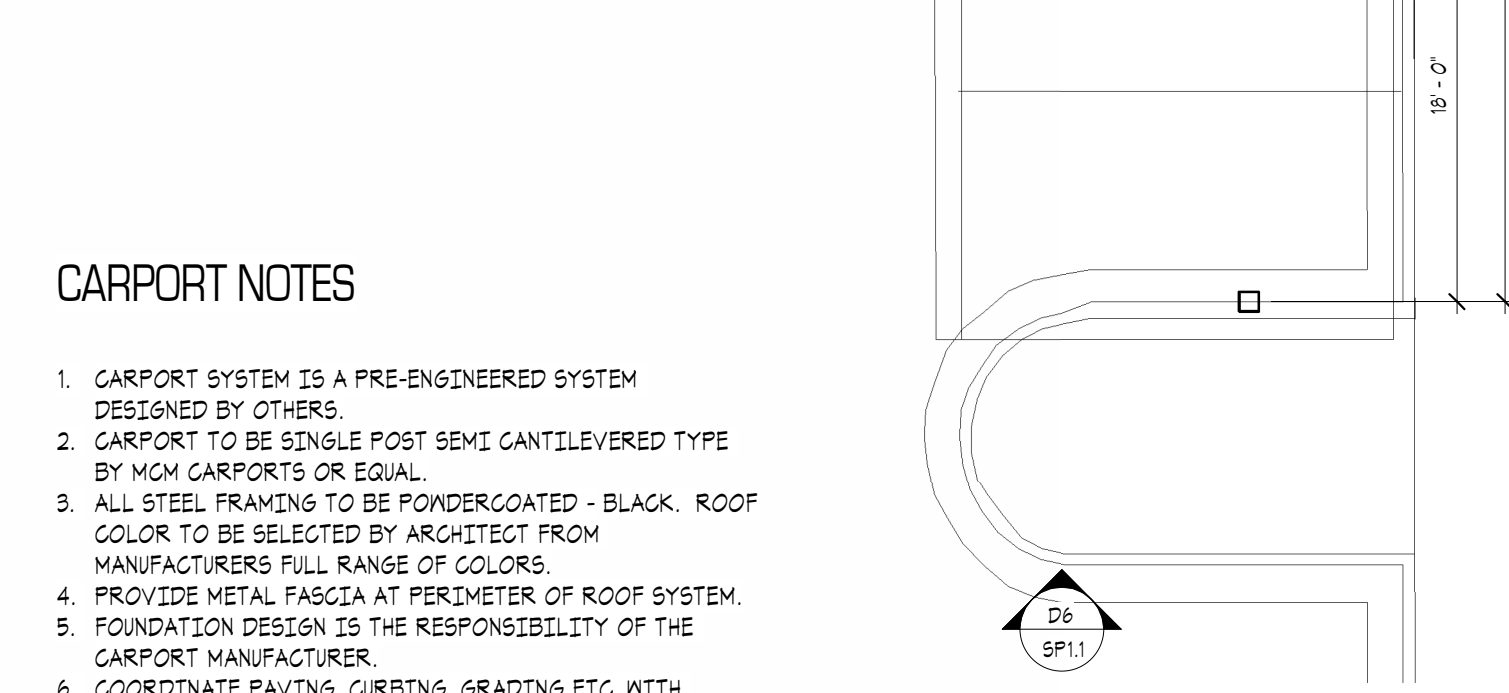

NOTES:

- COORDINATE PAVING & CURB WITH CIVIL.
- TRASH DUMPSTERS PROVIDED BY OWNERS VENDOR.
- ALL STEEL IS TO BE PAINTED.
- STEEL BOLLARDS TO BE FILLED WITH CONCRETE & ROUNDED OVER.
- COORD. FOUNDATION W/ STRUCTURAL.

MONUMENT SIGN NOTES

- ALL SIGNAGE TO BE PERMITTED SEPARATELY.
- LOGO AND TEXT WILL BE TYPICAL FOR BOTH SIDES. THIS WILL BE PROVIDED DURING SHOP DRAWING SUBMITTALS.
- SIGN CONTRACTOR WILL BE RESPONSIBLE FOR OBTAINING ALL PERMITS ASSOCIATED WITH THE MONUMENT SIGN.

SEAL
ARCHITECT - TIMOTHY O.K. WILSON
LICENSE NO. A-6972



SITE DETAILS

ISSUE DATE:

1.26.2026

REVISIONS:


NO.	DESCRIPTION	DATE
1	REVISION	4.6.2026

PROJECT NO.:2510


SP1.1

COPYRIGHT © 2025 SWD ARCHITECTS INC


C:\Users\dtruskey\Documents\ORD LEE'S SUMMIT II - 01 SENIOR LIVING_dtruskey\8YP6R.rvt
4/6/2026 11:06:05 AM

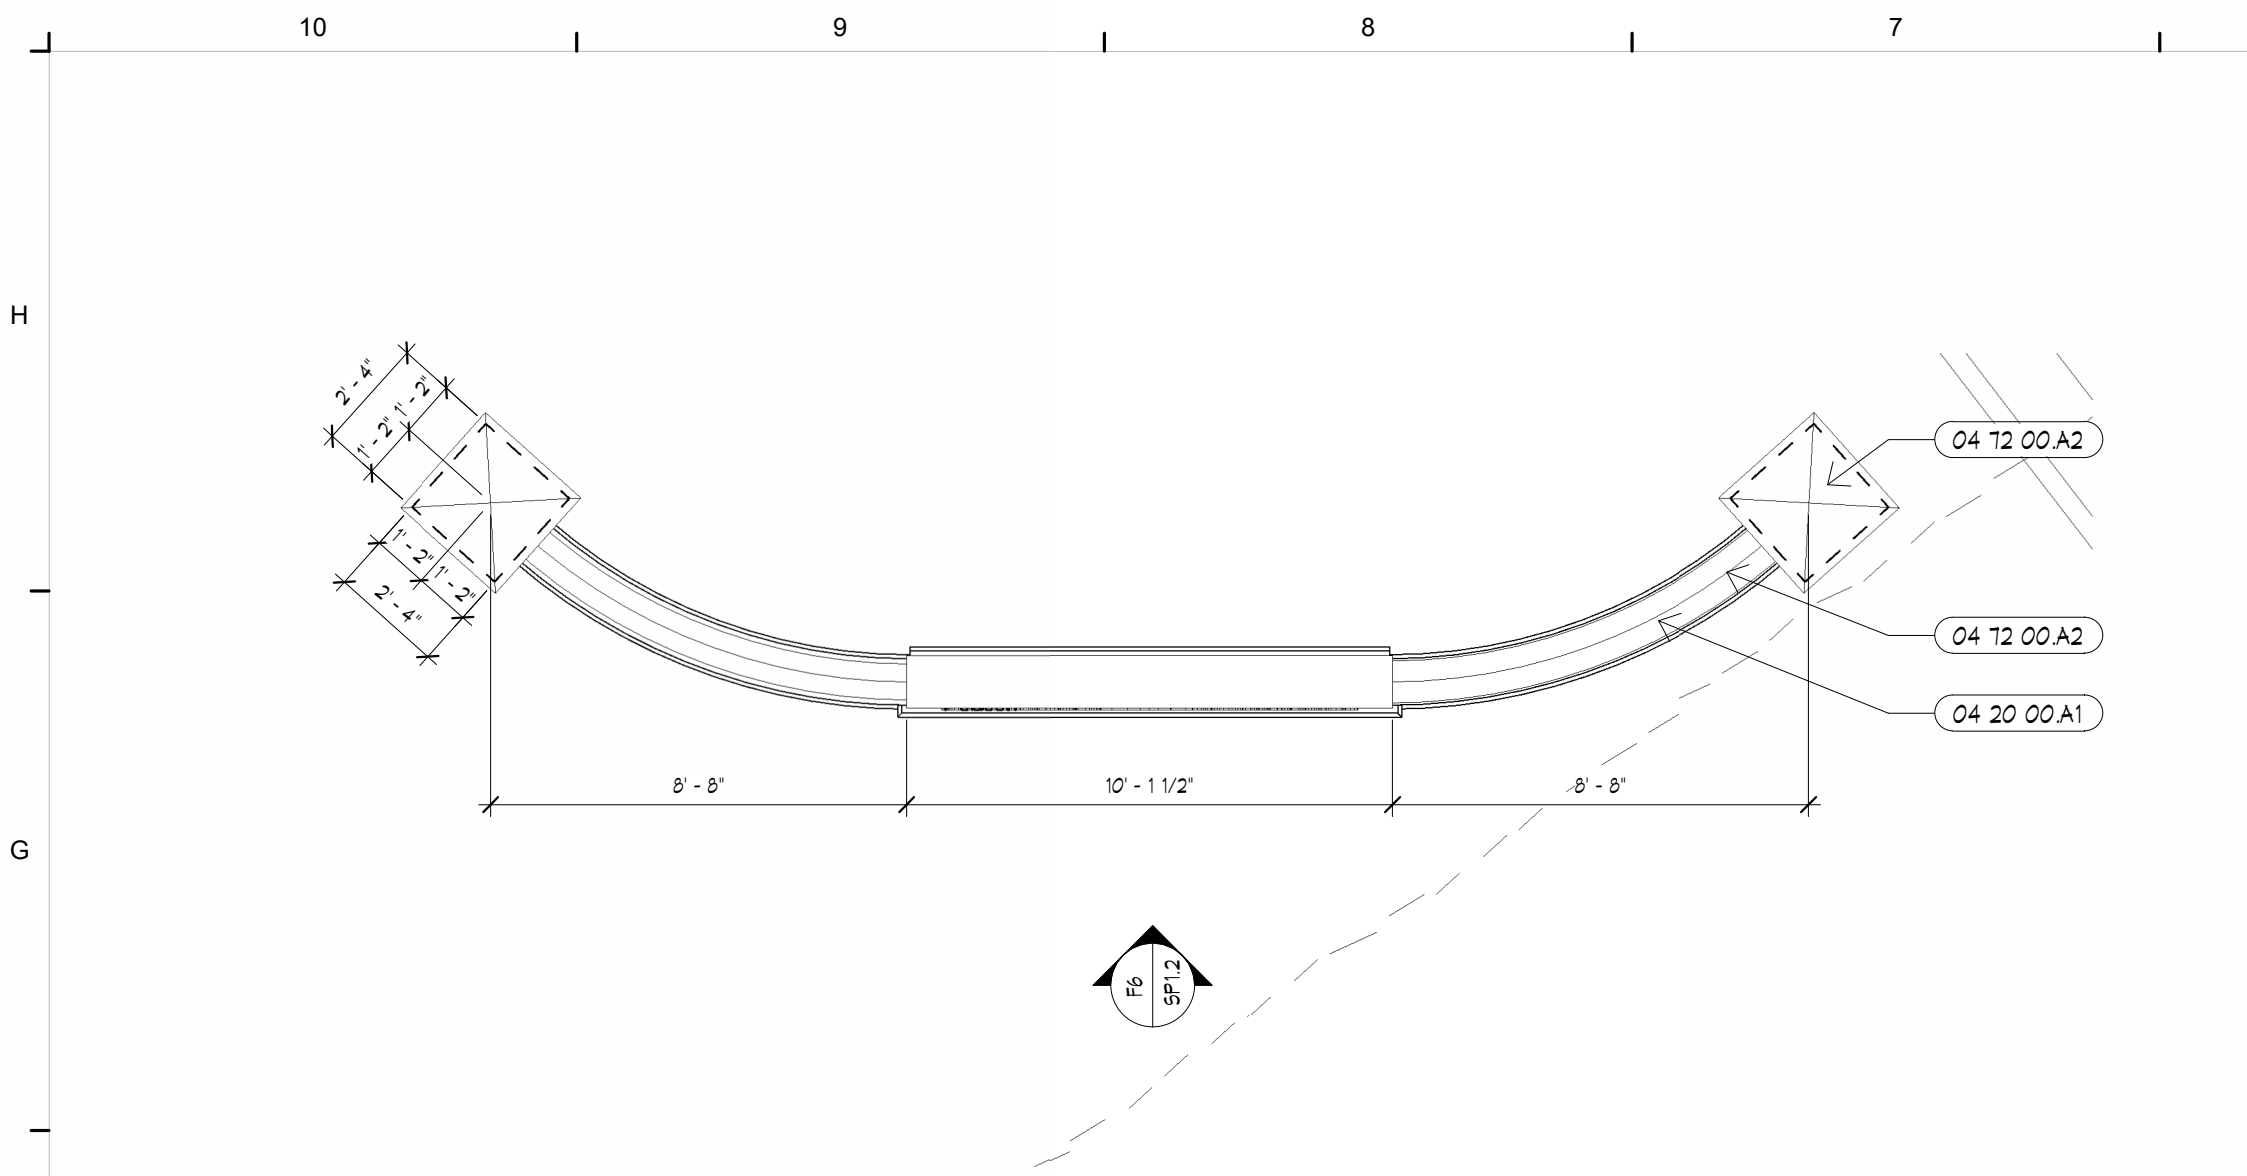


F10 SITE PLAN - MONUMENT SIGN 2
1/4" = 1'-0"

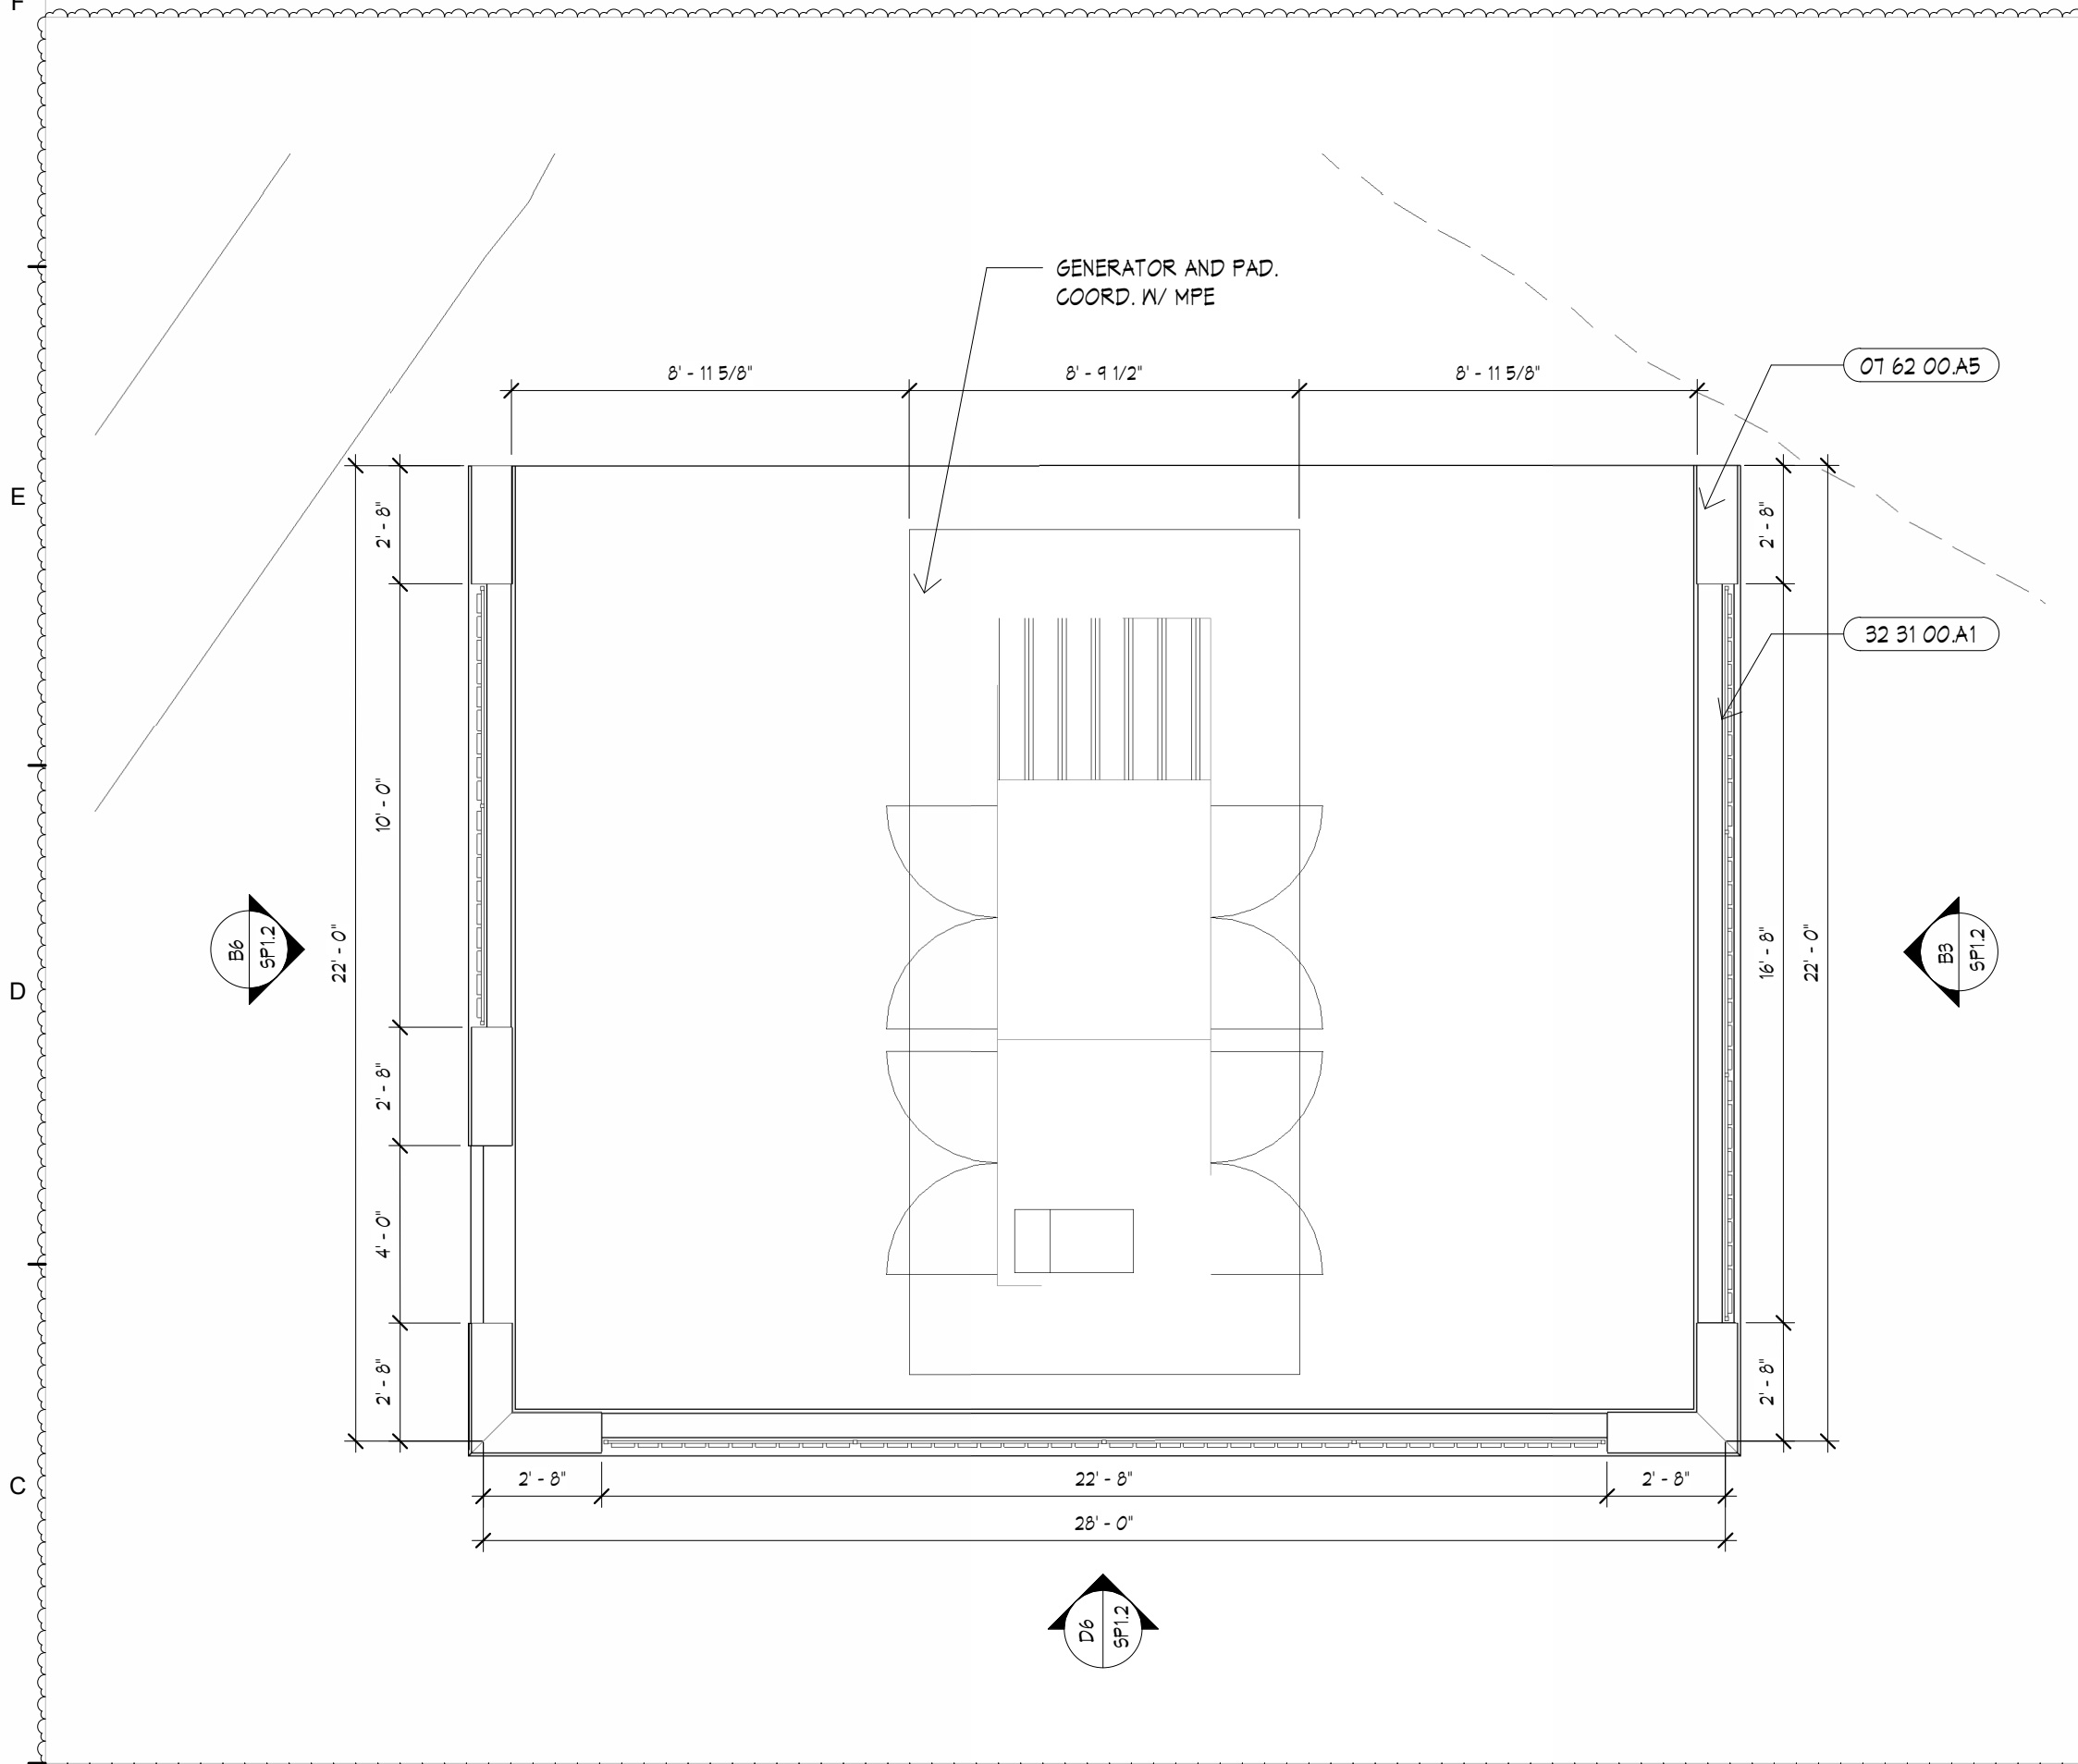


B10 SITE PLAN - GENERATOR ENCLOSURE
1/4" = 1'-0"

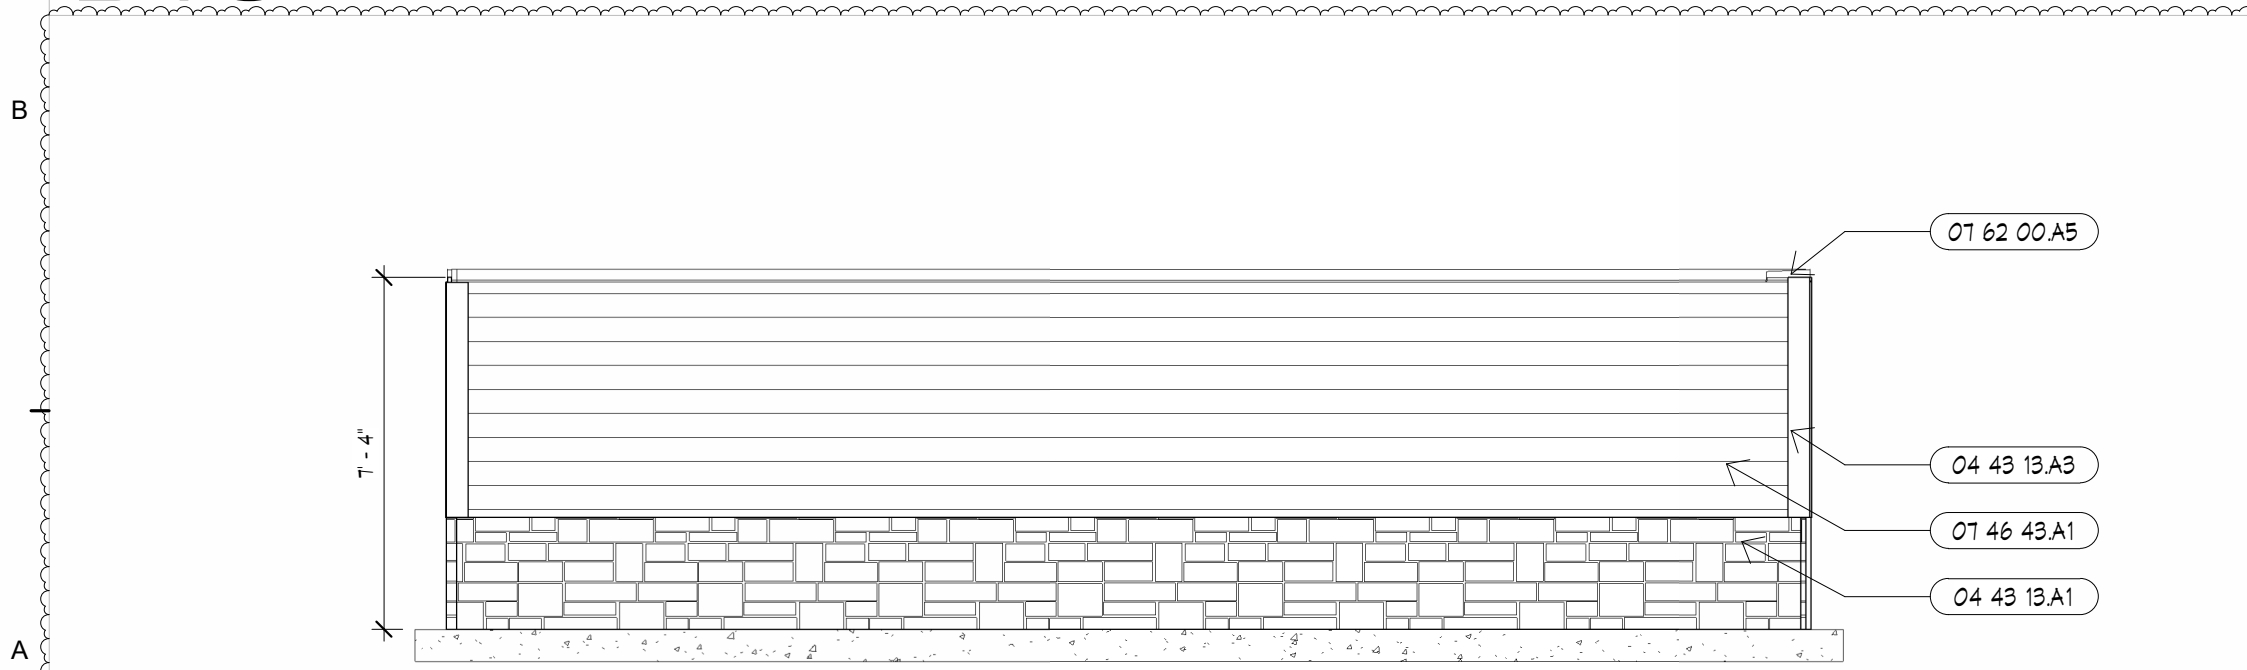


A12 SITE - TRASH ENCLOSURE - REAR
1/4" = 1'-0"

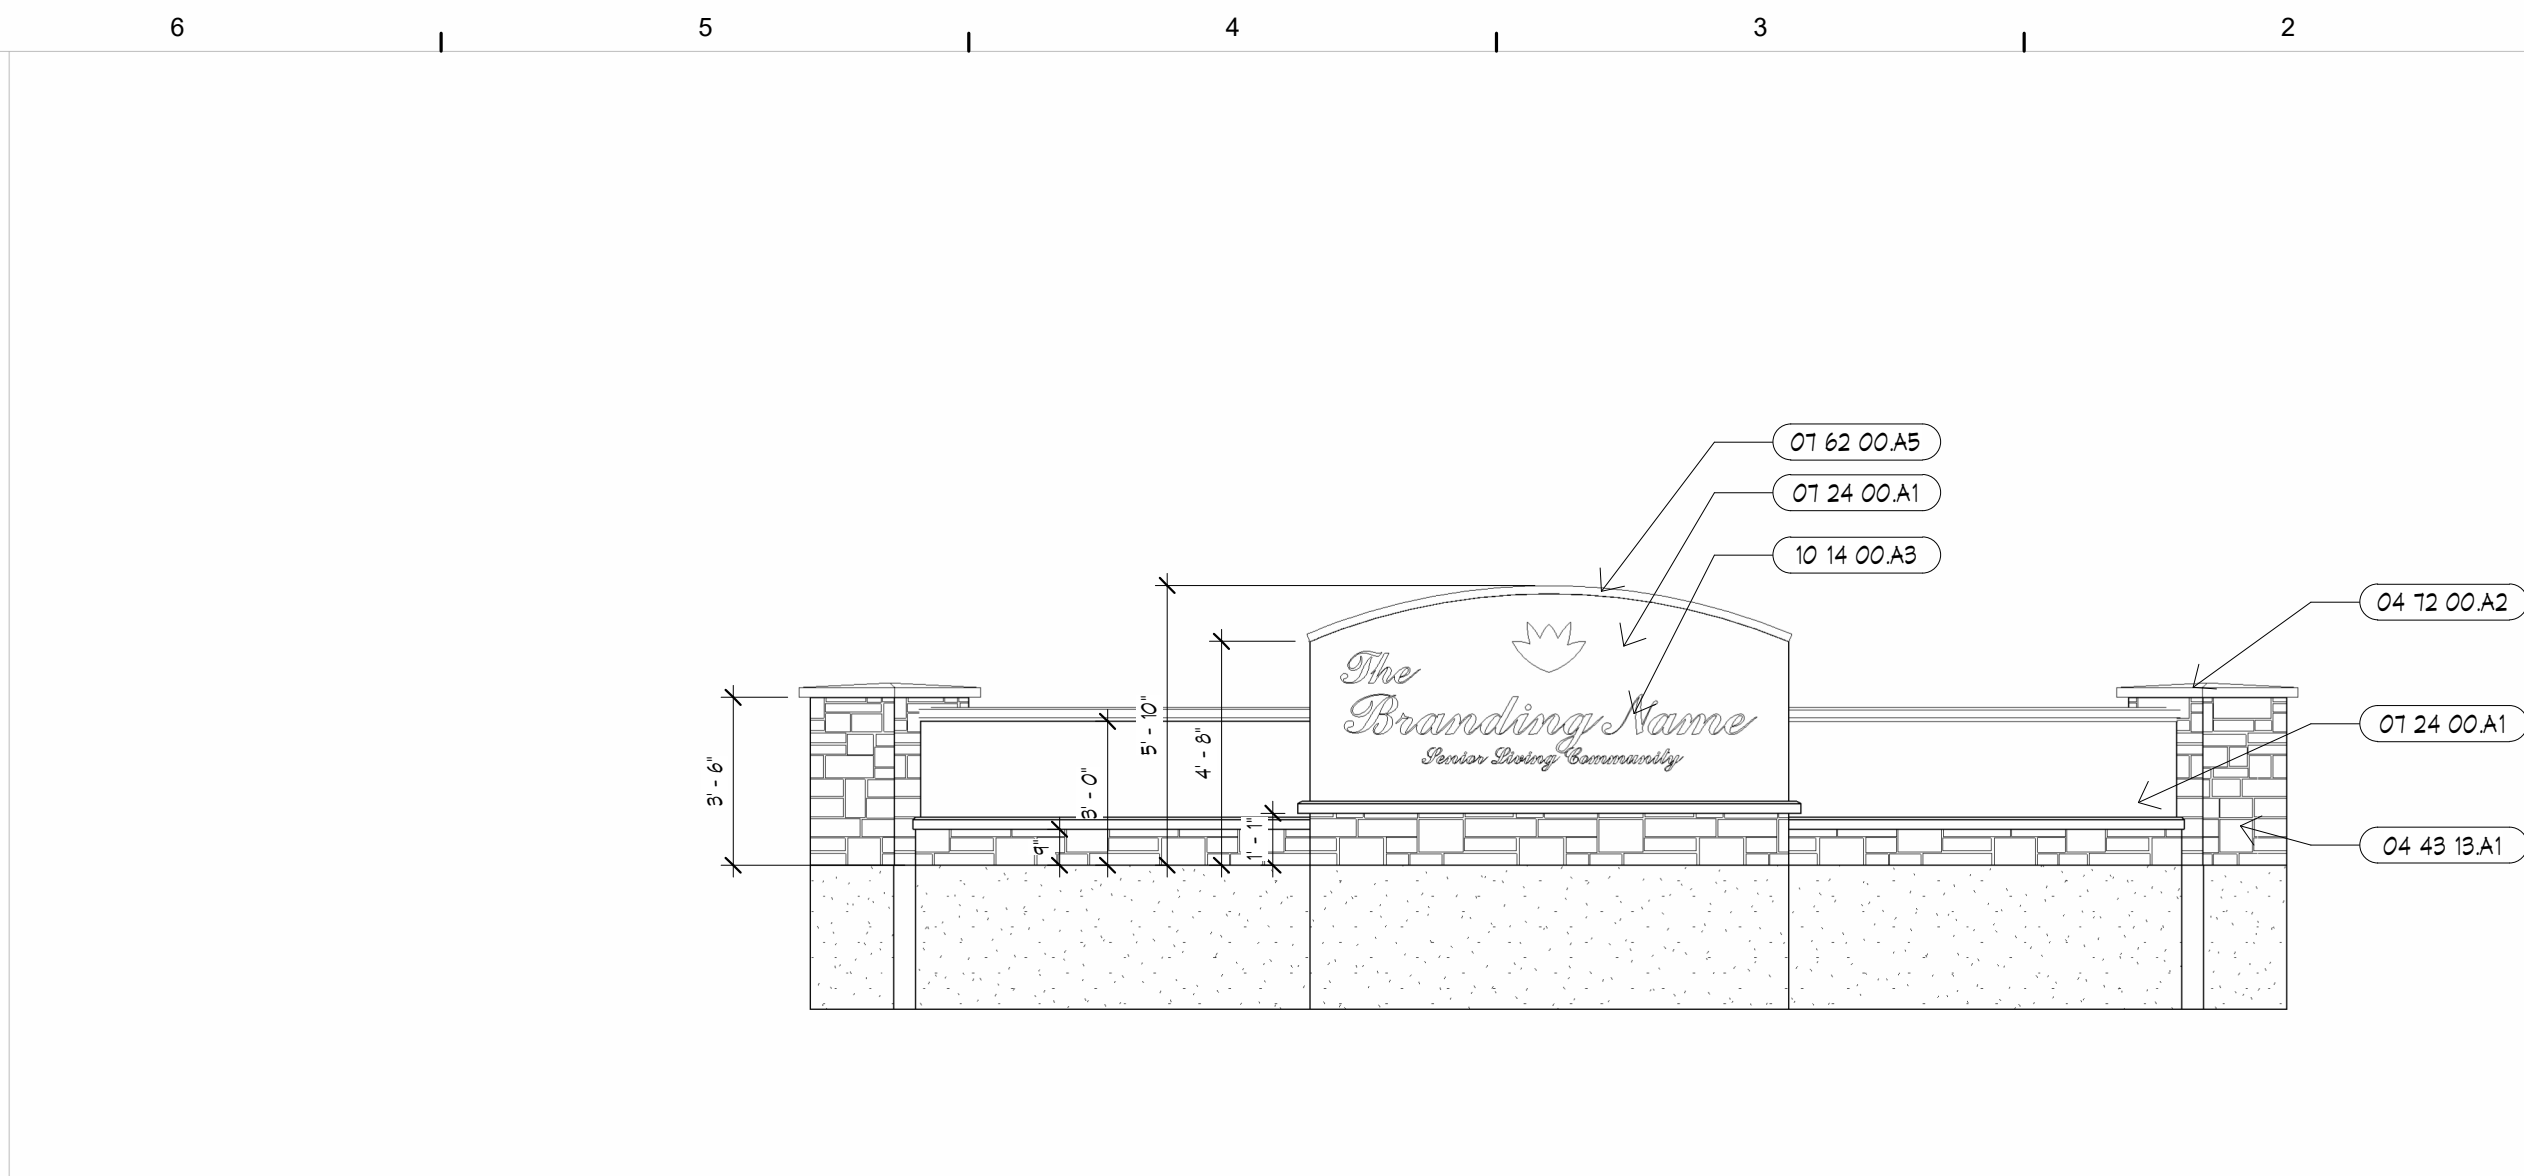


F6 ELEVATION AT MONUMENT SIGN 2
1/4" = 1'-0"

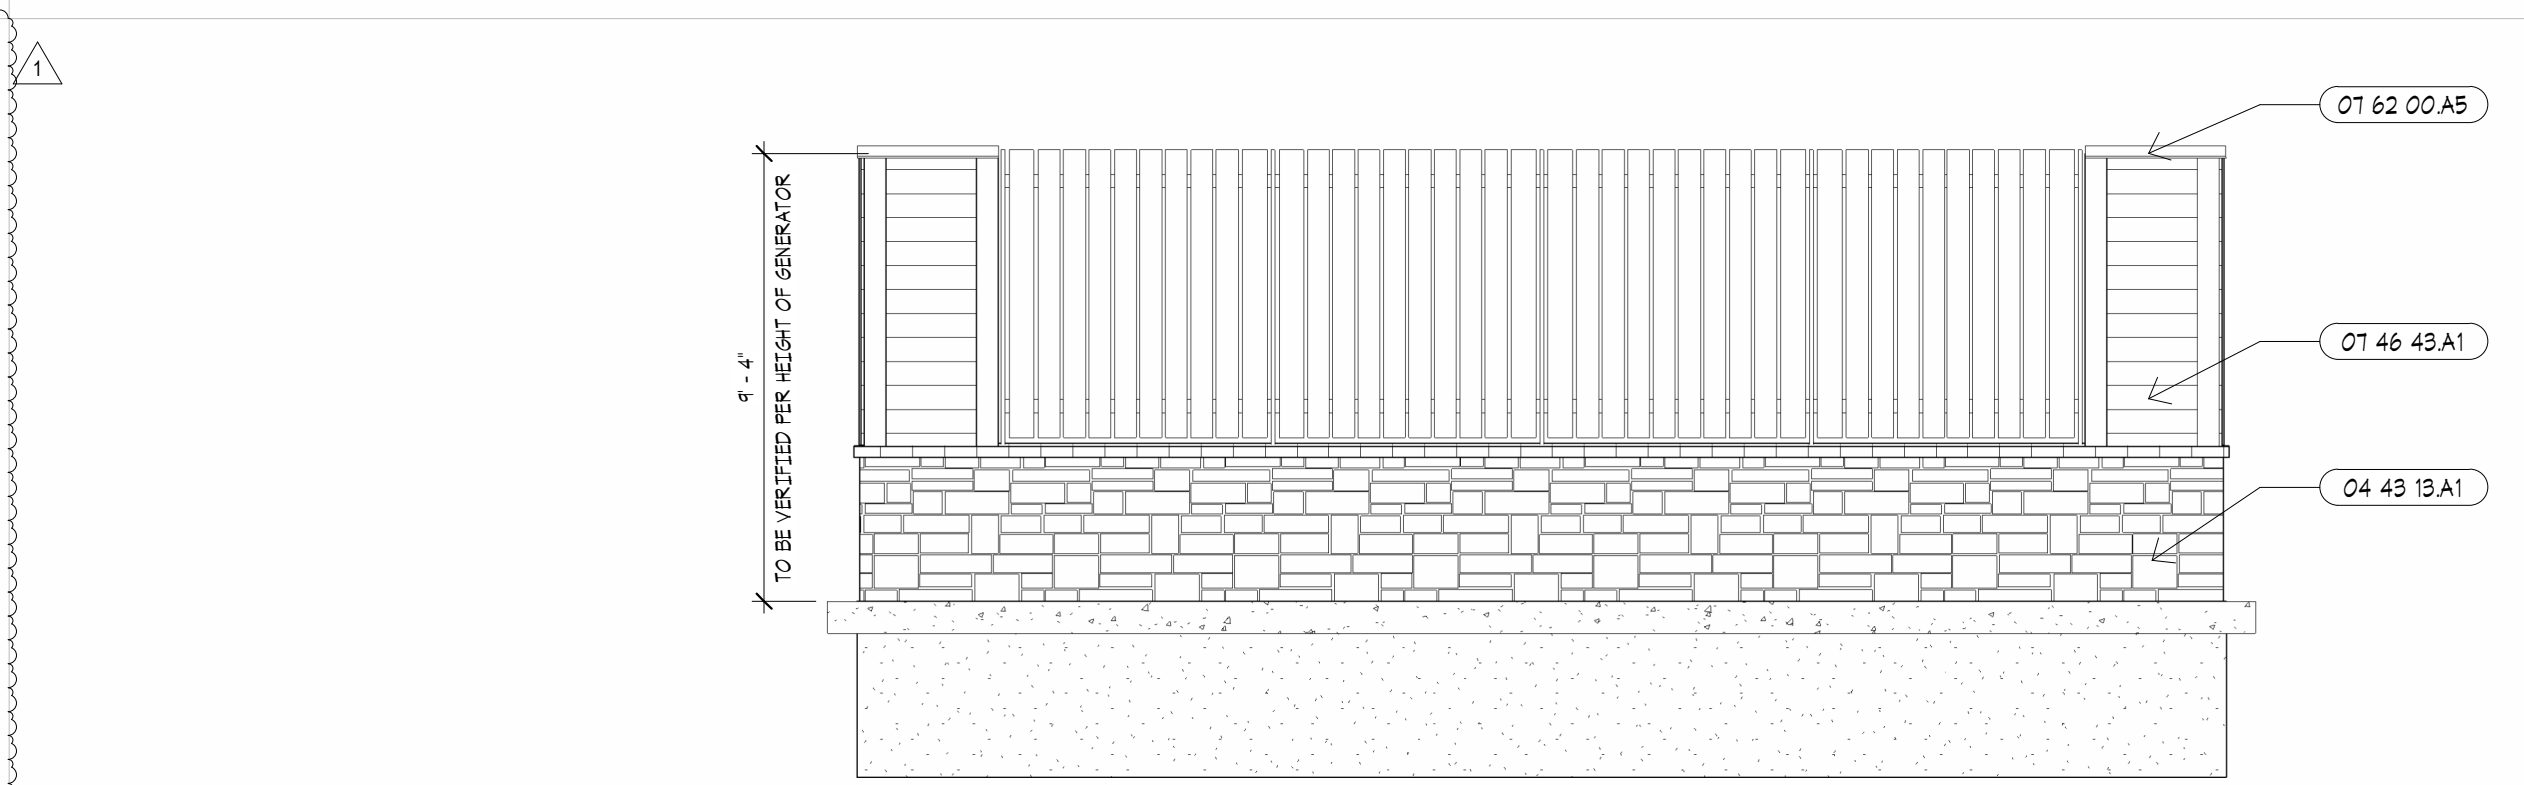

D6 SITE - GENERATOR ENCLOSURE - REAR
1/4" = 1'-0"

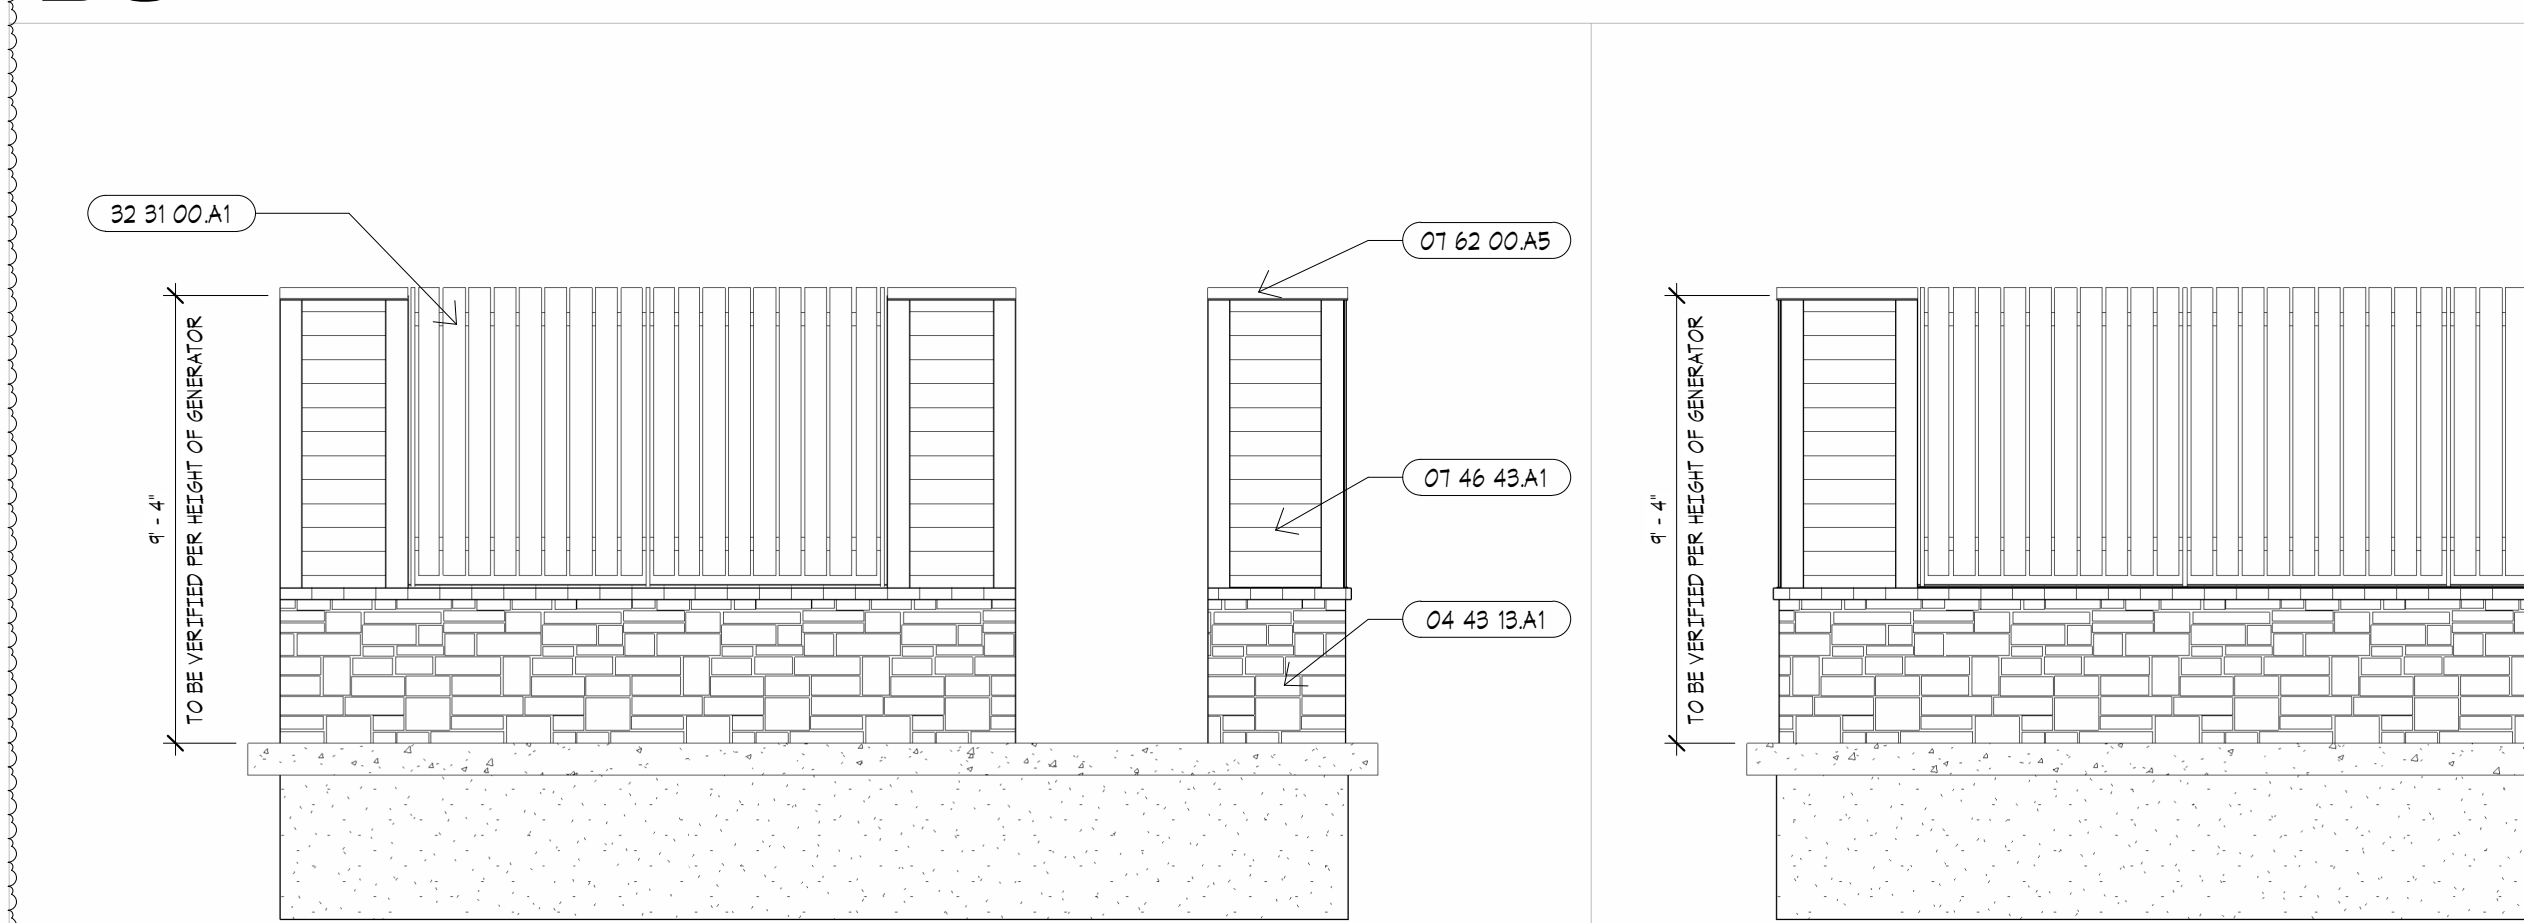

B6 SITE - GENERATOR ENCLOSURE - SIDE DOOR
1/4" = 1'-0"

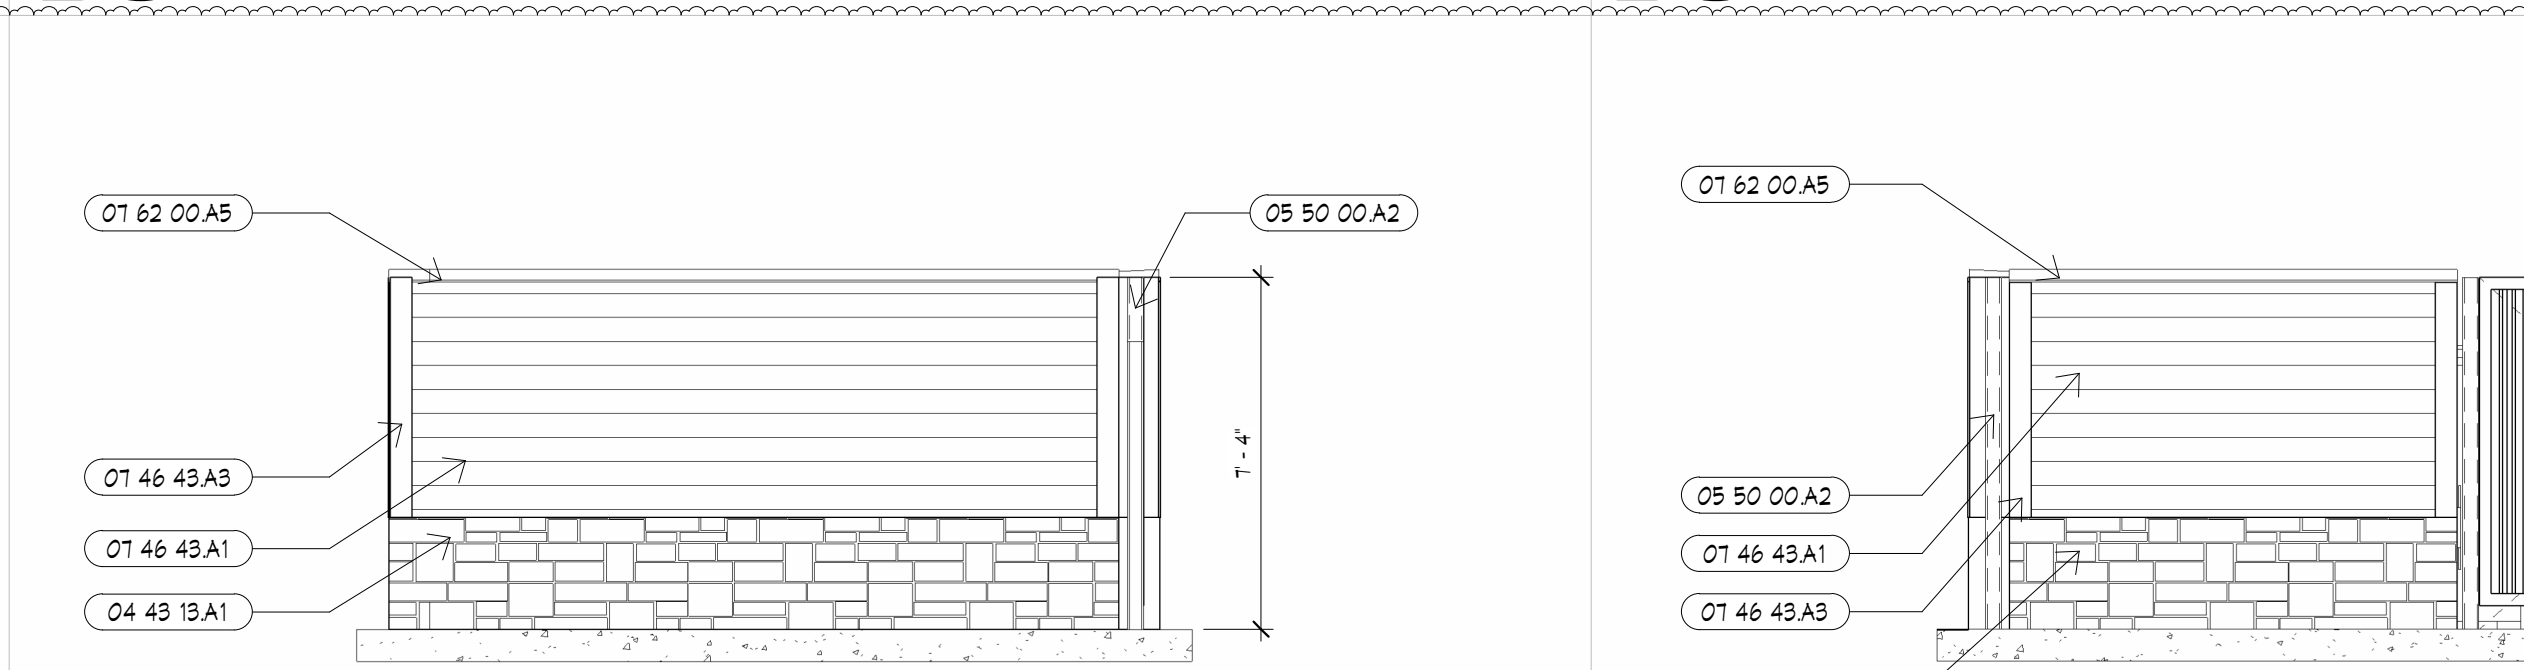

A6 SITE - TRASH ENCLOSURE - SIDE
1/4" = 1'-0"

NUMBER	DESCRIPTION
04 20 00 A1	8" REINFORCED CMU, RE: STRUCTURAL, 04 20 00
04 43 13 A1	MANUFACTURED STONE VENEER, TYPE 1 04 43 13
04 43 13 A3	MANUFACTURED STONE CAP, 04 43 13
04 12 00 A2	CAST STONE CAP, 04 12 00
05 50 00 A2	PAINTED STEEL POST AND GATE FRAME, 05 05 00
01 24 00 A1	EXTERIOR INSULATION & FINISH SYSTEM, 01 24 00
01 46 43 A1	FIBER CEMENT BOARD SIDING - HORIZONTAL LAP, 01 46 43
01 46 43 A3	FIBER CEMENT BOARD TRIM, 01 46 43
01 62 00 A5	PRE FINISHED METAL CAP FLASHING, 01 62 00
10 14 00 A3	CUT LETTERS AND GRAPHICS, COORD. WITH OWNER, 10 14 26
32 31 00 A1	PRE-FINISHED 6" VINYL FENCE, 32 31 00

KEYNOTES

SWD
ARCHITECTS

EST 1935

ARCHITECTURAL CORPORATION
MISSOURI CERTIFICATE
OF AUTHORITY NO. 000073

LEES SUMMIT SENIOR COMMUNITY
5101 NE LAKEWOOD WAY
LEES SUMMIT, JACKSON COUNTY, MISSOURI 64064

STARK WILSON DUNCAN ARCHITECTS INC
315 NICHOLS ROAD STE 228 - KANSAS CITY, MO 64112 - T 816.531.1698
WWW.SWDARCHITECTS.COM

SEAL
ARCHITECT - TIMOTHY O.K. WILSON
LICENSE NO. A-6972



SITE DETAILS

ISSUE DATE:
1.26.2026


NO.	DESCRIPTION	DATE
1	REVISION	4.6.2026

PROJECT NO.:2510


SP1.2

COPYRIGHT © 2025 SWD ARCHITECTS INC


C:\Users\dtruskey\Documents\ORD LEE'S SUMMIT II - 01 SENIOR LIVING_dtruskey\8YP6R.rvt
4/6/2026 11:06:07 AM

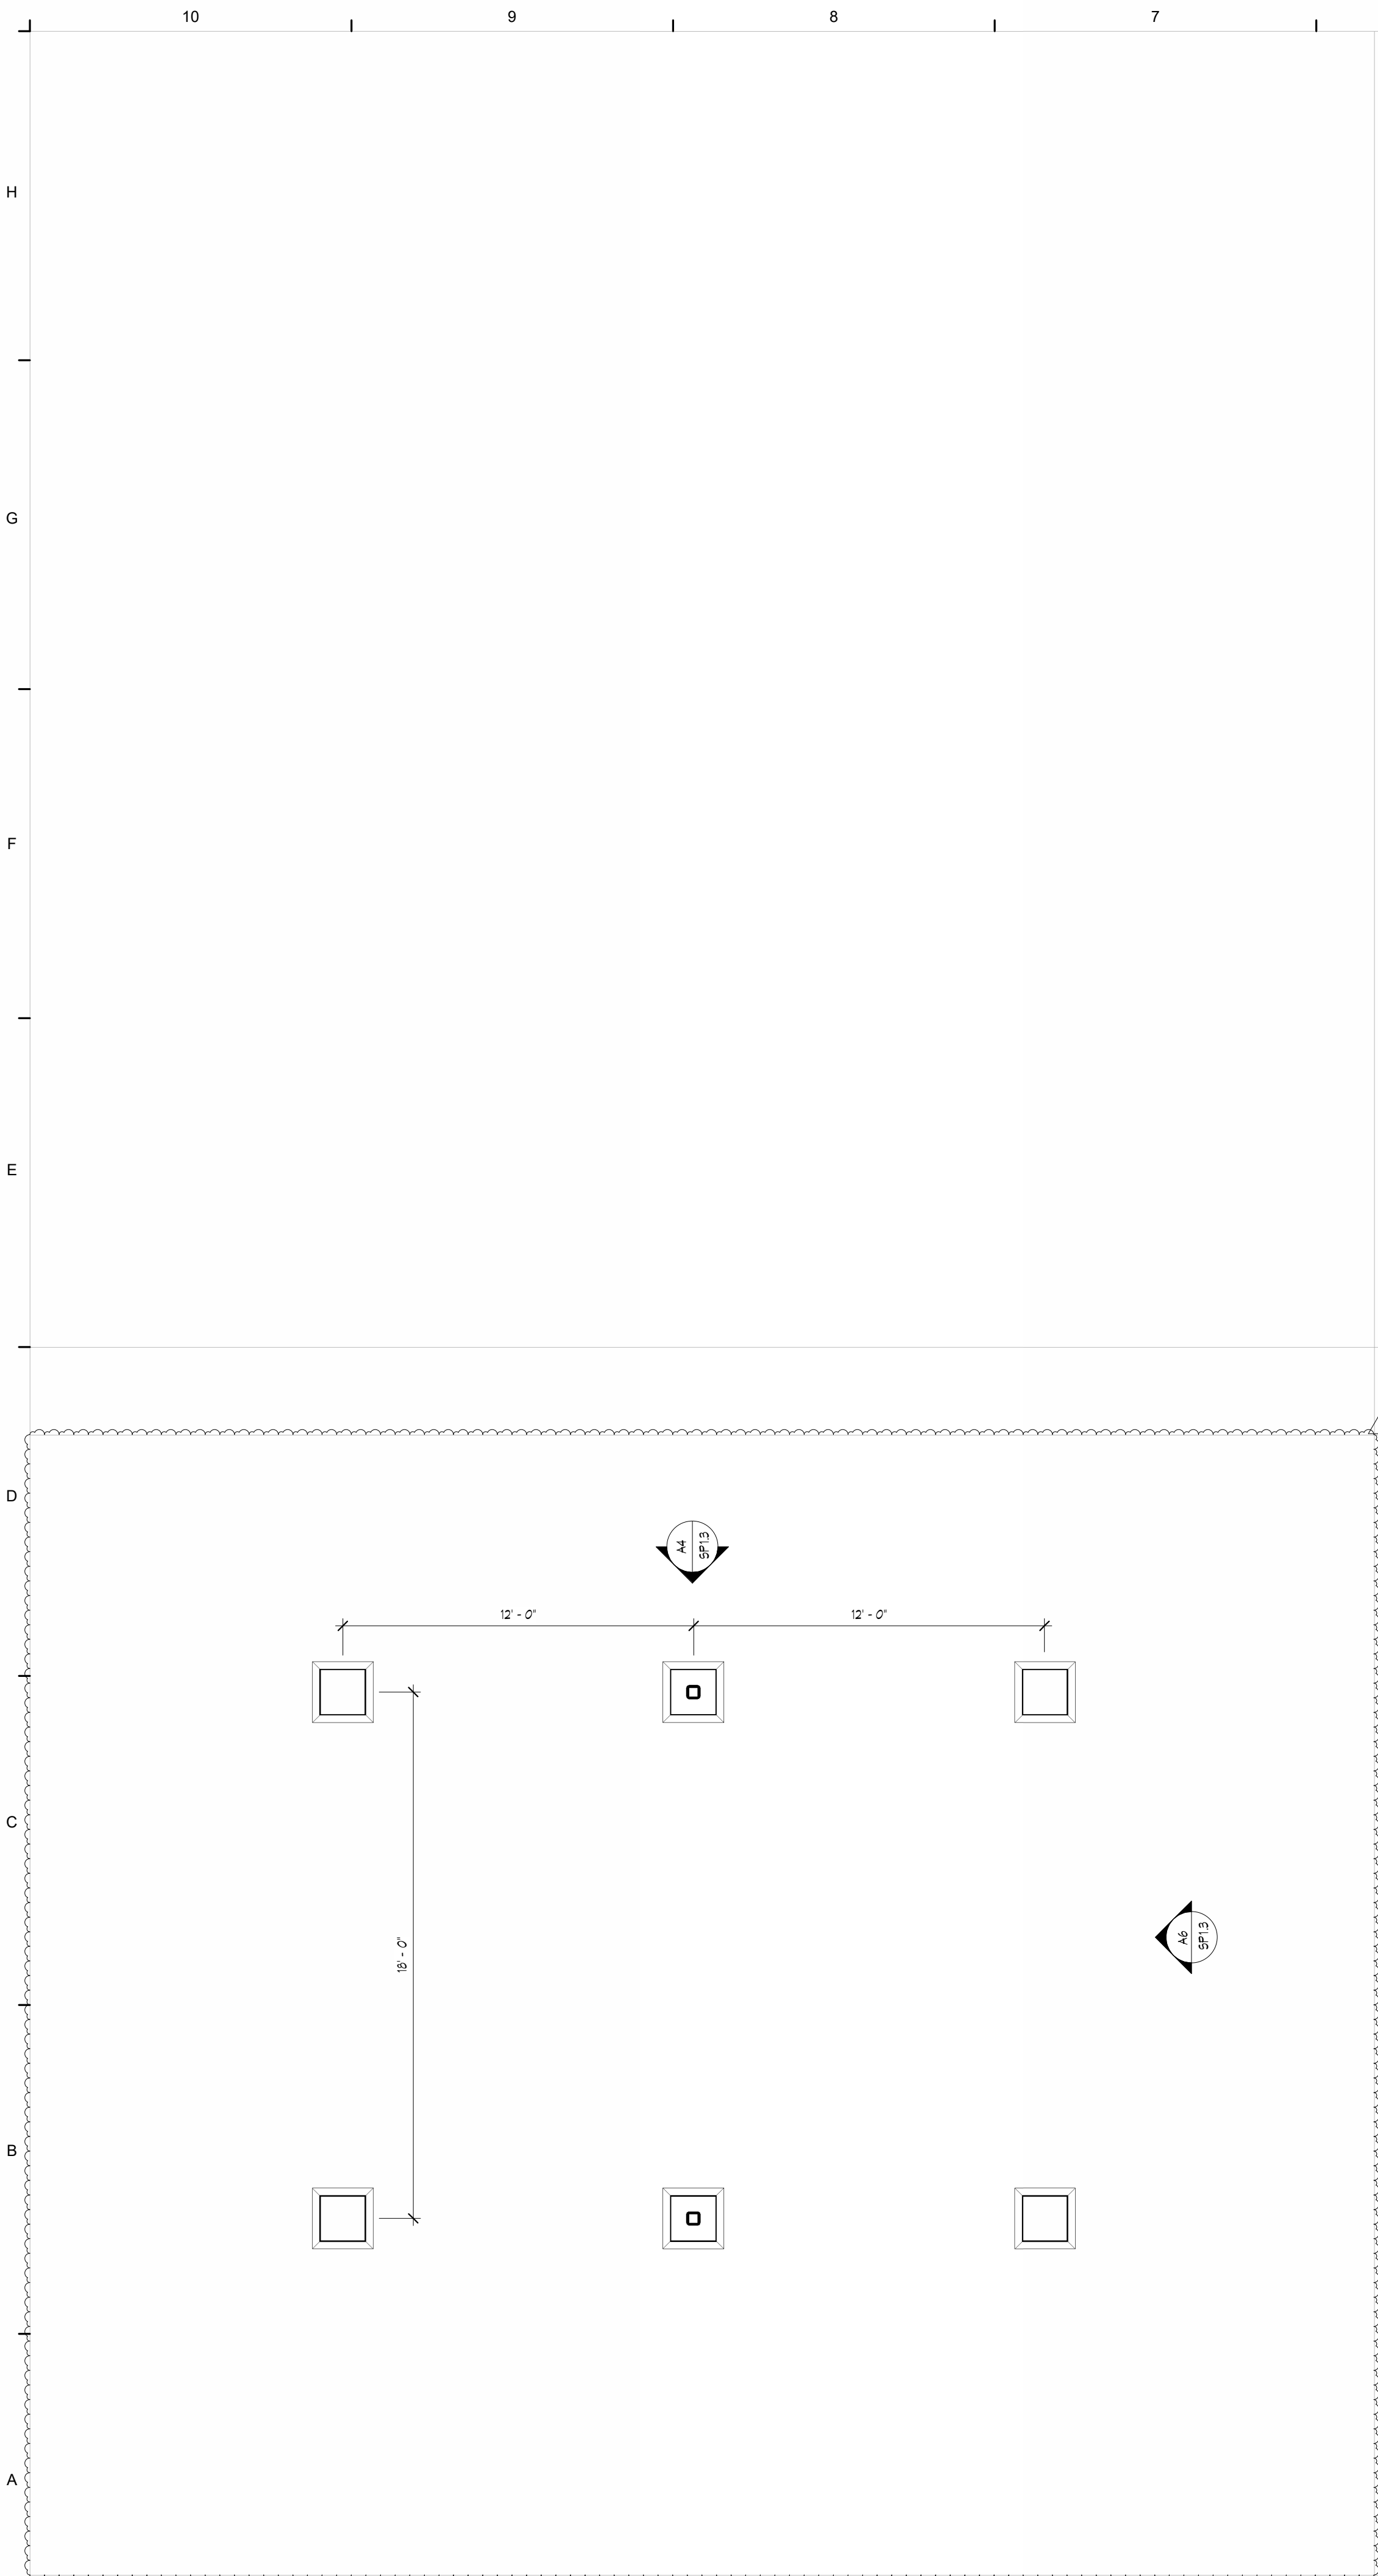

A10 SITE PLAN - PAVILION
1/4" = 1'-0"

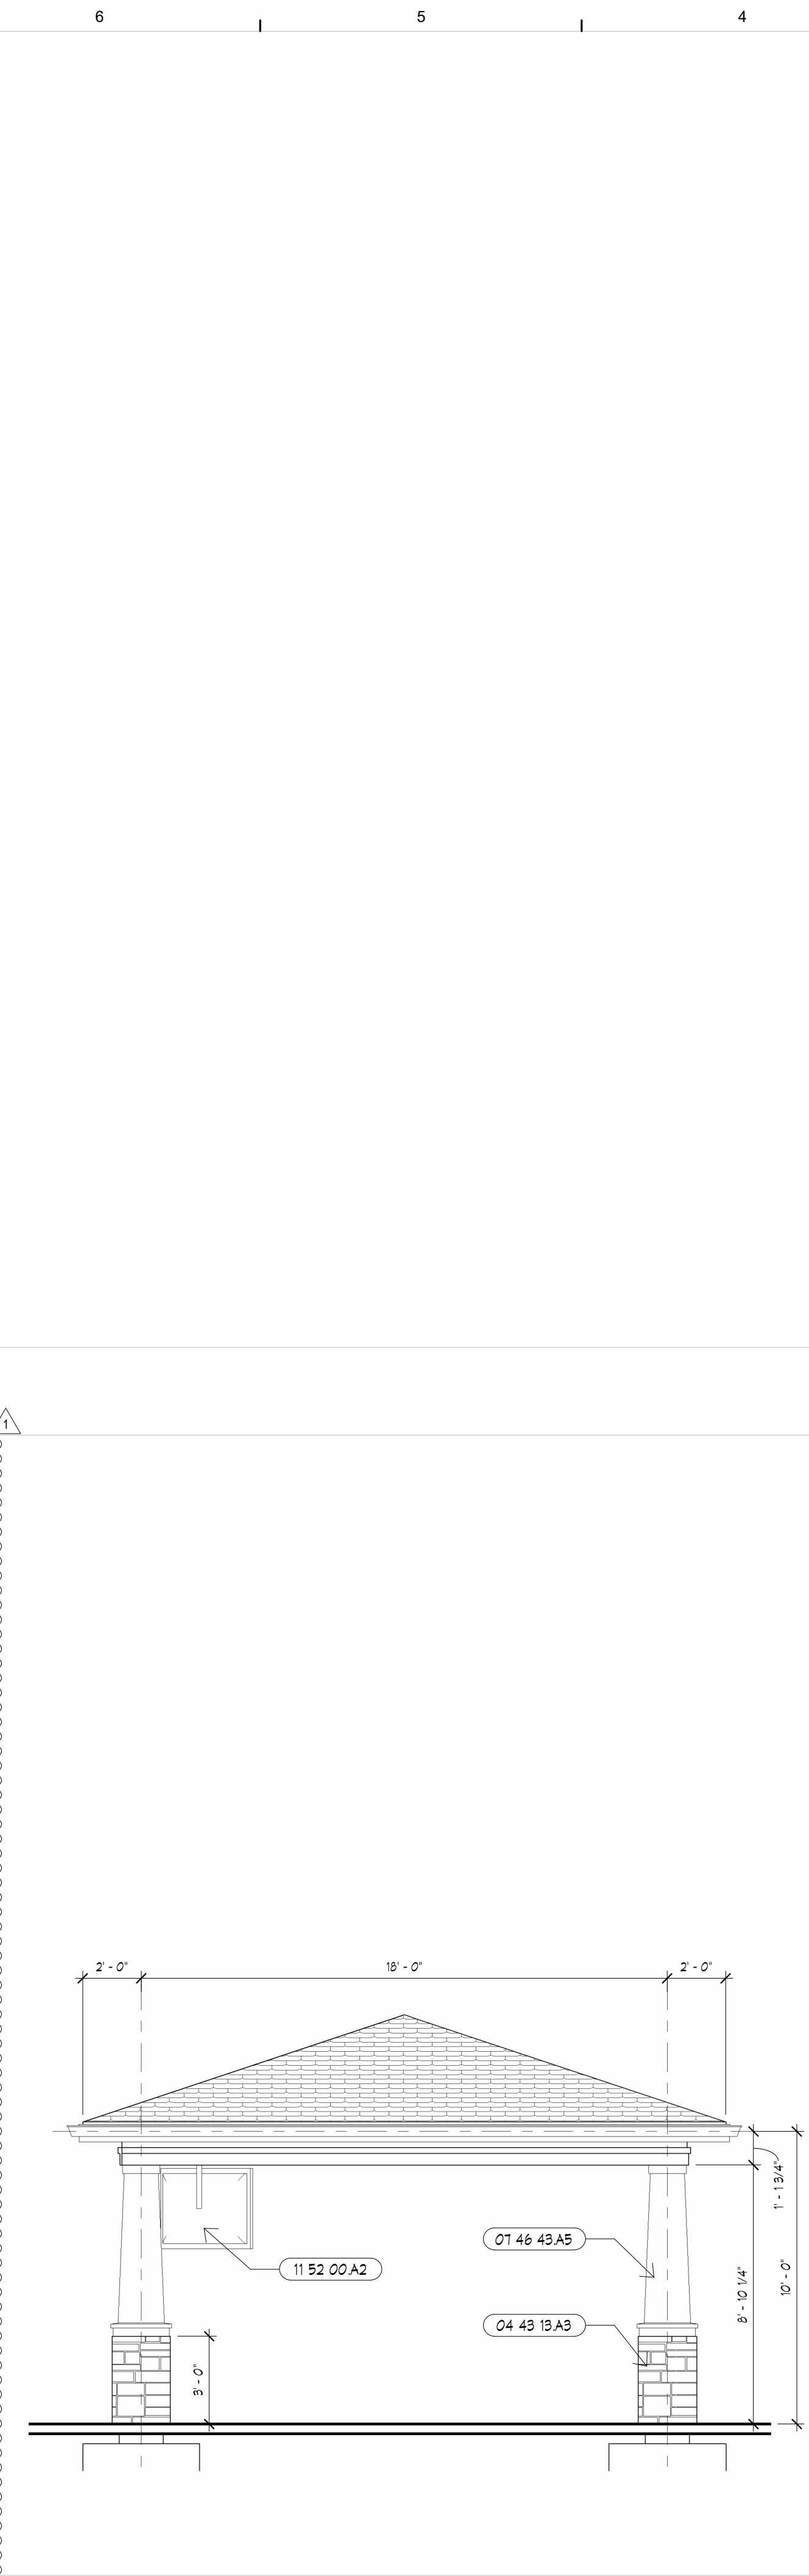


A6 ELEVATION AT PAVILION
1/4" = 1'-0"

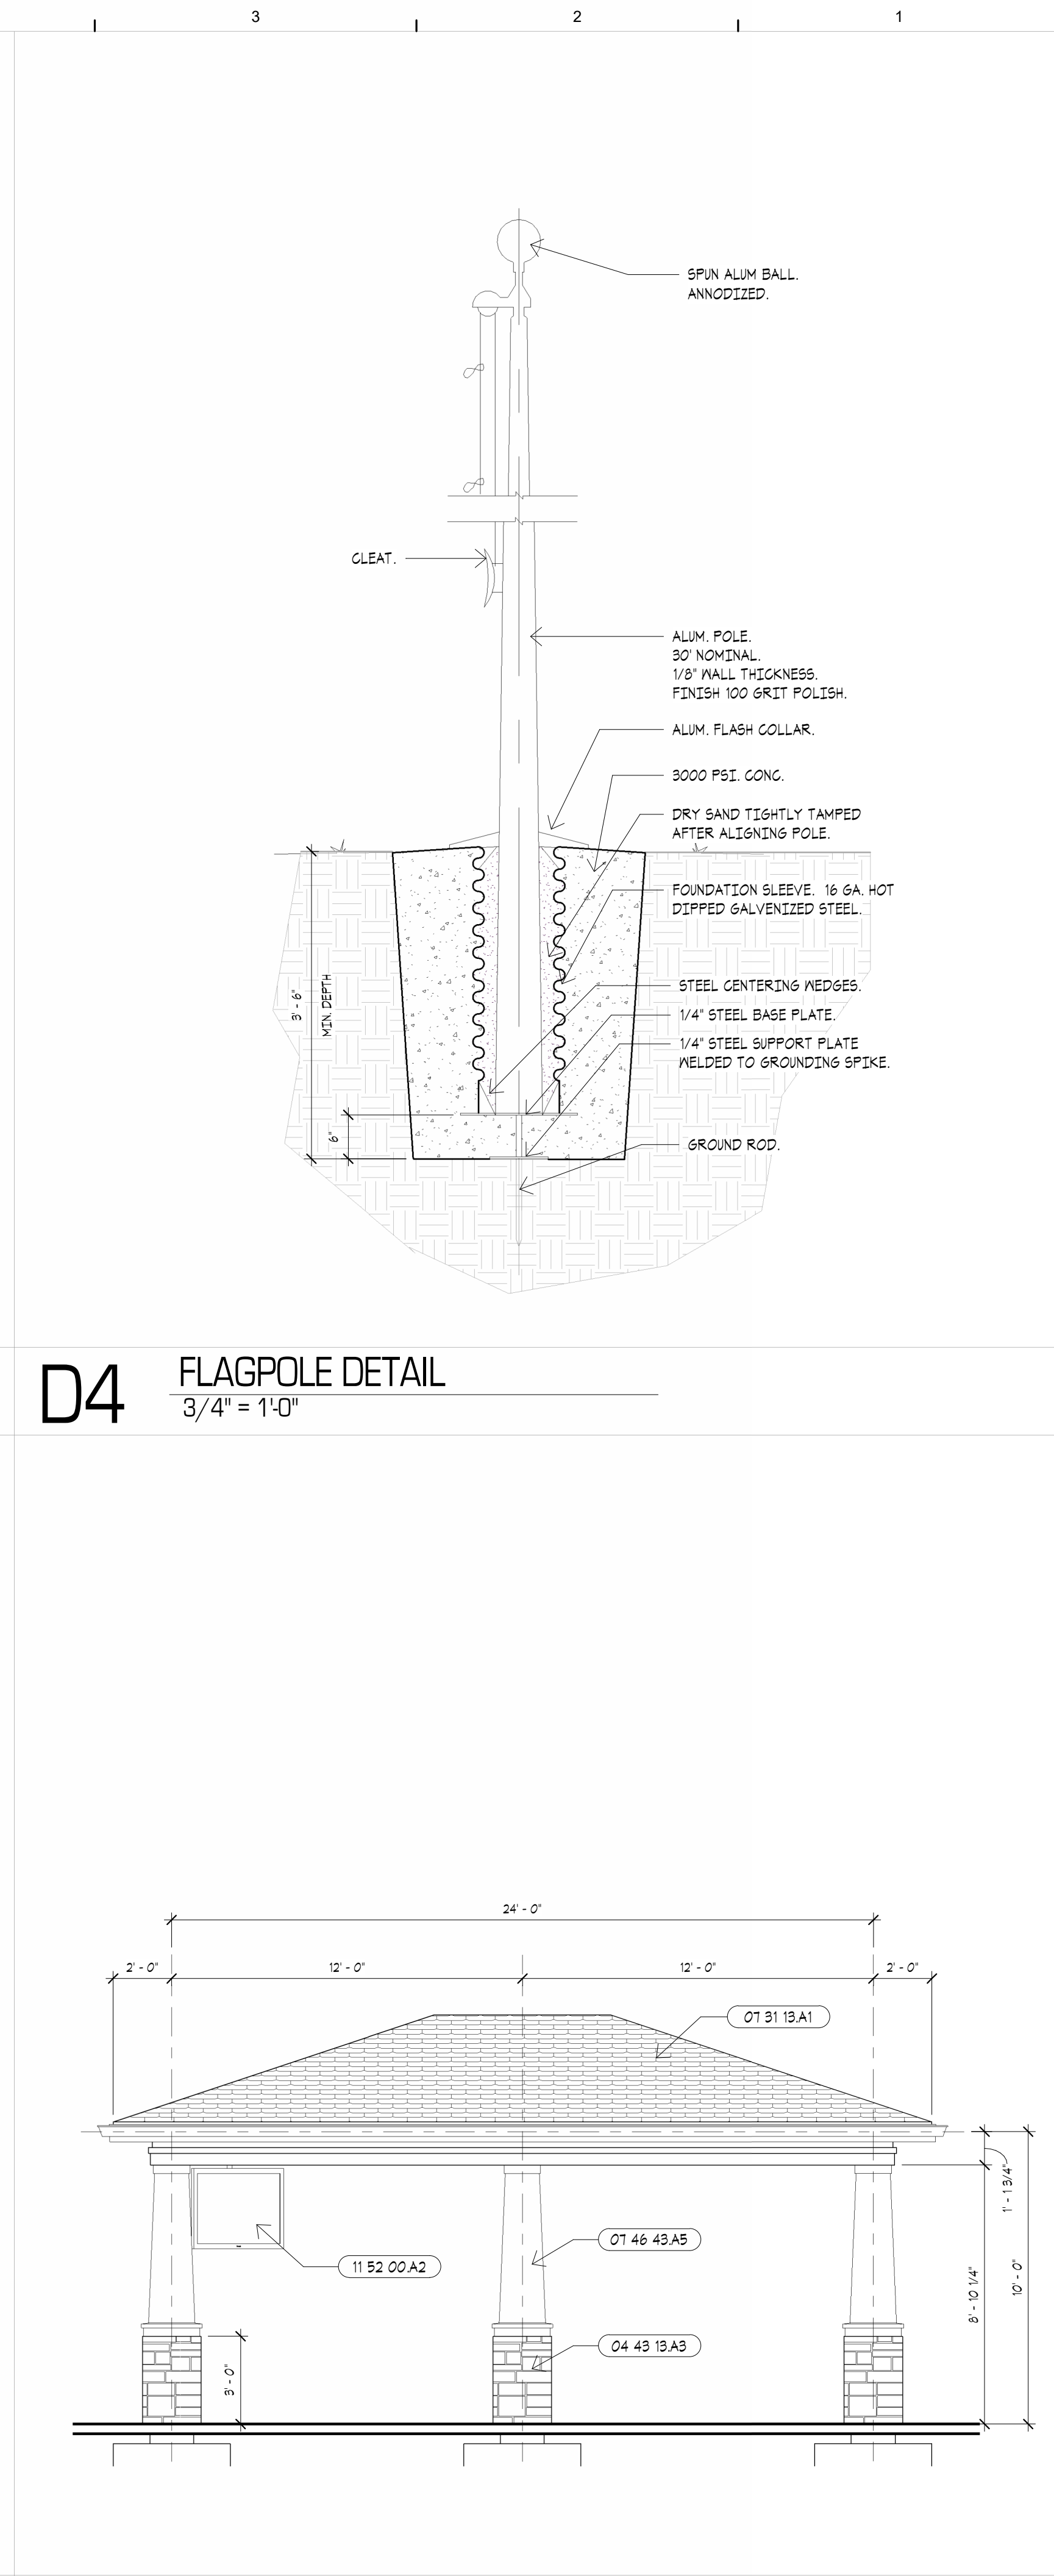

A4 ELEVATION AT PAVILION
1/4" = 1'-0"

KEYNOTES	
NUMBER	DESCRIPTION
04 43 13 A3	MANUFACTURED STONE CAP, 04 43 13
07 31 13 A1	ARCHITECTURAL ASPHALT SHINGLE, 07 31 13
07 46 43 A5	FIBER CEMENT BOARD SIDING - SMOOTH PANEL, 07 46 43
11 52 00 A2	TELEVISION - 85" RE: LOW VOLTAGE

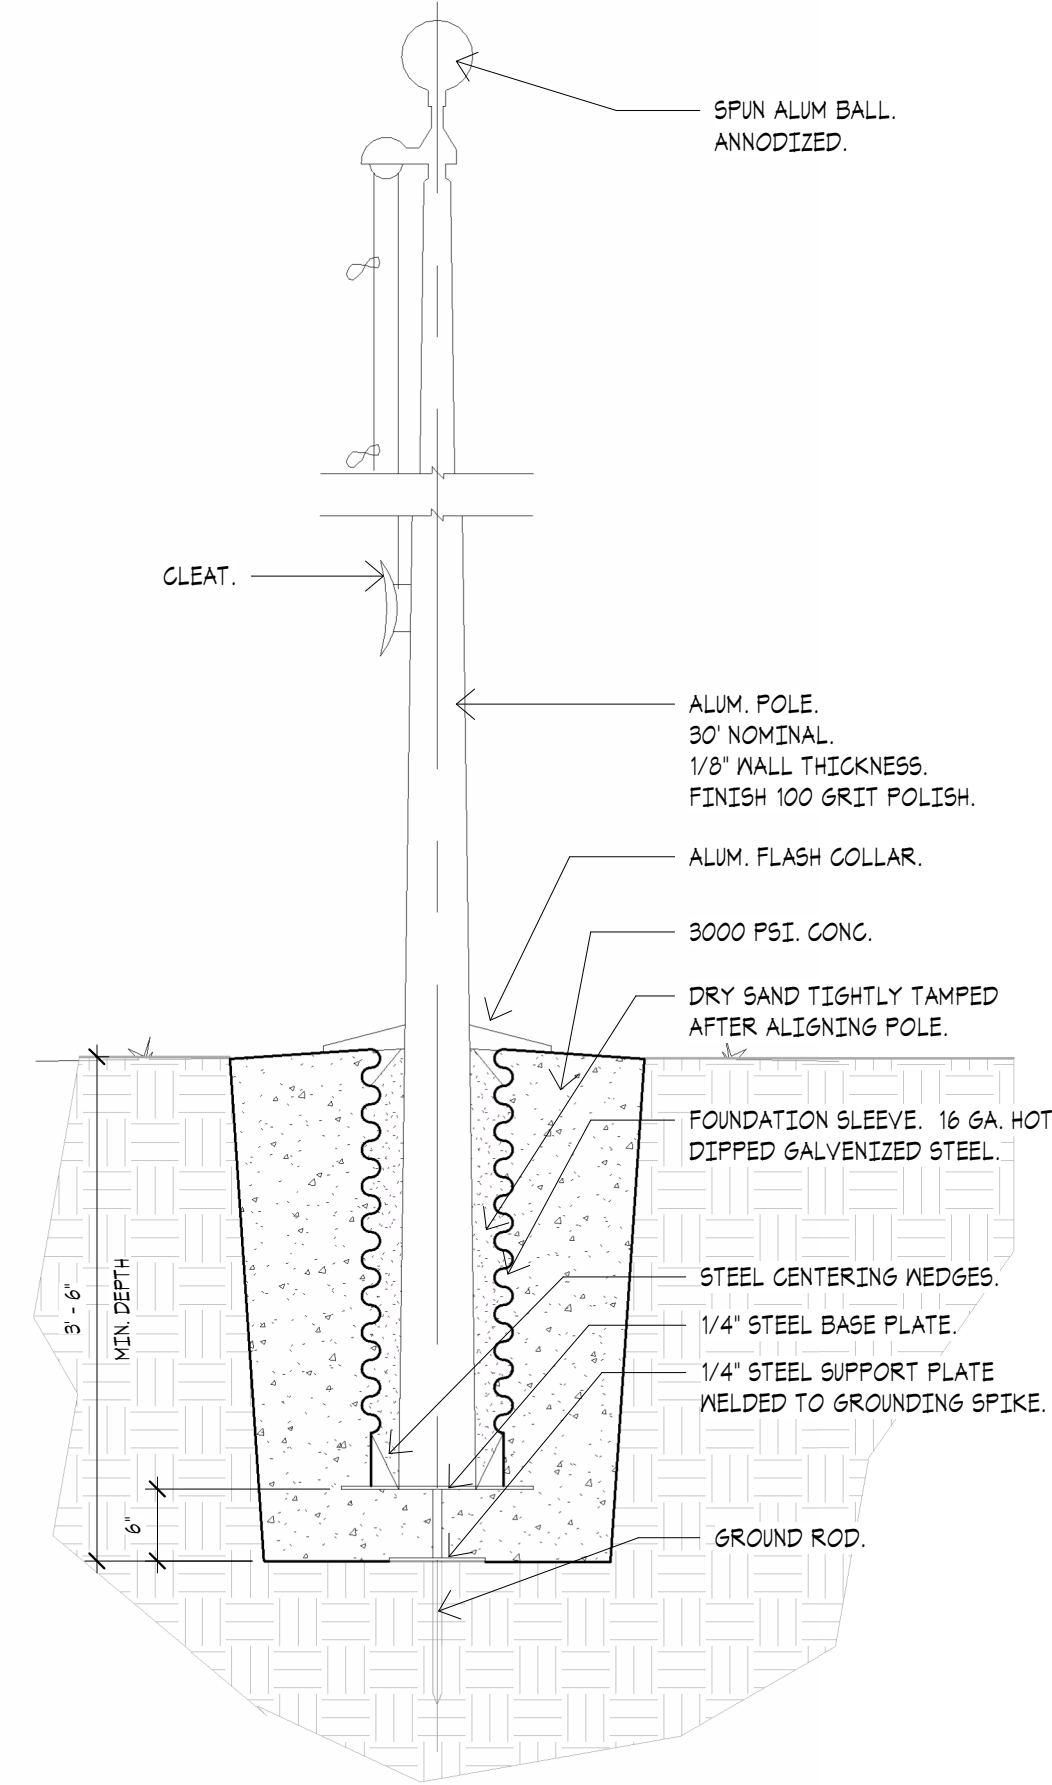

D4 FLAGPOLE DETAIL
3/4" = 1'-0"

SWD
ARCHITECTS


EST 1935

ARCHITECTURAL CORPORATION
MISSOURI CERTIFICATE
OF AUTHORITY NO. 000073

LEE'S SUMMIT SENIOR COMMUNITY
5101 NE LAKEWOOD WAY
LEE'S SUMMIT, JACKSON COUNTY, MISSOURI 64064

STARK WILSON DUNCAN ARCHITECTS INC
315 NICHOLS ROAD STE 228 - KANSAS CITY, MO 64112 - T 816.531.1698
WWW.SWDARCHITECTS.COM

SEAL
ARCHITECT - TIMOTHY O.K. WILSON
LICENSE NO. A-6972

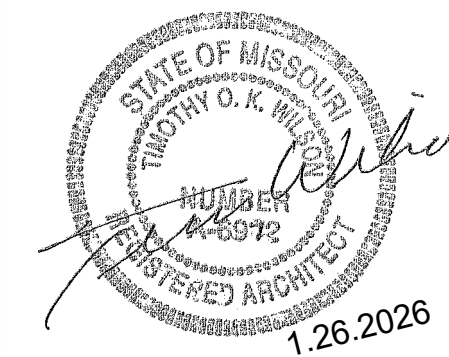

SITE DETAILS

ISSUE DATE:
1.26.2026

NO.	DESCRIPTION	DATE
1	REVISION	4.6.2026

PROJECT NO.:2510

SP1.3


COPYRIGHT © 2025 SWD ARCHITECTS INC

C:\Users\druskey\Documents\ORD LEE'S SUMMIT II - 01 SENIOR LIVING_dtruskey\8YP6R.rvt
4/6/2026 11:06:22 AM



A10 LOWER LEVEL - OVERALL
1" = 20'-0"

- Room Legend**
- 1 BDRM - TYPE K
 - 1 BDRM - TYPE K.1
 - 2 BDRM - TYPE L
 - 2 BDRM - TYPE L.1
 - STUDIO - TYPE J
 - STUDIO - TYPE J.1

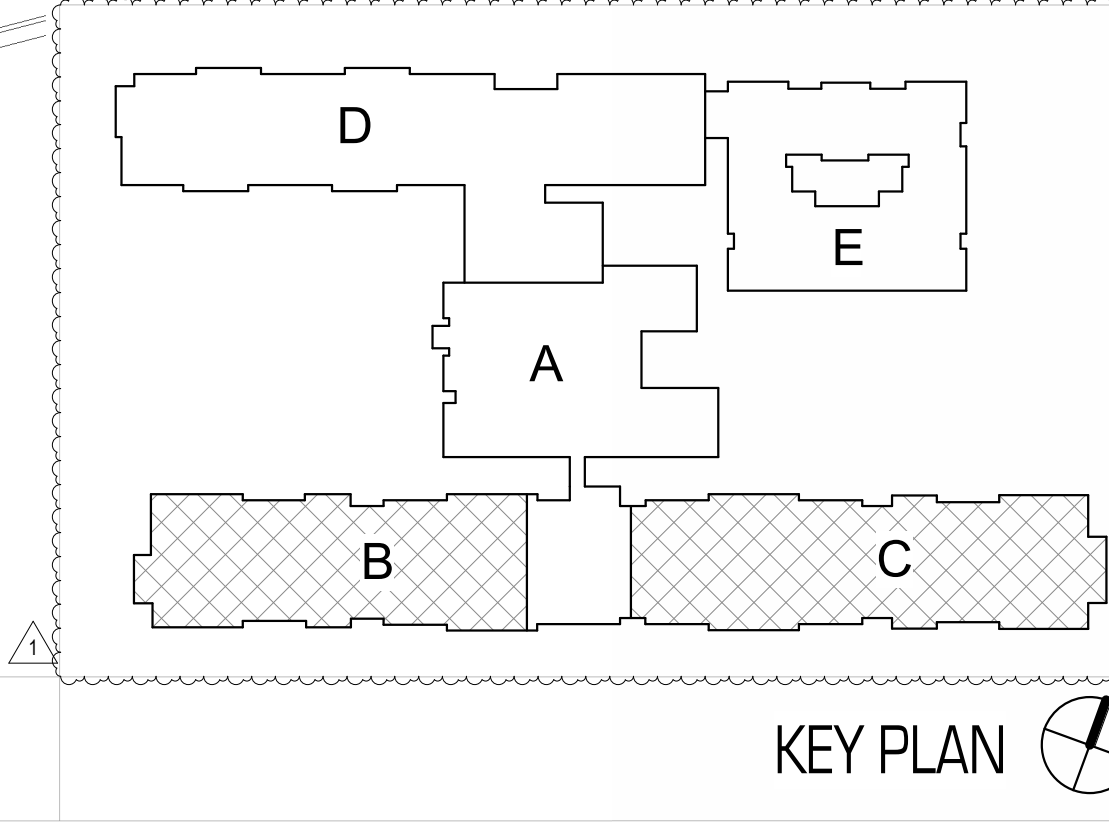

KEY PLAN



ARCHITECTURAL CORPORATION
MISSOURI CERTIFICATE
OF AUTHORITY NO. 000073

LEE'S SUMMIT SENIOR COMMUNITY
5101 NE LAKEWOOD WAY
LEE'S SUMMIT, JACKSON COUNTY, MISSOURI 64064

STARK WILSON DUNCAN ARCHITECTS INC
3115 NICHOLS ROAD STE 228 - KANSAS CITY, MO 64112 - T 816.531.1698
WWW.SWDARCHITECTS.COM

SEAL
ARCHITECT - TIMOTHY O.K. WILSON
LICENSE NO. A-6972



**OVERALL LOWER
FLOOR PLAN**

ISSUE DATE:
1.26.2026

REVISIONS:

NO.	DESCRIPTION	DATE
1	REVISION	4.6.2026


PROJECT NO.:2510
A1.1
COPYRIGHT © 2025 SWD ARCHITECTS INC

C:\Users\truskey\Documents\ORD LEE'S SUMMIT II - 01 SENIOR LIVING_dtruskey\8VP6R.rvt
4/6/2026 11:07:36 AM



A10 FIRST FLOOR - OVERALL
1" = 20'-0"

- Room Legend**
- 1 BDRM - TYPE E
 - 1 BDRM - TYPE E.1
 - 1 BDRM - TYPE F
 - 1 BDRM - TYPE K
 - 2 BDRM - TYPE G
 - 2 BDRM - TYPE H
 - 2 BDRM - TYPE L
 - STUDIO - TYPE A
 - STUDIO - TYPE A.1
 - STUDIO - TYPE B
 - STUDIO - TYPE C
 - STUDIO - TYPE C.1
 - STUDIO - TYPE D
 - STUDIO - TYPE J

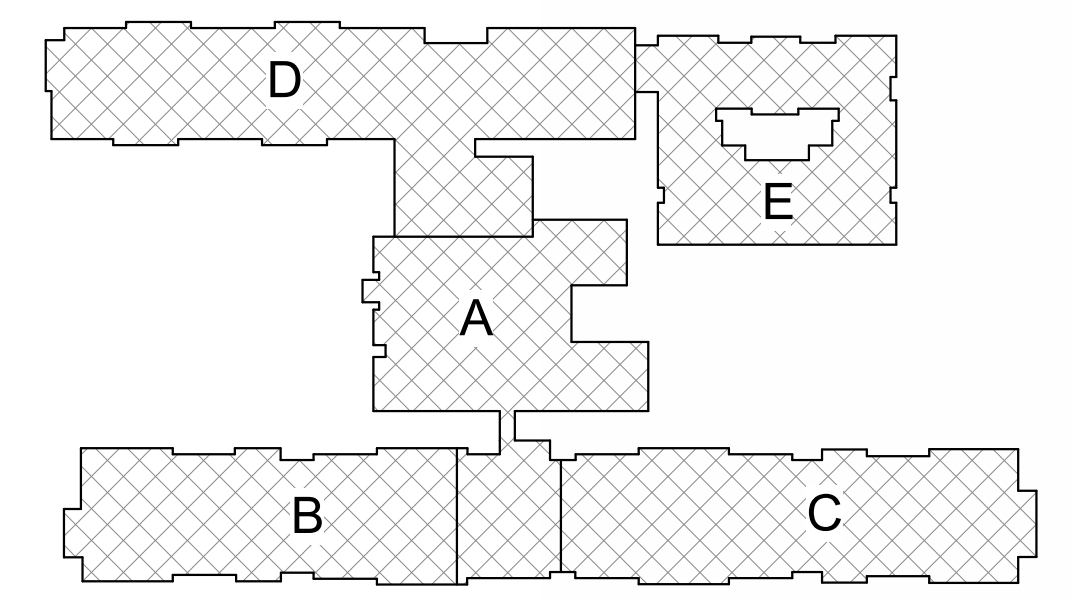


KEY PLAN



ARCHITECTURAL CORPORATION
MISSOURI CERTIFICATE
OF AUTHORITY NO. 000073

LEES SUMMIT SENIOR COMMUNITY
5101 NE LAKEWOOD WAY
LEES SUMMIT, JACKSON COUNTY, MISSOURI 64064

SEAL
ARCHITECT - TIMOTHY O.K. WILSON
LICENSE NO. A-6972

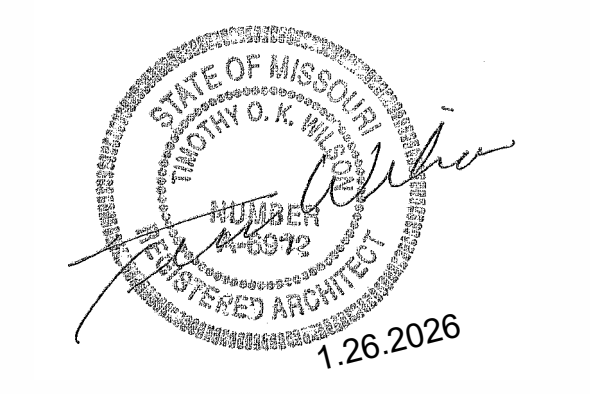

OVERALL FIRST FLOOR PLAN

ISSUE DATE: 1.26.2026

REVISIONS:

NO.	DESCRIPTION	DATE
1	REVISION	4.6.2026

PROJECT NO.: 2510
A1.2
COPYRIGHT © 2025 SWD ARCHITECTS INC


STARK WILSON DUNCAN ARCHITECTS INC
315 NICHOLS ROAD STE 228 - KANSAS CITY, MO 64112 - T 816.531.1698
WWW.SWDARCHITECTS.COM

C:\Users\druskey\Documents\ORD LEE'S SUMMIT II - 01 SENIOR LIVING_dtruskey\8VP6R.rvt
4/6/2026 11:07:43 AM



A10 SECOND FLOOR - OVERALL
1" = 20'-0"

- Room Legend**
- 1 BDRM - TYPE E
 - 1 BDRM - TYPE K
 - 2 BDRM - TYPE G
 - 2 BDRM - TYPE L
 - 2 BDRM - TYPE M
 - STUDIO - TYPE C
 - STUDIO - TYPE J

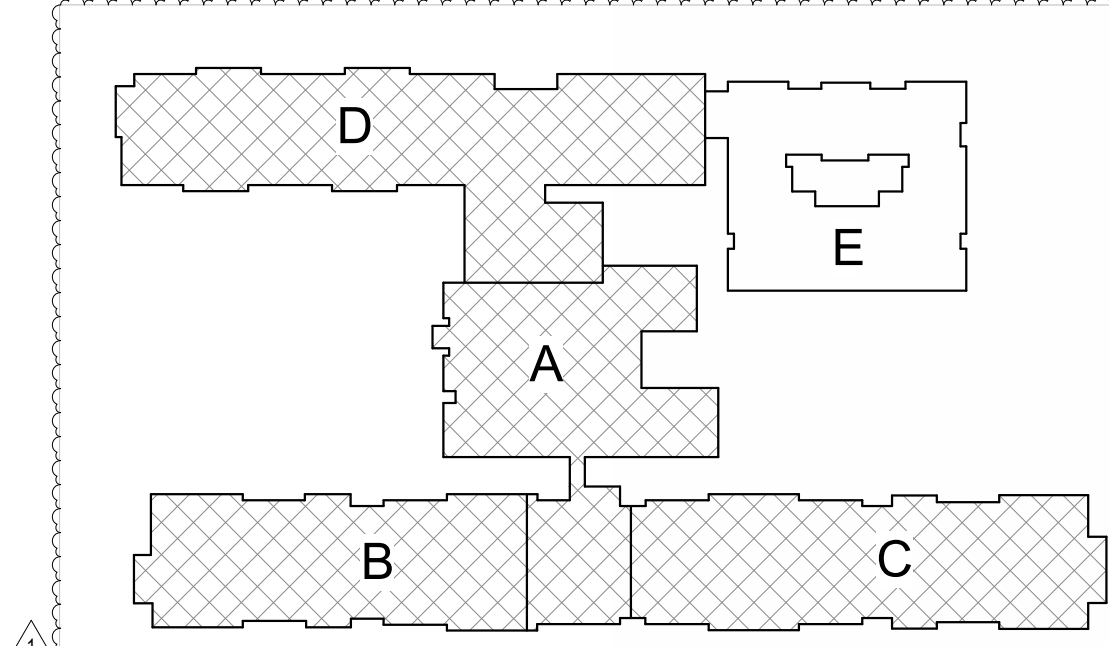

KEY PLAN



ARCHITECTURAL CORPORATION
MISSOURI CERTIFICATE
OF AUTHORITY NO. 000073

LEE'S SUMMIT SENIOR COMMUNITY
5101 NE LAKEWOOD WAY
LEE'S SUMMIT, JACKSON COUNTY, MISSOURI 64064

SEAL
ARCHITECT - TIMOTHY O.K. WILSON
LICENSE NO. A-6972



**OVERALL SECOND
FLOOR PLAN**

ISSUE DATE:
1.26.2026


REVISIONS:

NO.	DESCRIPTION	DATE
1	REVISION	4.6.2026

PROJECT NO.:2510
A1.3
COPYRIGHT © 2025 SWD ARCHITECTS INC

STARK WILSON DUNCAN ARCHITECTS INC
3115 NICHOLS ROAD STE 228 - KANSAS CITY, MO 64112 - T 816.531.1698
WWW.SWDARCHITECTS.COM

C:\Users\druskey\Documents\ORD - 04 VILLAS_druskey\YP6R.rvt
4/6/2026 9:06:17 AM

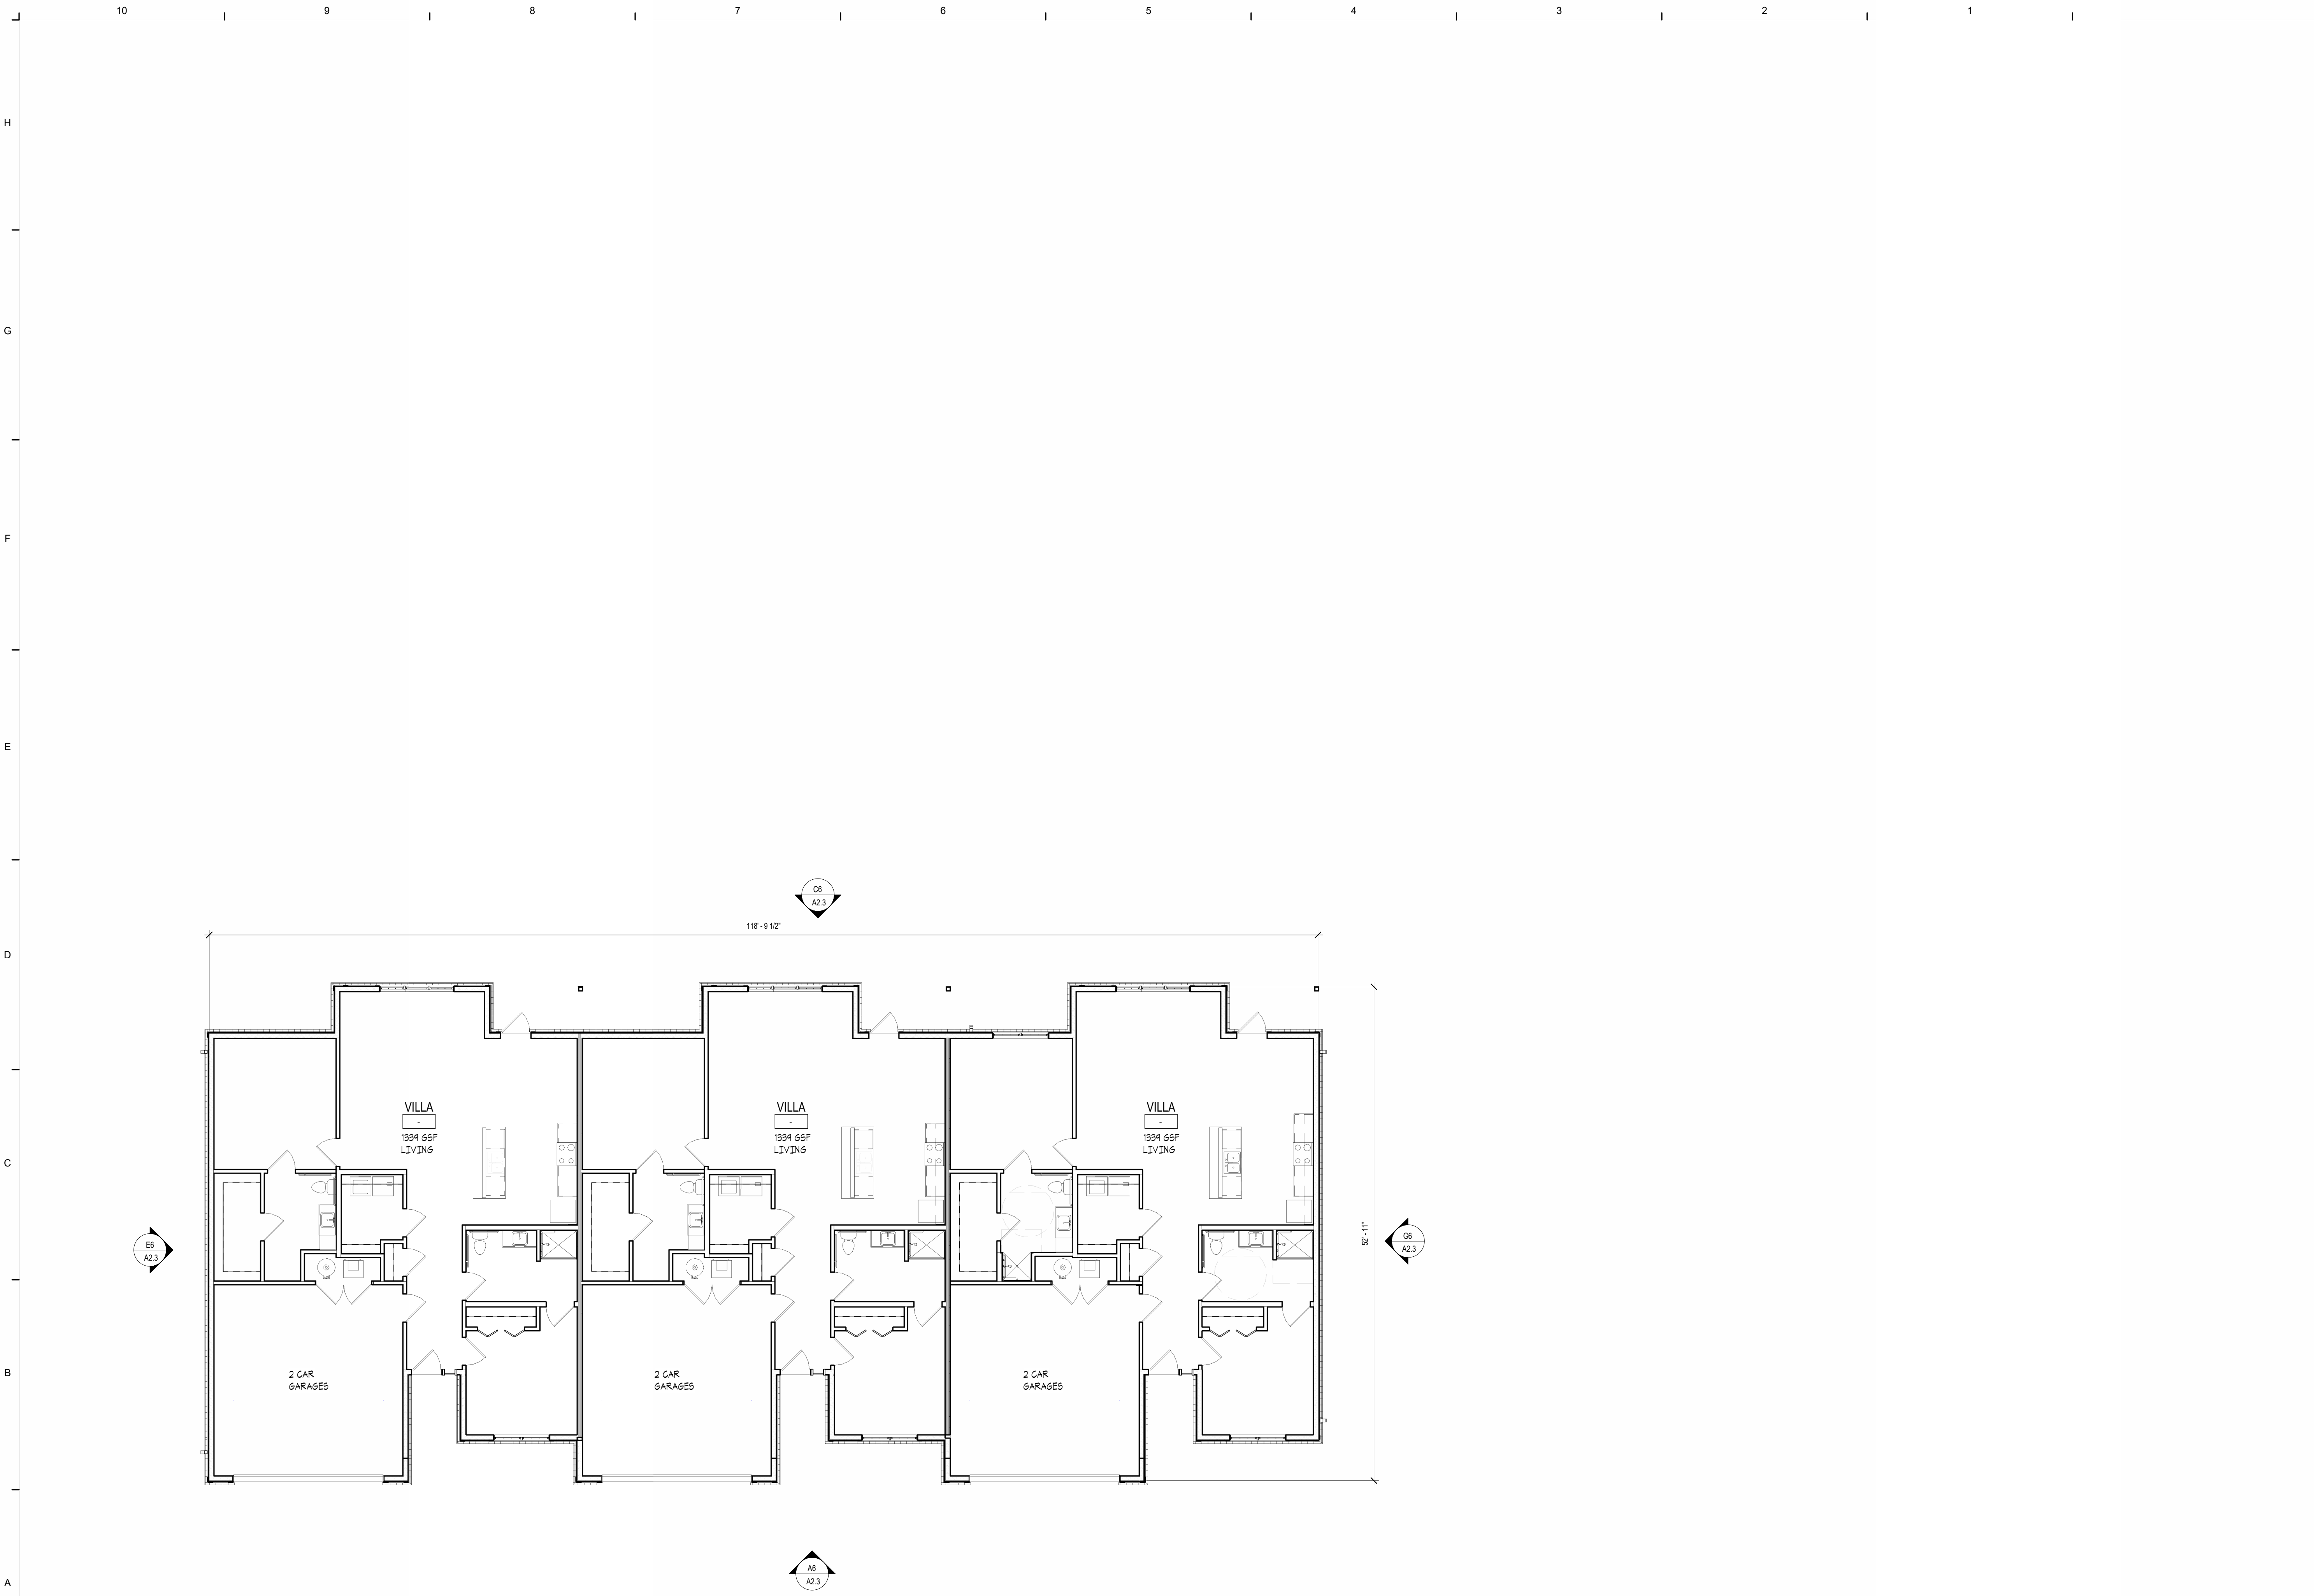

A10 FIRST FLOOR PLAN
1/8" = 1'-0"



ARCHITECTURAL CORPORATION
MISSOURI CERTIFICATE
OF AUTHORITY NO. 000073

LEE'S SUMMIT SENIOR COMMUNITY
5101 NE LAKEWOOD WAY
LEE'S SUMMIT, JACKSON COUNTY, MISSOURI 64064

STARK WILSON DUNCAN ARCHITECTS INC
315 NICHOLS ROAD STE 228 - KANSAS CITY, MO 64112 - T 816.531.1698
WWW.SWDARCHITECTS.COM

SEAL
ARCHITECT - TIMOTHY O.K. WILSON
LICENSE NO. A-6972



**OVERALL FLOOR
PLAN - VILLA**

ISSUE DATE:		
1.26.2026		
REVISIONS:		
NO.	DESCRIPTION	DATE

PROJECT NO.:2510
A1.4
COPYRIGHT © 2025 SWD ARCHITECTS INC


C:\Users\druskey\Documents\ORD LEE'S SUMMIT II - 01 SENIOR LIVING_dtruskey\8YP6R.rvt
4/6/2026 11:10:05 AM




G10 PARTIAL SOUTH ELEVATION - IL
1/16" = 1'-0"




E10 PARTIAL NORTH ELEVATION - IL
1/16" = 1'-0"

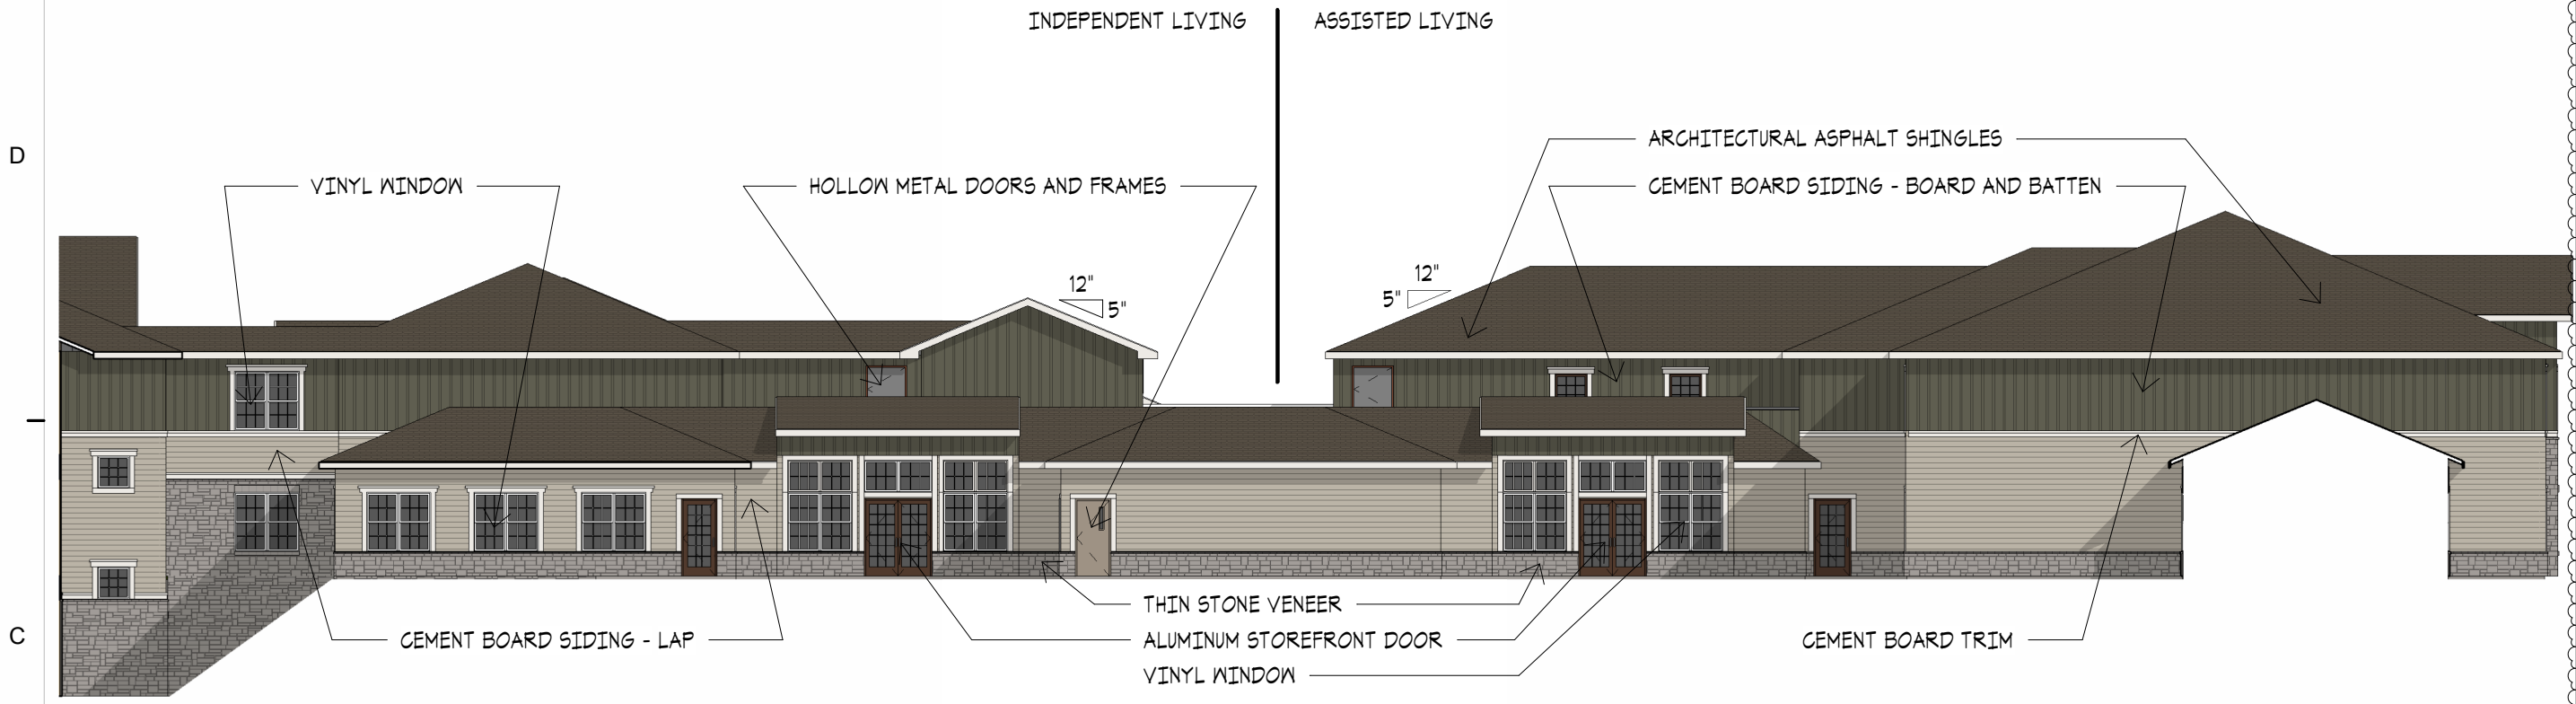


C10 EAST ELEVATION - IL & AL
1/16" = 1'-0"

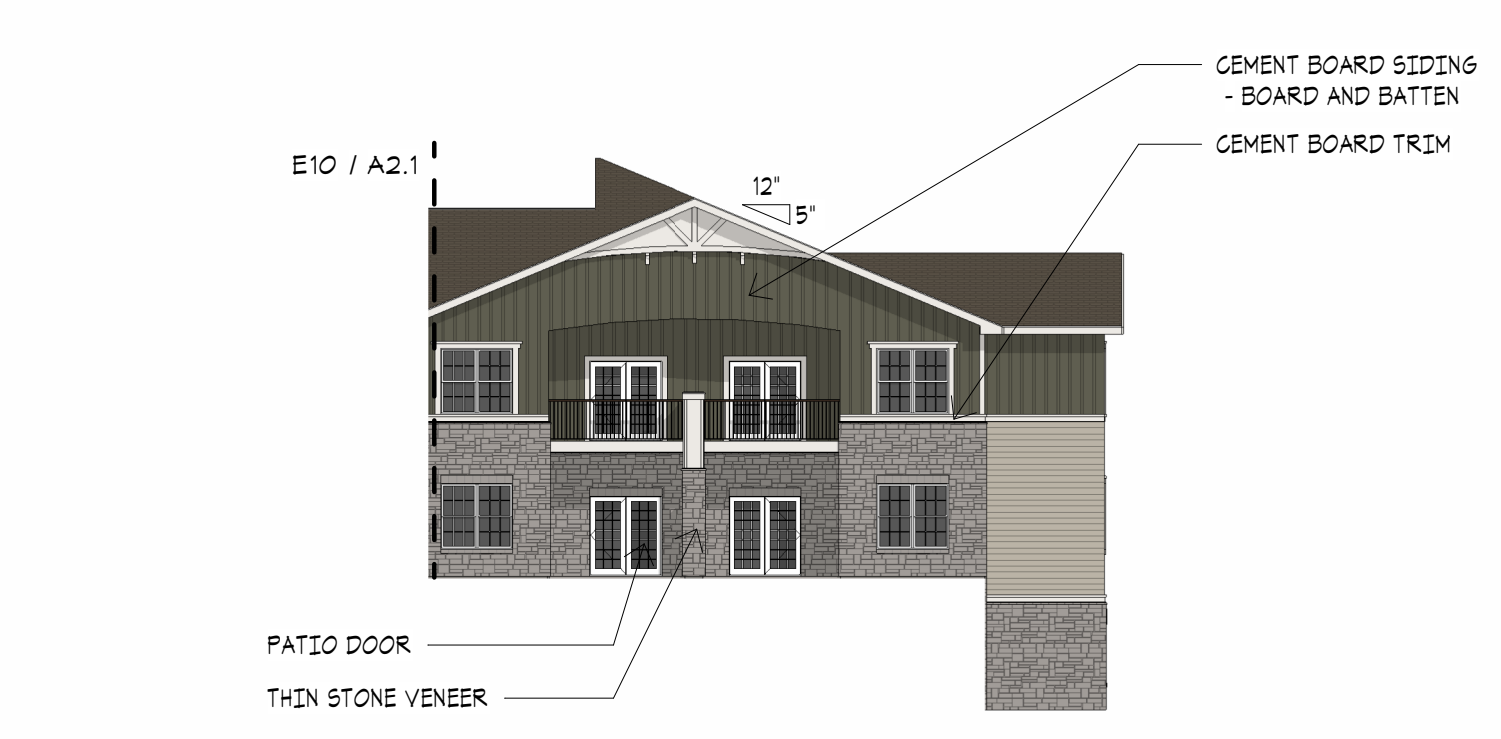


C5 PARTIAL NORTH ELEVATION - IL
1/16" = 1'-0"

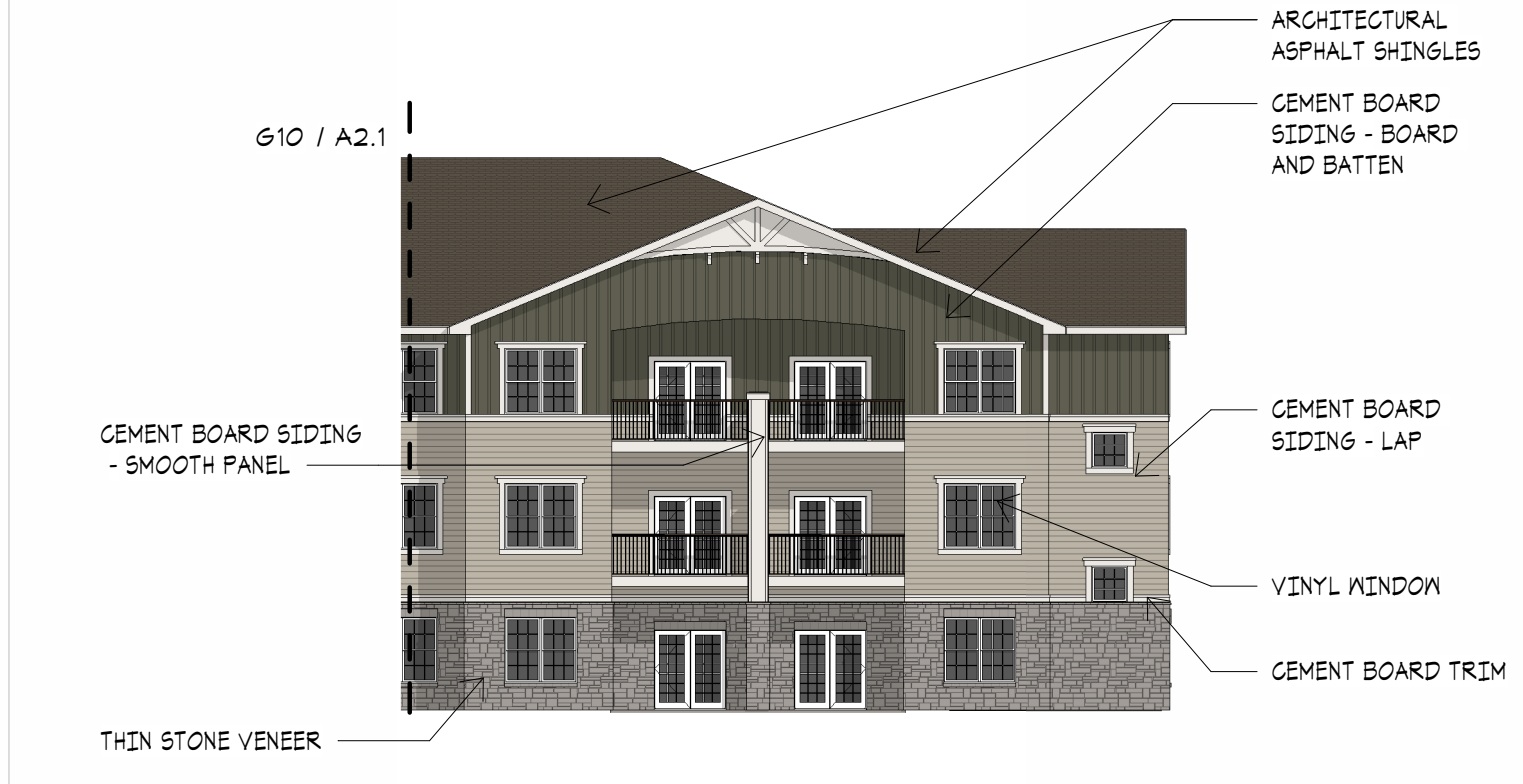

C2 PARTIAL SOUTH ELEVATION - IL
1/16" = 1'-0"

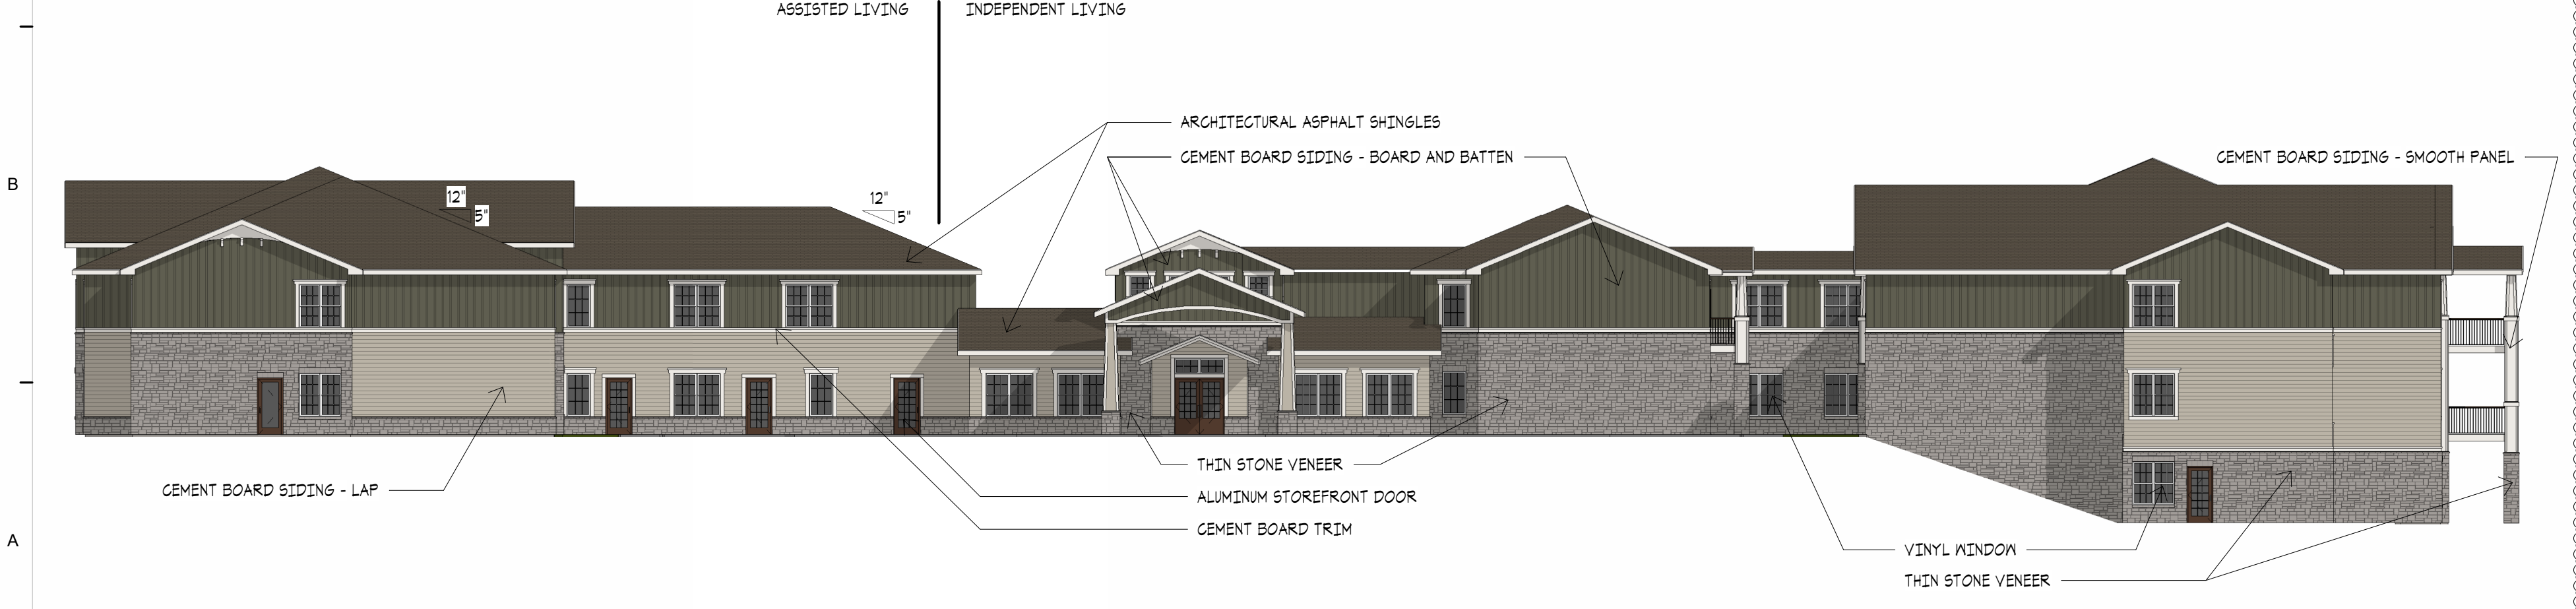

A10 WEST ELEVATION - IL & AL
1/16" = 1'-0"

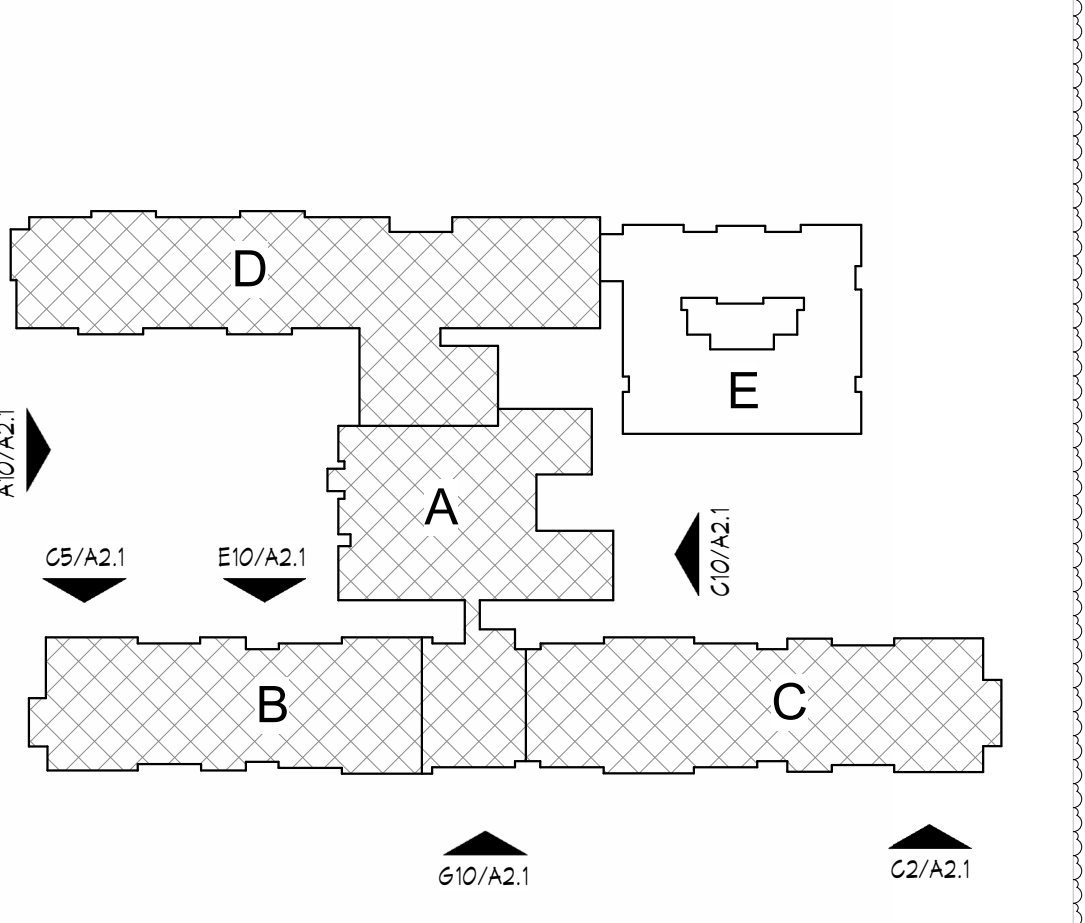

KEY PLAN

	THIN STONE VENEER BORAL CULTURED STONE OR EQUAL COBBLEFIELD GRAY		CEMENT BOARD SIDING JAMES HARDIE OR EQUAL COLOR 2 BM NORTHERN CLIFFS 1936
	ALUM STOREFRONT MEDIUM BRONZE ANNOZIED		CEMENT BOARD SIDING JAMES HARDIE OR EQUAL COLOR 3 SW 1004 SNOWBOUND
	WINDOWS WHITE		ASPHALT SHINGLE TAMKO HERITAGE OR EQUAL AGED WOOD
	CEMENT BOARD SIDING JAMES HARDIE OR EQUAL COLOR 1 BM MOHEGAN SAGE 2138-30		

EXTERIOR FINISH LEGEND



ARCHITECTURAL CORPORATION
MISSOURI CERTIFICATE
OF AUTHORITY NO. 000073

LEES SUMMIT SENIOR COMMUNITY
5101 NE LAKEWOOD WAY
LEES SUMMIT, JACKSON COUNTY, MISSOURI 64064

STARK WILSON DUNCAN ARCHITECTS INC
315 NICHOLS ROAD STE 228 - KANSAS CITY, MO 64112 - T 816.531.1698
WWW.SWDARCHITECTS.COM

SEAL
ARCHITECT - TIMOTHY O.K. WILSON
LICENSE NO. A-6972



BUILDING
ELEVATIONS


ISSUE DATE:			1.26.2026
REVISIONS:			
NO.	DESCRIPTION	DATE	
1	REVISION	4.6.2026	

PROJECT NO.:2510


A2.1

COPYRIGHT © 2025 SWD ARCHITECTS INC


C:\Users\druskey\Documents\ORD LEE'S SUMMIT II - 01 SENIOR LIVING_dtruskey\8YP6R.rvt
4/6/2026 11:10:52 AM

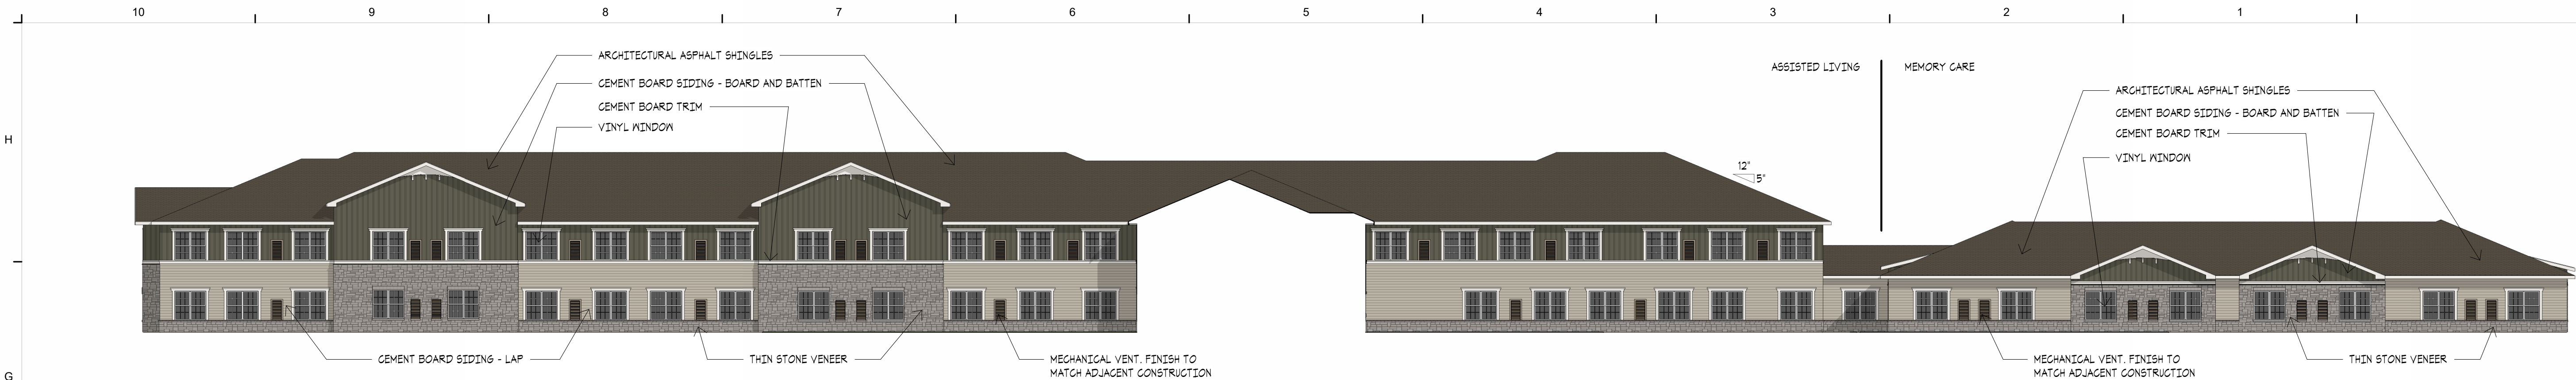


G10 SOUTH ELEVATION - MCAL
1/16" = 1'-0"

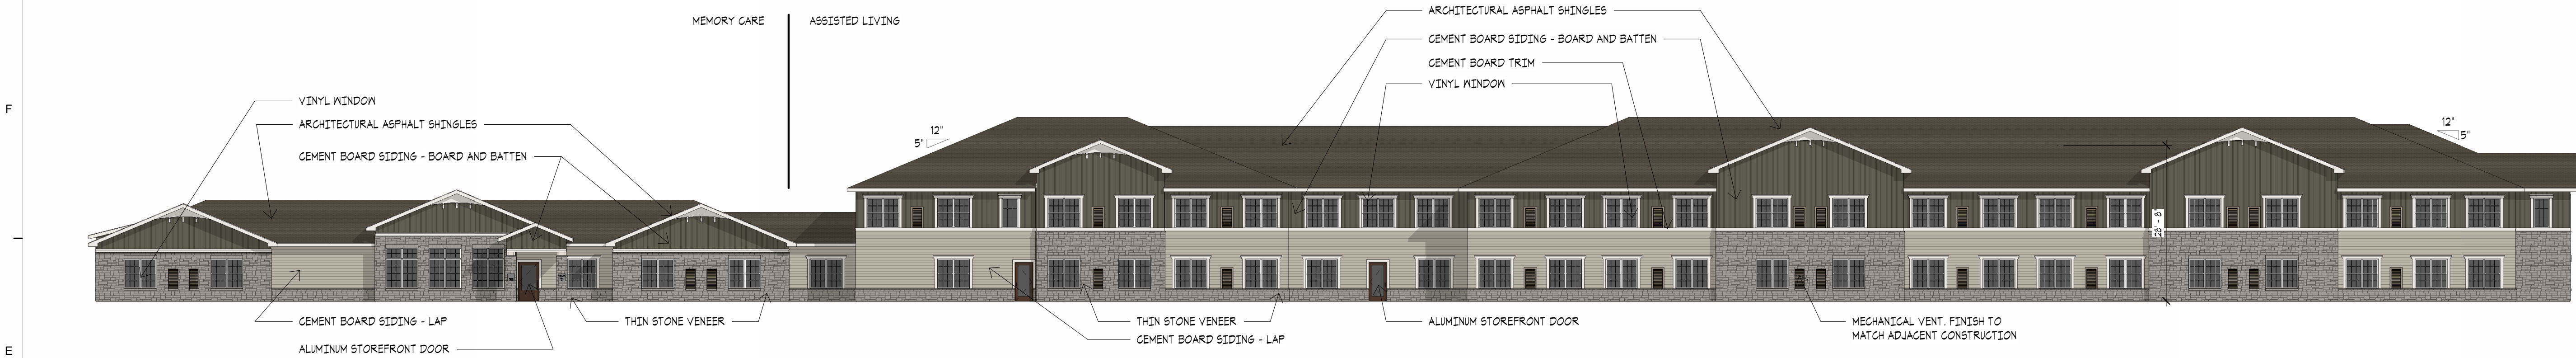


E10 NORTH ELEVATION - MCAL
1/16" = 1'-0"

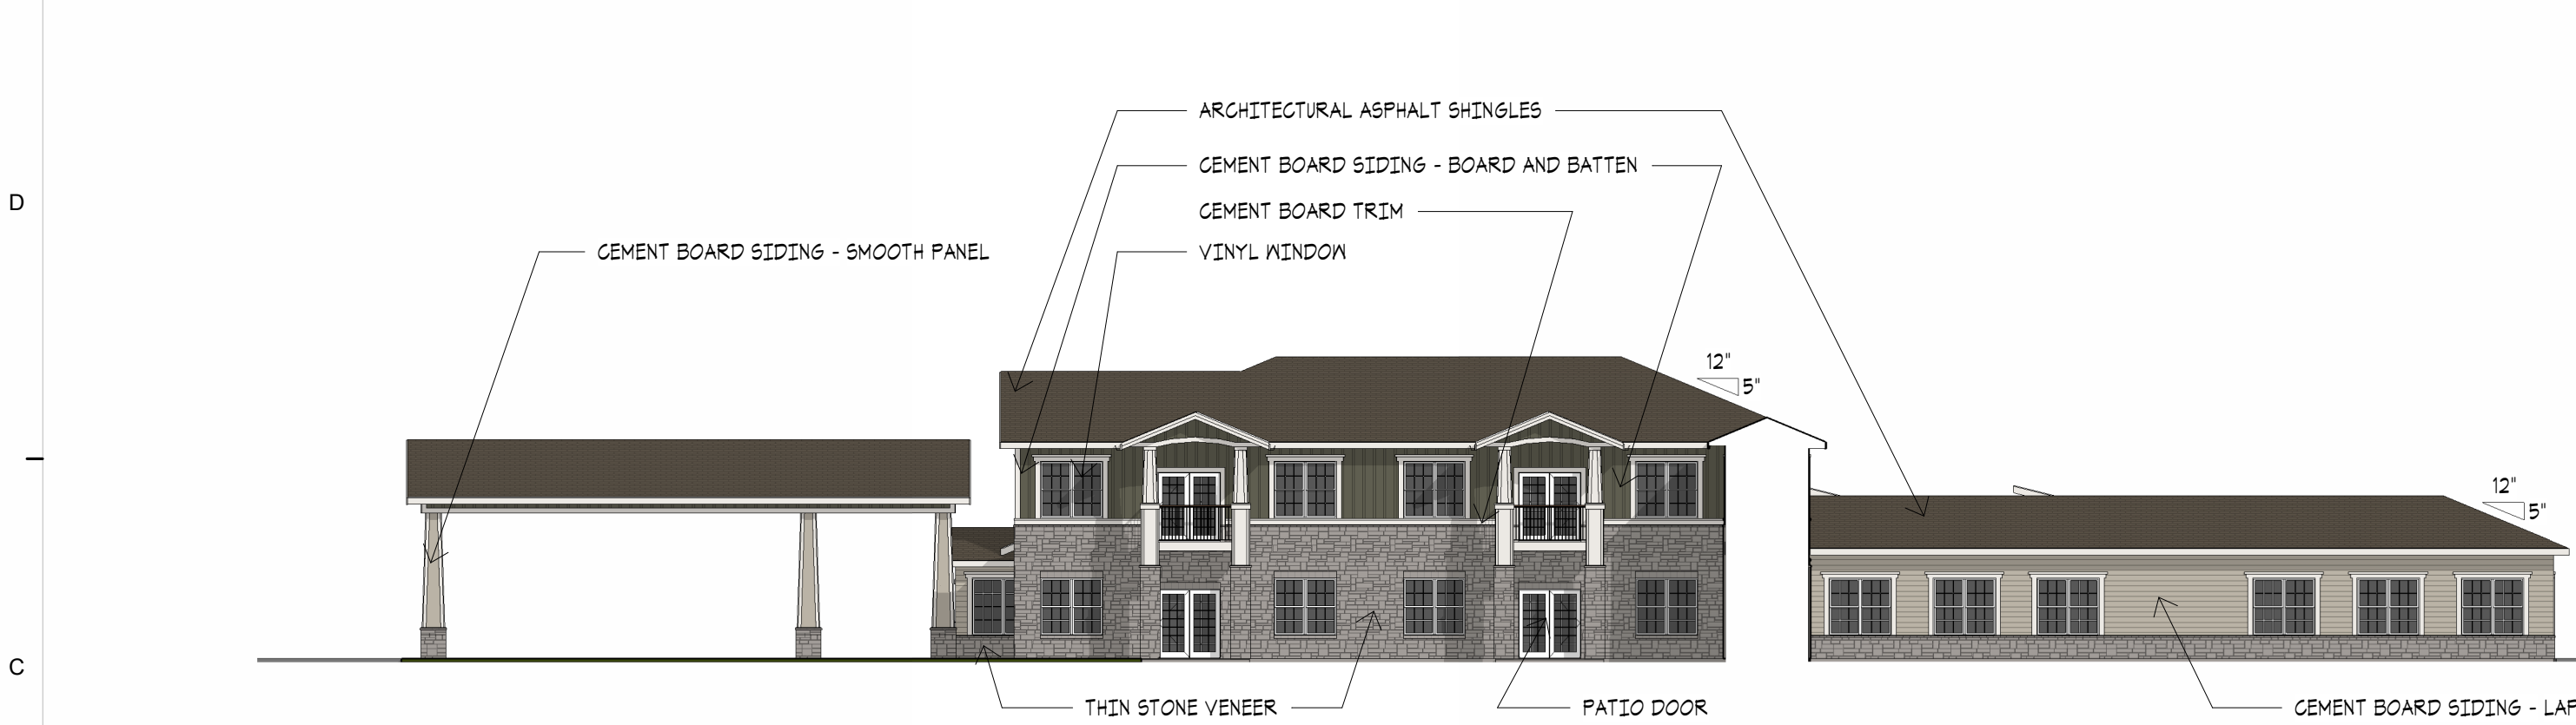


C10 SOUTH ELEVATION - IL
1/16" = 1'-0"

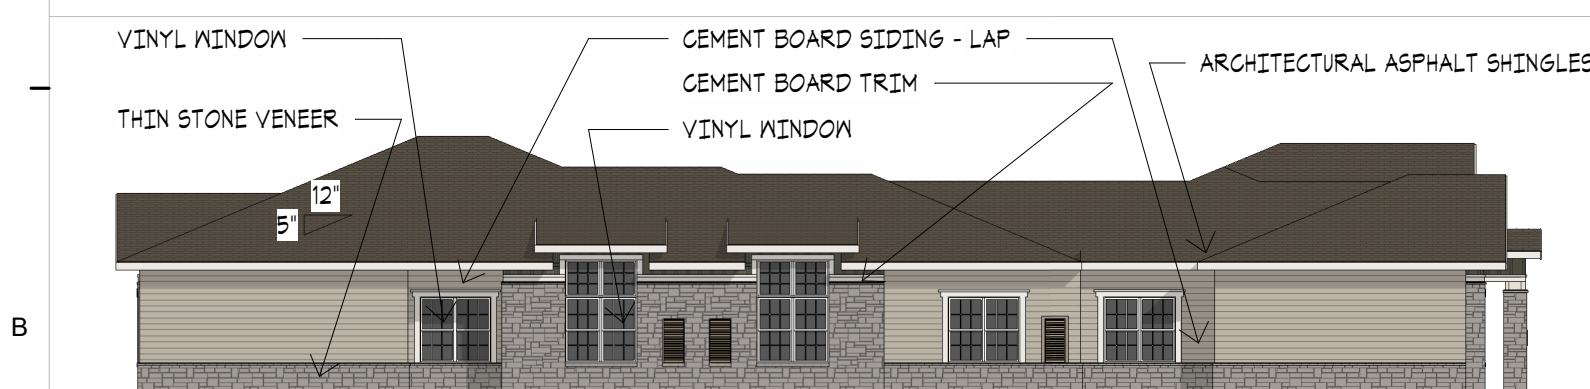


B10 EAST ELEVATION - MEMORY CARE
1/16" = 1'-0"

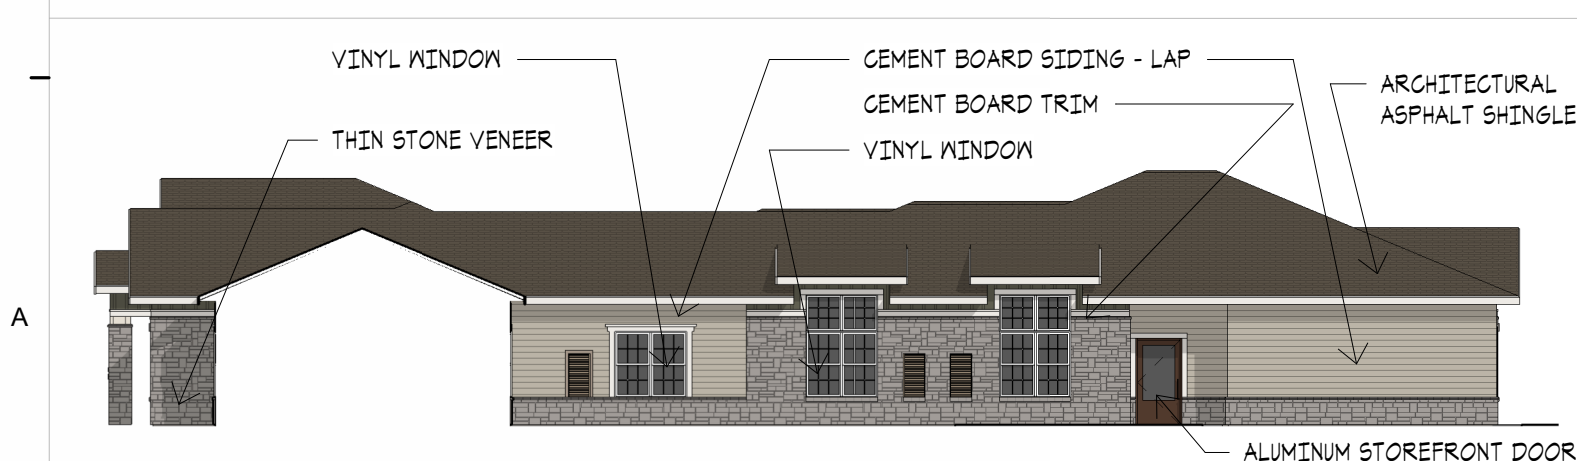


A10 WEST ELEVATION - MEMORY CARE
1/16" = 1'-0"

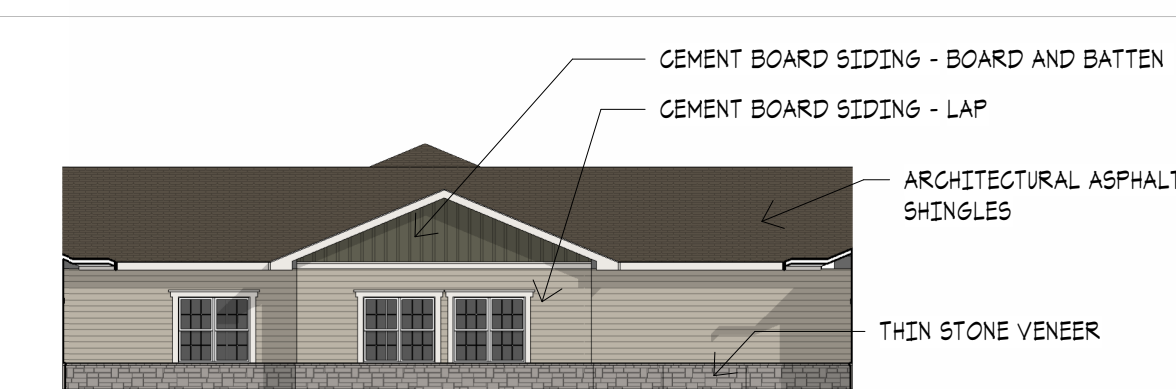


B7 SOUTH ELEVATION - MC COURTYARD
1/16" = 1'-0"

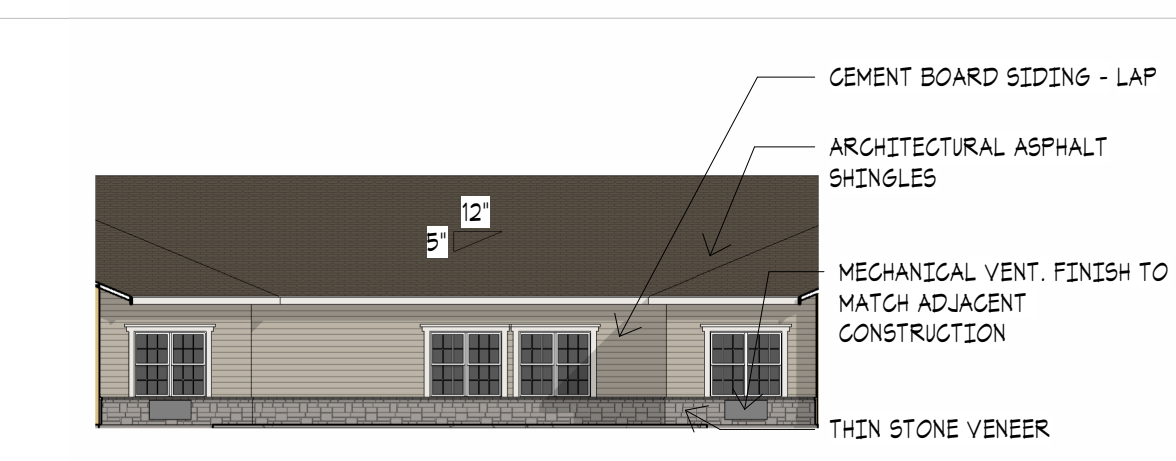


A7 NORTH ELEVATION - MC COURTYARD
1/16" = 1'-0"

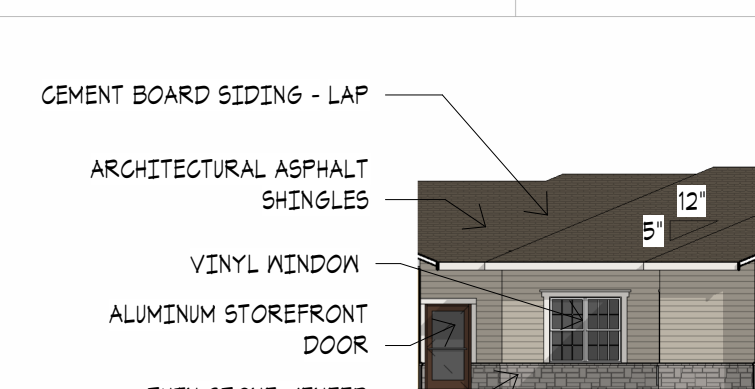


B5 EAST ELEVATION - MC COURTYARD
1/16" = 1'-0"

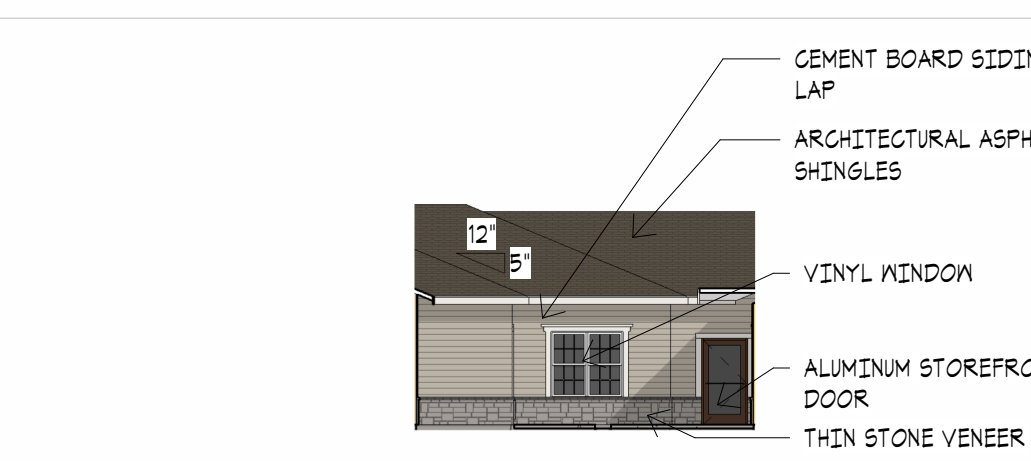

A5 WEST ELEVATION - MC COURTYARD
1/16" = 1'-0"

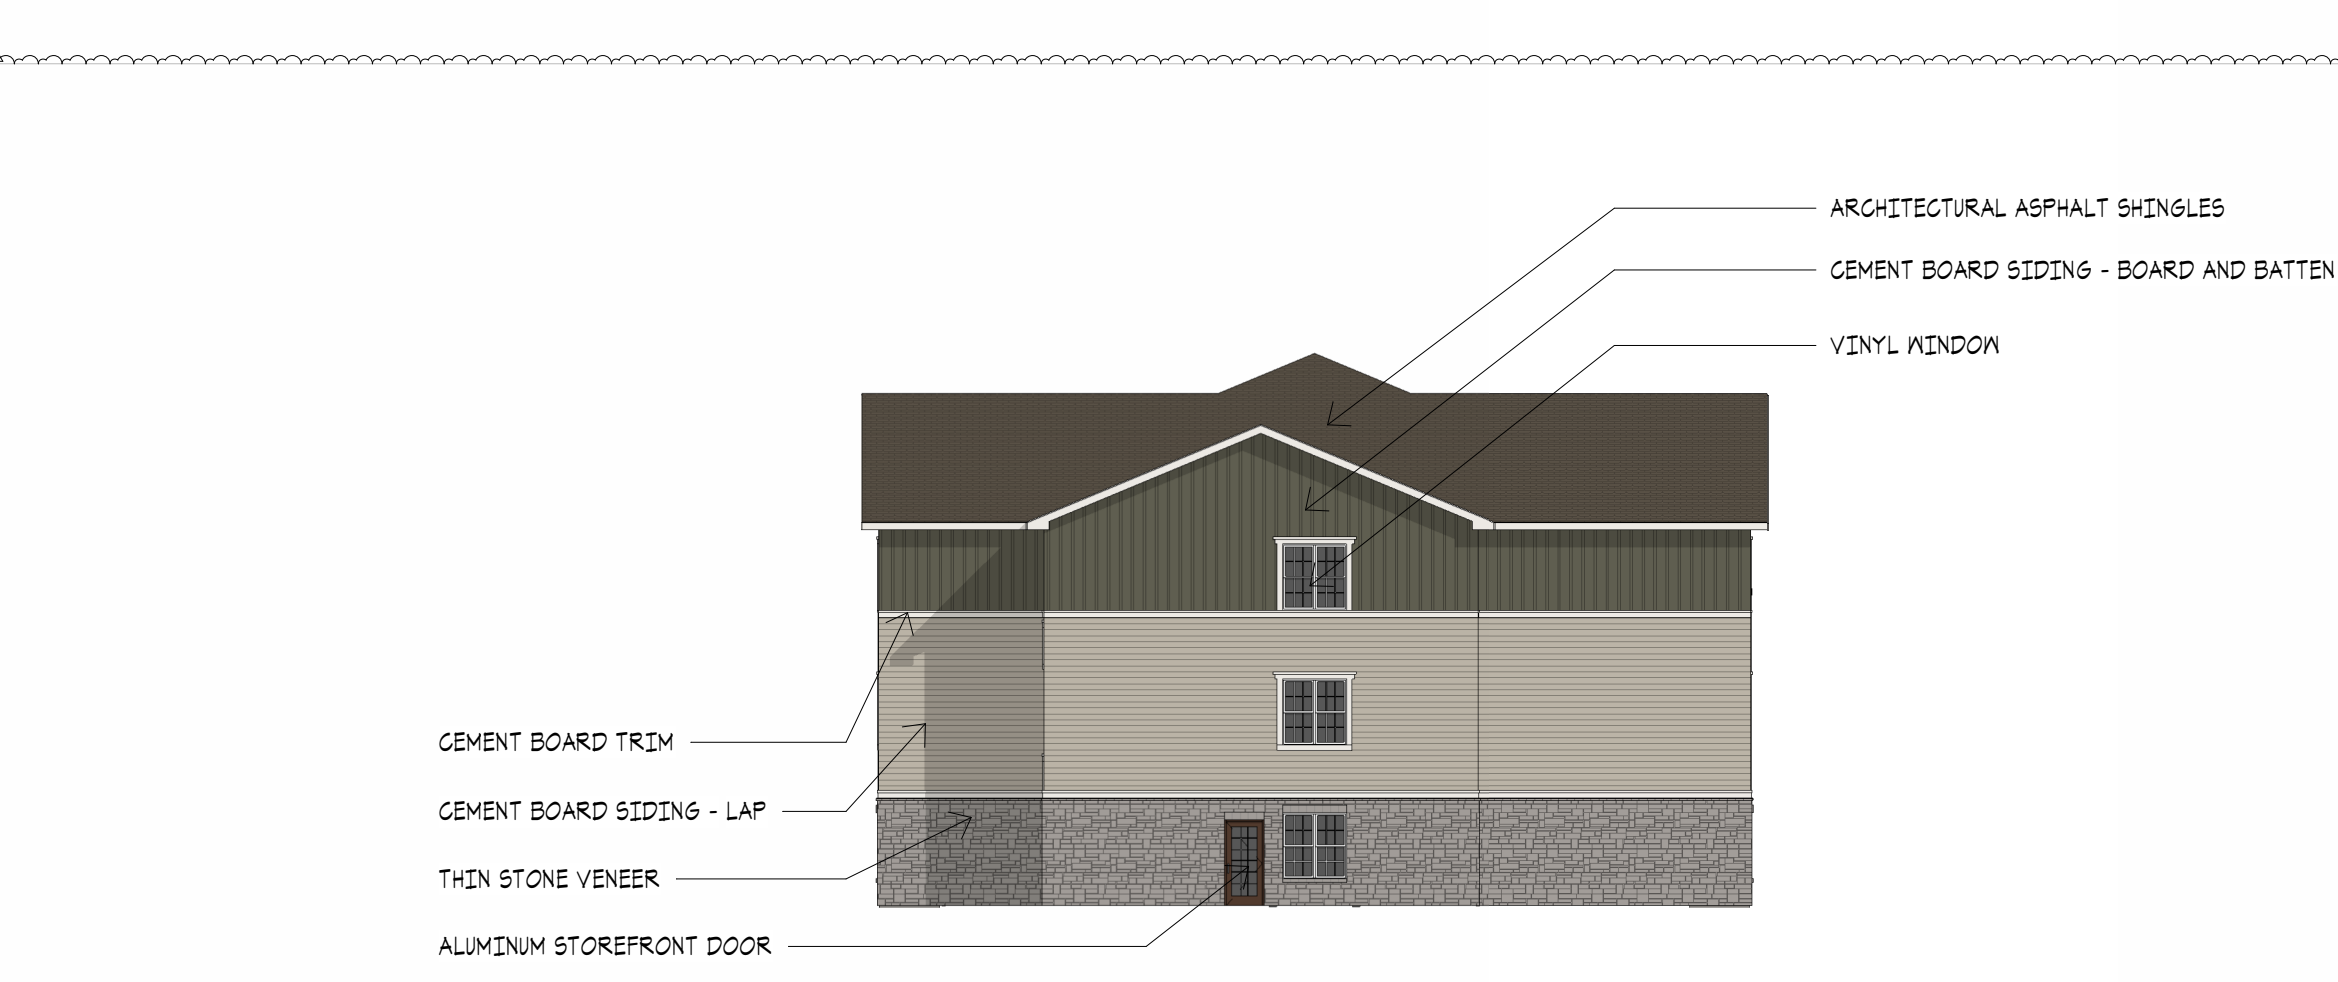

C4 PARTIAL EAST ELEVATION - IL
1/16" = 1'-0"

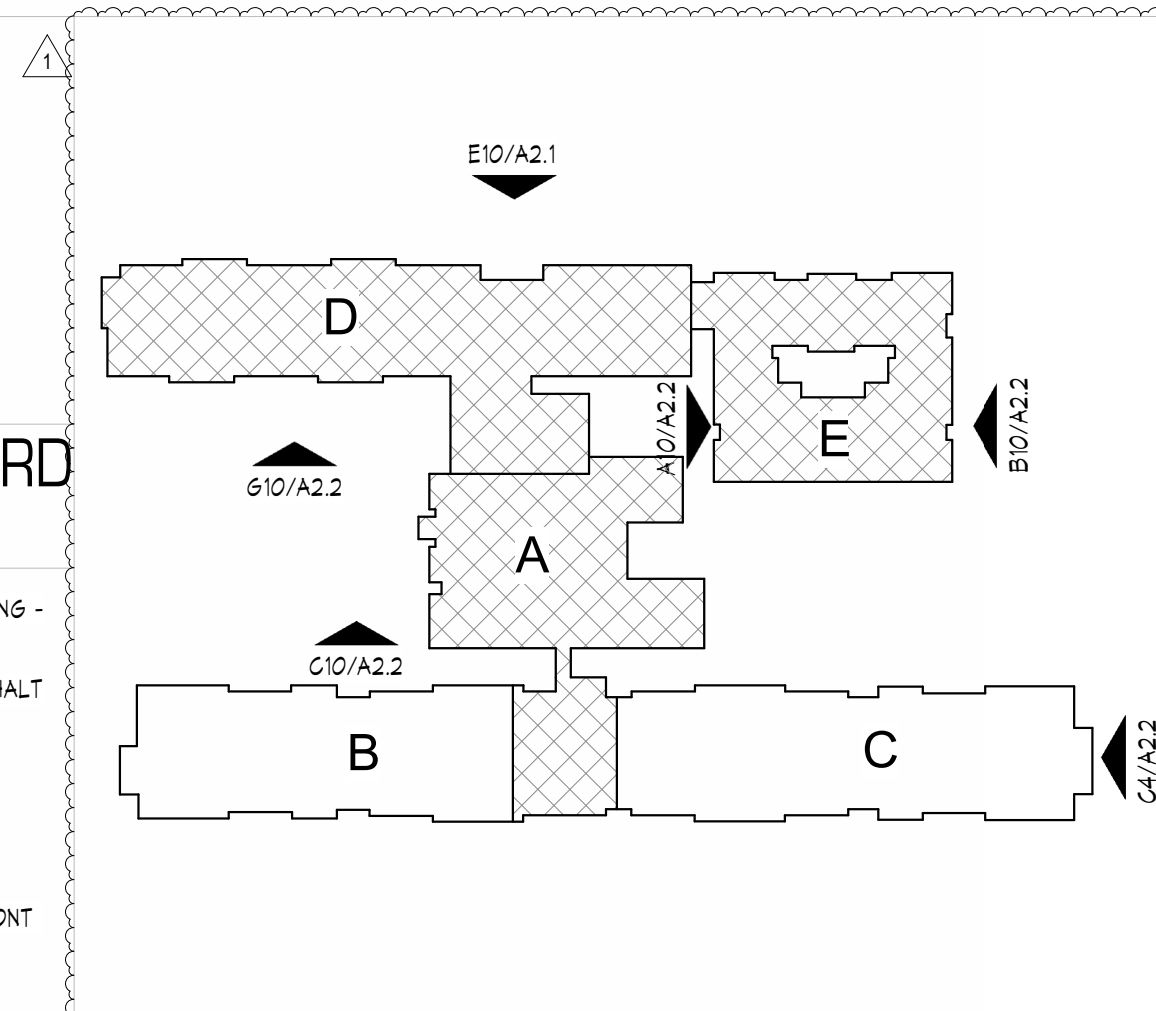

KEY PLAN

	THIN STONE VENEER BORAL CULTURED STONE OR EQUAL COBBLEFIELD GRAY		CEMENT BOARD SIDING - BOARD AND BATTEN JAMES HARDIE OR EQUAL COLOR 2 BM NORTHERN CLIFFS 1536
	ALUM STOREFRONT MEDIUM BRONZE ANODIZED		CEMENT BOARD SIDING - LAP JAMES HARDIE OR EQUAL COLOR 3 SM 1004 SNOWBOUND
	WINDOWS WHITE		ASPHALT SHINGLE TAMKO HERITAGE OR EQUAL AGED WOOD
	CEMENT BOARD SIDING JAMES HARDIE OR EQUAL COLOR 1 BM MOHEGAN SAGE 2138-30		

EXTERIOR FINISH LEGEND

SWD
ARCHITECTS

EST 1935

ARCHITECTURAL CORPORATION
MISSOURI CERTIFICATE
OF AUTHORITY NO. 000073

LEES SUMMIT SENIOR COMMUNITY
5101 NE LAKEWOOD WAY
LEES SUMMIT, JACKSON COUNTY, MISSOURI 64064

STARK WILSON DUNCAN ARCHITECTS INC
315 NICHOLS ROAD STE 228 - KANSAS CITY, MO 64112 - T 816.531.1698
WWW.SWDARCHITECTS.COM

SEAL
ARCHITECT - TIMOTHY O.K. WILSON
LICENSE NO. A-6972



BUILDING
ELEVATIONS

ISSUE DATE:

1.26.2026

REVISIONS:


NO.	DESCRIPTION	DATE
1	REVISION	4.6.2026

PROJECT NO.:2510

A2.2

COPYRIGHT © 2025 SWD ARCHITECTS INC

C:\Users\dtruskey\Documents\ORD - 04 VILLAS_dtruskey\BYP6R.rvt
4/6/2026 9:06:18 AM

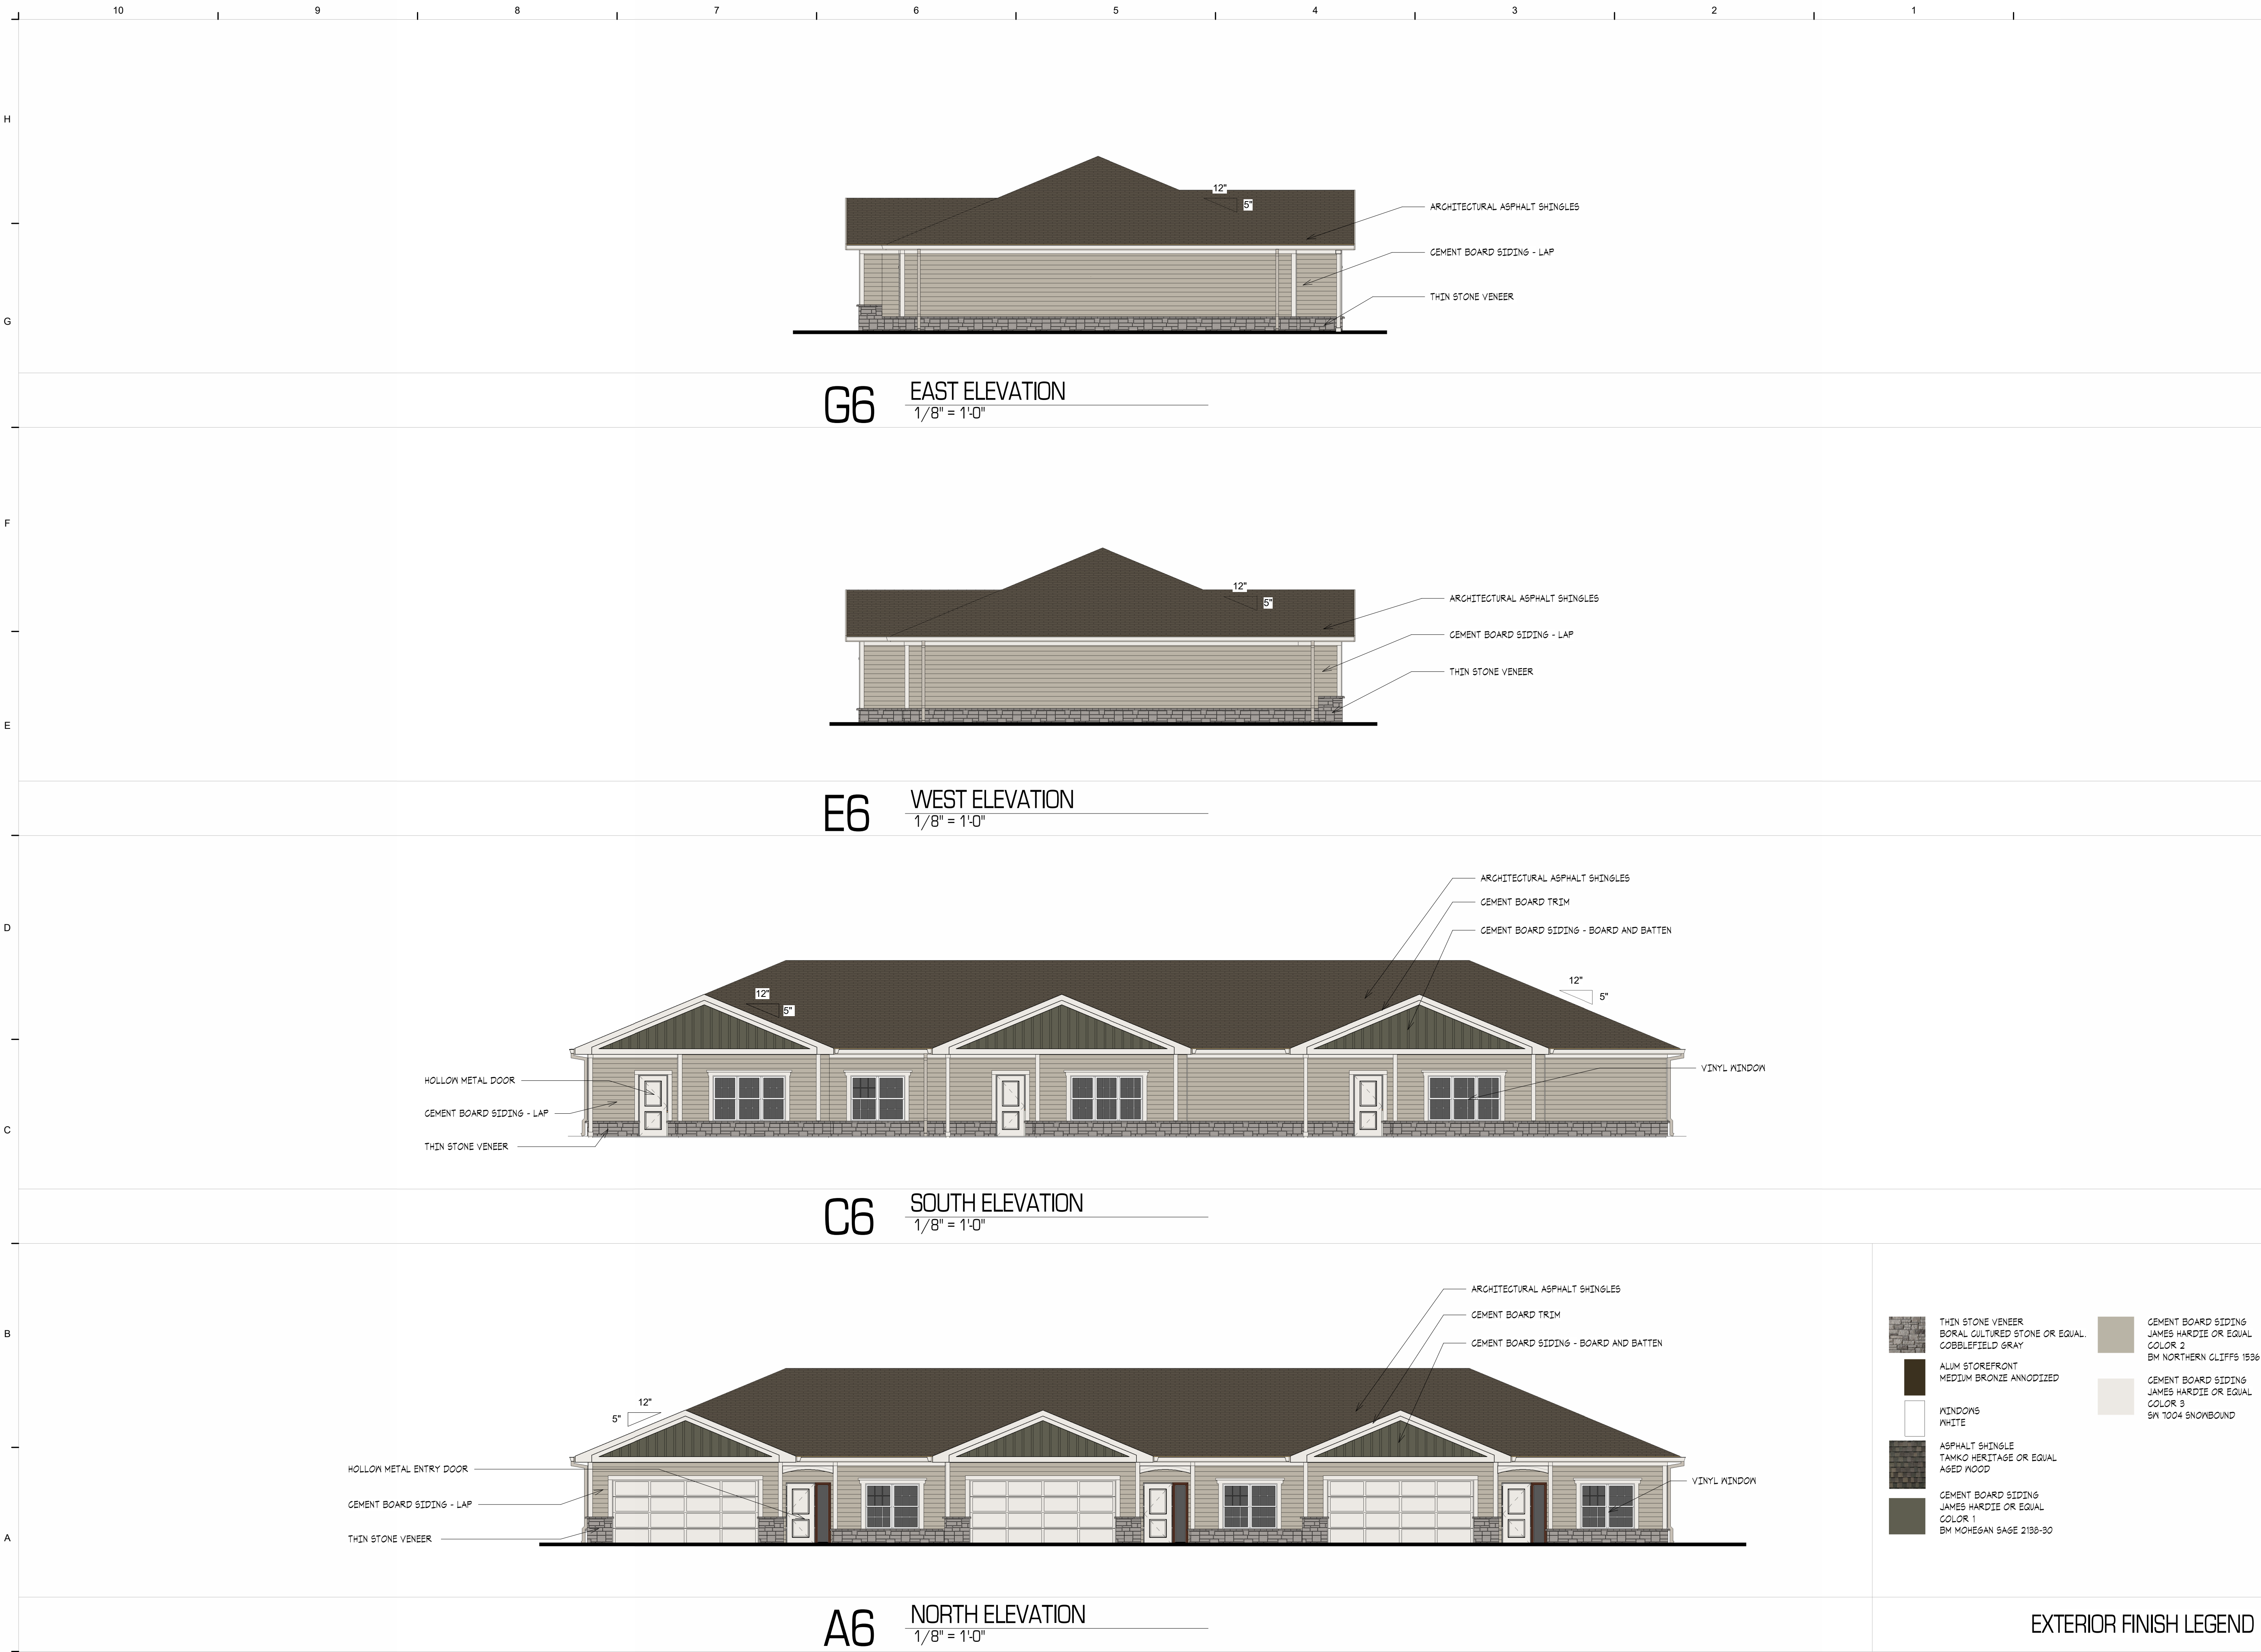

ARCHITECTURAL CORPORATION
MISSOURI CERTIFICATE
OF AUTHORITY NO. 000073

LEE'S SUMMIT SENIOR COMMUNITY
5101 NE LAKEWOOD WAY
LEE'S SUMMIT, JACKSON COUNTY, MISSOURI 64064

STARK WILSON DUNCAN ARCHITECTS INC
3115 NICHOLS ROAD STE 228 - KANSAS CITY, MO 64112 - T 816.531.1698
WWW.SWDARCHITECTS.COM

SEAL
ARCHITECT - TIMOTHY O.K. WILSON
LICENSE NO. A-6972





**BUILDING
ELEVATIONS - VILLA**

ISSUE DATE:
1.26.2026

REVISIONS:

NO.	DESCRIPTION	DATE
-----	-------------	------

PROJECT NO.:2510
A2.3
COPYRIGHT © 2025 SWD ARCHITECTS INC

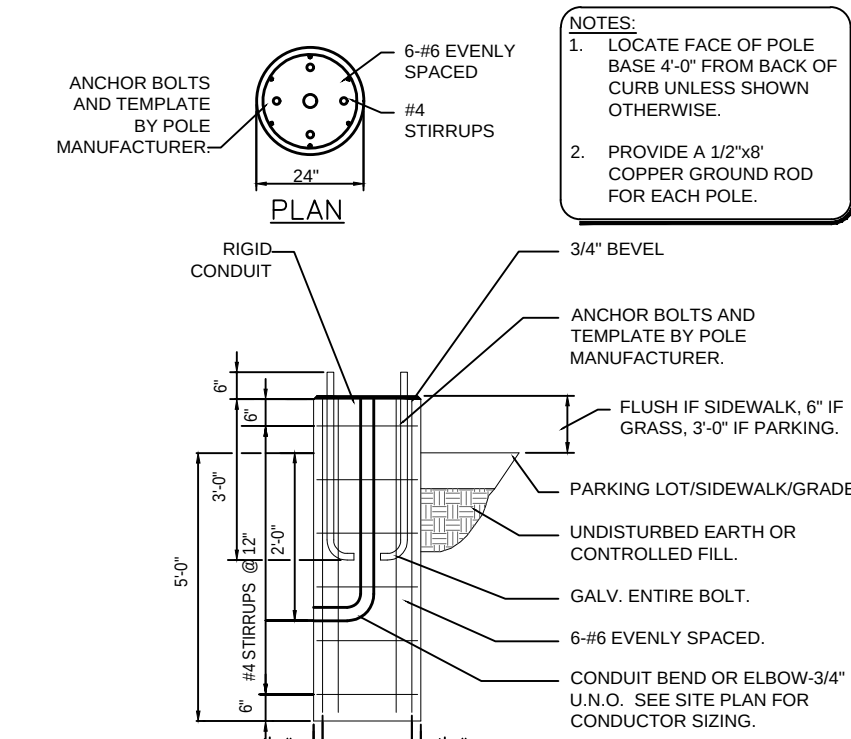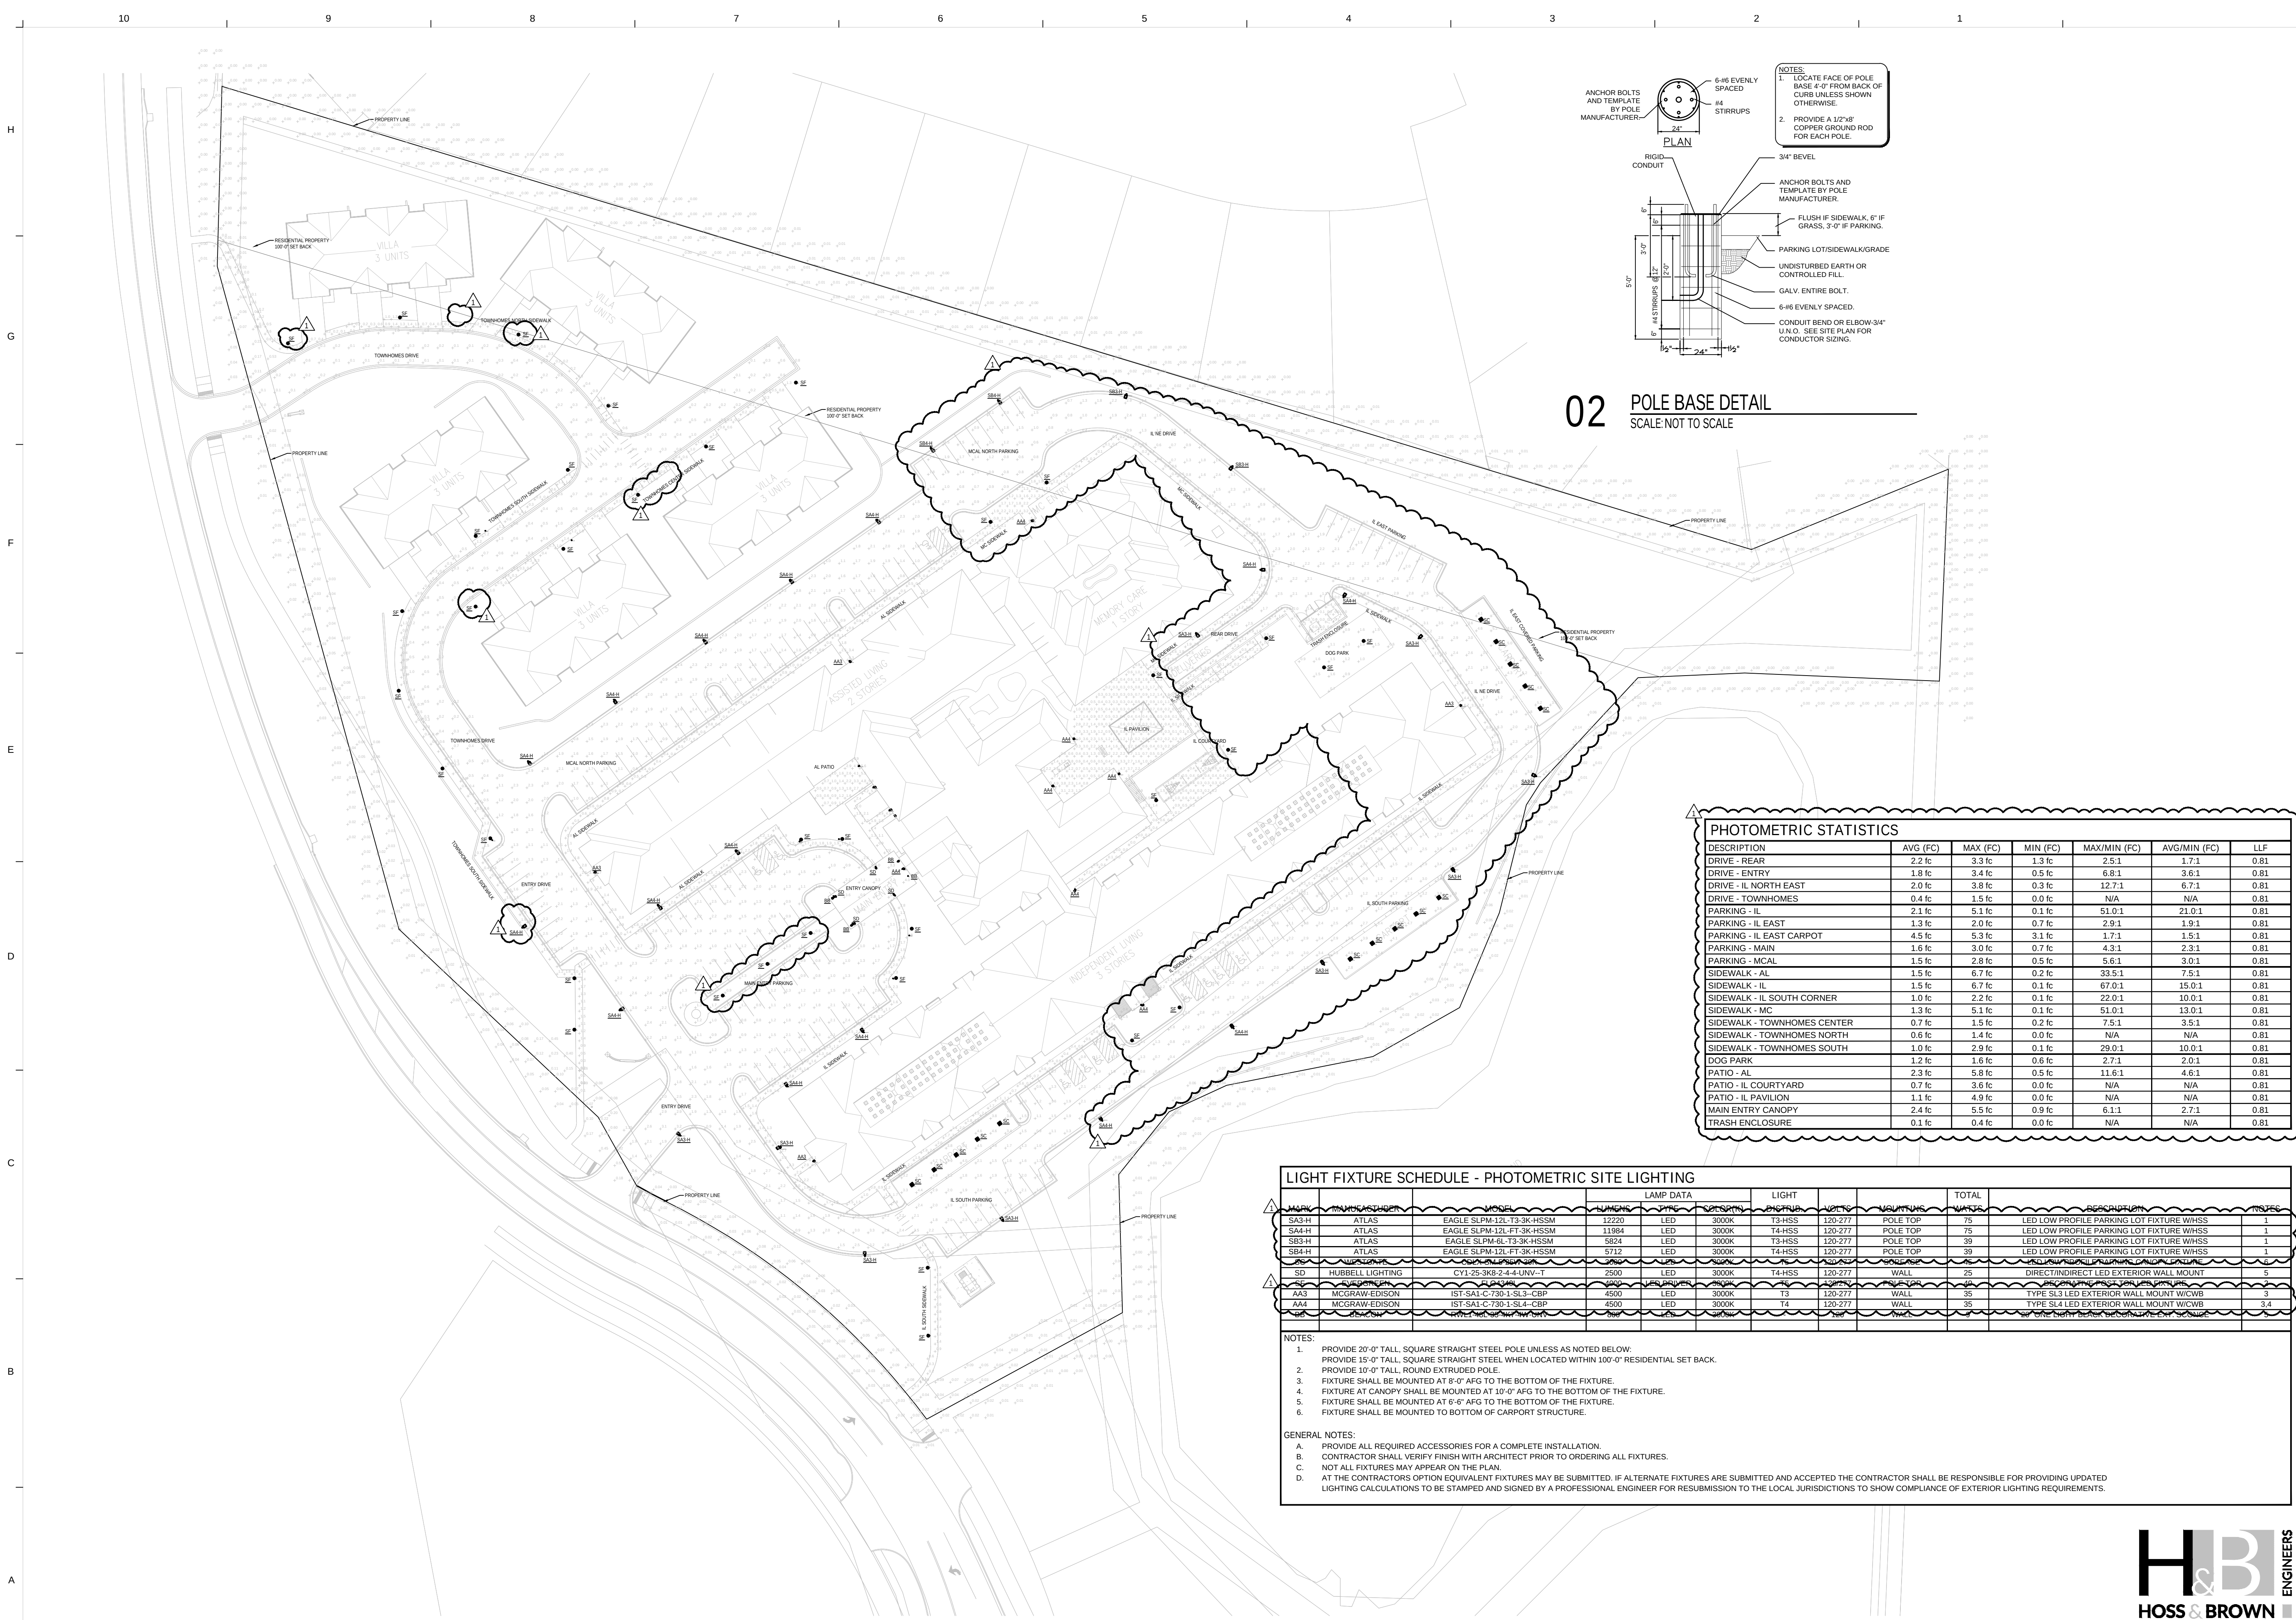

02 POLE BASE DETAIL
SCALE: NOT TO SCALE

PHOTOMETRIC STATISTICS						
DESCRIPTION	AVG (FC)	MAX (FC)	MIN (FC)	MAX/MIN (FC)	AVG/MIN (FC)	LLF
DRIVE - REAR	2.2 fc	3.3 fc	1.3 fc	2.5:1	1.7:1	0.81
DRIVE - ENTRY	1.8 fc	3.4 fc	0.5 fc	6.8:1	3.6:1	0.81
DRIVE - IL NORTH EAST	2.0 fc	3.8 fc	0.3 fc	12.7:1	6.7:1	0.81
DRIVE - TOWNHOMES	0.4 fc	1.5 fc	0.0 fc	N/A	N/A	0.81
PARKING - IL	2.1 fc	5.1 fc	0.1 fc	51.0:1	21.0:1	0.81
PARKING - IL EAST	1.3 fc	2.0 fc	0.7 fc	2.9:1	1.9:1	0.81
PARKING - IL EAST CARPOT	4.5 fc	5.3 fc	3.1 fc	1.7:1	1.5:1	0.81
PARKING - MCAL	1.6 fc	3.0 fc	0.7 fc	4.3:1	2.3:1	0.81
PARKING - MCAL	1.5 fc	2.8 fc	0.5 fc	5.6:1	3.0:1	0.81
SIDEWALK - AL	1.5 fc	6.7 fc	0.2 fc	33.5:1	7.5:1	0.81
SIDEWALK - IL	1.5 fc	6.7 fc	0.1 fc	67.0:1	15.0:1	0.81
SIDEWALK - IL SOUTH CORNER	1.0 fc	2.2 fc	0.1 fc	22.0:1	10.0:1	0.81
SIDEWALK - MC	1.3 fc	5.1 fc	0.1 fc	51.0:1	13.0:1	0.81
SIDEWALK - TOWNHOMES CENTER	0.7 fc	1.5 fc	0.2 fc	7.5:1	3.5:1	0.81
SIDEWALK - TOWNHOMES NORTH	0.6 fc	1.4 fc	0.0 fc	N/A	N/A	0.81
SIDEWALK - TOWNHOMES SOUTH	1.0 fc	2.9 fc	0.1 fc	29.0:1	10.0:1	0.81
DOG PARK	1.2 fc	1.6 fc	0.6 fc	2.7:1	2.0:1	0.81
PATIO - AL	2.3 fc	5.8 fc	0.5 fc	11.6:1	4.6:1	0.81
PATIO - IL COURTYARD	0.7 fc	3.6 fc	0.0 fc	N/A	N/A	0.81
PATIO - IL PAVILION	1.1 fc	4.9 fc	0.0 fc	N/A	N/A	0.81
MAIN ENTRY CANOPY	2.4 fc	5.5 fc	0.9 fc	6.1:1	2.7:1	0.81
TRASH ENCLOSURE	0.1 fc	0.4 fc	0.0 fc	N/A	N/A	0.81

LIGHT FIXTURE SCHEDULE - PHOTOMETRIC SITE LIGHTING											
MARK	MANUFACTURER	MODEL	LUMENS	TYPE	CORREL	PICRUP	LOT TO	USOUNTS	TOTAL	DESCRIPTION	TS/FPS
SA3H	ATLAS	EAGLE SLP-M12L-T3-3K-HSSM	12220	LED	3000K	T3-HSS	120-277	POLE TOP	75	LED LOW PROFILE PARKING LOT FIXTURE WHISS	1
SA4H	ATLAS	EAGLE SLP-M12L-T3-3K-HSSM	11984	LED	3000K	T4-HSS	120-277	POLE TOP	75	LED LOW PROFILE PARKING LOT FIXTURE WHISS	1
SB3H	ATLAS	EAGLE SLP-M6L-T3-3K-HSSM	5824	LED	3000K	T3-HSS	120-277	POLE TOP	39	LED LOW PROFILE PARKING LOT FIXTURE WHISS	1
SB4H	ATLAS	EAGLE SLP-M12L-T3-3K-HSSM	5712	LED	3000K	T4-HSS	120-277	POLE TOP	39	LED LOW PROFILE PARKING LOT FIXTURE WHISS	1
SD	HUBBELL LIGHTING	GY1-25-3K-2-4-4-UNV-T	2500	LED	3000K	T4-HSS	120-277	WALL	25	DIRECT/INDIRECT LED EXTERIOR WALL MOUNT	3
AA3	MCGRAW-EDISON	IST-SA1-C-730-1-SL3-CBP	4500	LED	3000K	T3	120-277	WALL	35	TYPE SL3 LED EXTERIOR WALL MOUNT W/CWB	3
AA4	MCGRAW-EDISON	IST-SA1-C-730-1-SL4-CBP	4500	LED	3000K	T4	120-277	WALL	35	TYPE SL4 LED EXTERIOR WALL MOUNT W/CWB	3.4
NOTES:											
1. PROVIDE 20'-0" TALL SQUARE STRAIGHT STEEL POLE UNLESS AS NOTED BELOW.											
2. PROVIDE 15'-0" TALL SQUARE STRAIGHT STEEL WHEN LOCATED WITHIN 100'-0" RESIDENTIAL SET BACK.											
3. FIXTURE SHALL BE MOUNTED AT 8'-0" AFG TO THE BOTTOM OF THE FIXTURE.											
4. FIXTURE AT CANOPY SHALL BE MOUNTED AT 10'-0" AFG TO THE BOTTOM OF THE FIXTURE.											
5. FIXTURE SHALL BE MOUNTED AT 6'-6" AFG TO THE BOTTOM OF THE FIXTURE.											
6. FIXTURE SHALL BE MOUNTED TO BOTTOM OF CARPORT STRUCTURE.											
GENERAL NOTES:											
A. PROVIDE ALL REQUIRED ACCESSORIES FOR A COMPLETE INSTALLATION.											
B. CONTRACTOR SHALL VERIFY FINISH WITH ARCHITECT PRIOR TO ORDERING ALL FIXTURES.											
C. NOT ALL FIXTURES MAY APPEAR ON THE PLAN.											
D. AT THE CONTRACTOR'S OPTION EQUIVALENT FIXTURES MAY BE SUBMITTED. IF ALTERNATE FIXTURES ARE SUBMITTED AND ACCEPTED THE CONTRACTOR SHALL BE RESPONSIBLE FOR PROVIDING UPDATED LIGHTING CALCULATIONS TO BE STAMPED AND SIGNED BY A PROFESSIONAL ENGINEER FOR RESUBMISSION TO THE LOCAL JURISDICTIONS TO SHOW COMPLIANCE OF EXTERIOR LIGHTING REQUIREMENTS.											

A12 PHOTOMETRIC SITE PLAN
1" = 50'-0"



ARCHITECTURAL CORPORATION
MISSOURI CERTIFICATE
OF AUTHORITY NO. 000073

LEE'S SUMMIT SENIOR COMMUNITY
5101 NE LAKEWOOD WAY
LEE'S SUMMIT, JACKSON COUNTY, MISSOURI 64064

STARK WILSON DUNCAN ARCHITECTS INC.
315 NICHOLS ROAD STE 228 - KANSAS CITY, MO 64112 - T 816.531.1698
WWW.SWDARCHITECTS.COM

SEAL
ENGINEER - CASEY J. STEINER
LICENSE NO. PE-2009035182



PHOTOMETRIC
SITE PLAN

ISSUE DATE:
1.26.2026
REVISIONS:
NO. DESCRIPTION DATE
1 REVISION 1 4.6.2026

PROJECT NO.: 2510

PH1.1

COPYRIGHT © 2026 SWD ARCHITECTS INC

