WEST ELEVATION

SCALE: 1/16" = 1'-0"

0 4' 8' 16' 32'

COURTYARD - SOUTH ELEVATION

SCALE: 1/16" = 1'-0"

COURTYARD - NORTH ELEVATION

SCALE: 1/16" = 1'-0"

EXTERIOR MATERIALS LIST		
BR-1	FACE BRICK	GLEN GERY COLOR: OLDE CITY SIZE: MODULAR
CST-1	CULTURED STONE	CULTURED STONE SERIES: COUNTRY LEDGESTONE COLOR: ASHFALL
FCS-1	FIBER CEMENT SIDING	JAMES HARDIE SIDING - 5 1/4" COLOR: ARCTIC WHITE FINISH: CEDAR MILL
FCP-1	FIBER CEMENT PANEL - BOARD & BATTEN	JAMES HARDIE SIDING -BOARD & BATTEN COLOR: ARCTIC WHITE FINISH: RUSTIC GRAIN
FCP-2	FIBER CEMENT PANEL - BOARD & BATTEN	JAMES HARDIE SIDING -BOARD & BATTEN COLOR: IRON GRAY FINISH: RUSTIC GRAIN
FCT-1	FIBER CEMENT TRIM BOARD	JAMES HARDIE TRIM COLOR: ARCTIC WHITE FINISH: SMOOTH
GR-1	METAL GUARDRAIL	PRE-MANUFACTURED METAL GUARDRAIL SYSTEM W/ METAL MESH INFILL PANEL COLOR: BLACK
LVR-1	LOUVER	PRE-MANUFACTURED METAL LOUVER COLOR: WHITE
MP-1	COMPOSITE METAL PANEL	COLOR: BLACK
PT-1	PAINT	PAINT EXPOSED STRUCTURE COLOR: BLACK
PT-2	PAINT	PRE-CAST CONCRETE PANEL SHERWIN WILLIAMS COLOR: SW 7017 DORIAN GRAY
SF-1	ALUMINUM STOREFRONT SYSTEM	ALUMINUM STOREFRONT SYSTEM W/ 1" INSULATED CLEAR GLASS W/ LOW-E COATING - COLOR: BLACK
WS-1	RESIDENTIAL WINDOW SYSTEM	FIBERGLASS WINDOW SYSTEM W/ INSULATED LOW-E GLASS COLOR: BLACK

SOUTH ELEVATION

SCALE: 1/16" = 1'-0"

EAST ELEVATION

SCALE: 1/16" = 1'-0"

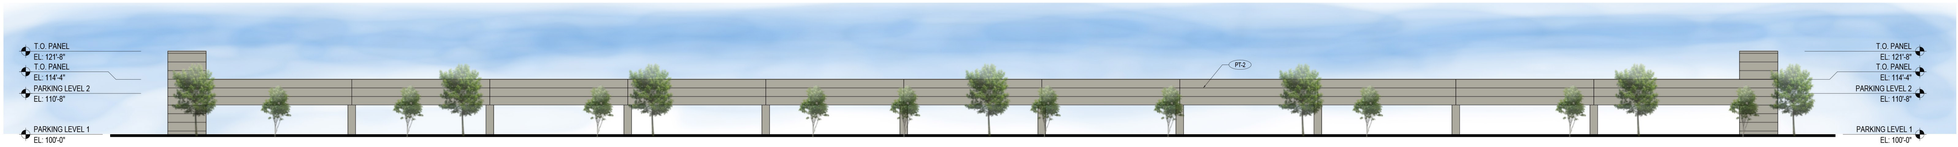

PARKING STRUCTURE - EAST ELEVATION

SCALE: 1/16" = 1'-0"

NORTH ELEVATION

SCALE: 1/16" = 1'-0"

PHASE 1
LEE'S SUMMIT - MULTI-FAMILY

TRI ARCHITECTS
1790 S. Brentwood Blvd.
St. Louis, Missouri 63144
© Copyright 2025

LEES SUMMIT PSP 2.1 MISSOURI
25.043 08.08.2025

DRAKE DEVELOPMENT