EXTERIOR FINISH LEGEND				
MARK	DESCRIPTION	MANUFACTURER	MODEL/COLOR	COMMENTS
BK-1	FULL BRICK	MUTUAL MATERIALS	COAL CREEK	SABLE MORTAR 770
BK-2	FULL BRICK	INTERSTATE BRICK	PEWTER	--
CMU-1	CONCRETE MASONRY UNIT	--	MATCH BLDG COLOR	
EIFS-1	EIFS	DRYVIT	COLOR TO MATCH	MATCH BK-1
EIFS-2	EIFS	DRYVIT	TWILIGHT GRAY	
EIFS-3	EIFS	DRYVIT	HIGH REFLECTIVE WHITE	
EIFS-4	EIFS	DRYVIT	GRANITE GRAY	
CS-1	CAST STONE TRIM UNIT	MIDWEST CAST STONE	6A	--
MT-1	METAL	--	FLAT BLACK	--

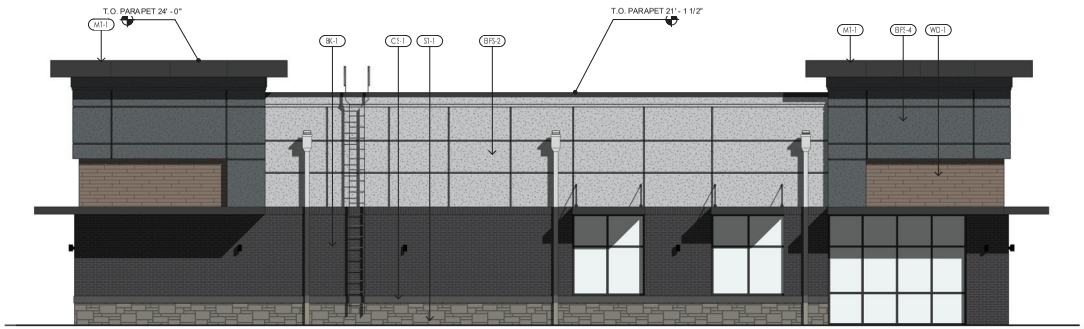

ELEVATION 4
SCALE: 3/16" = 1'-0"

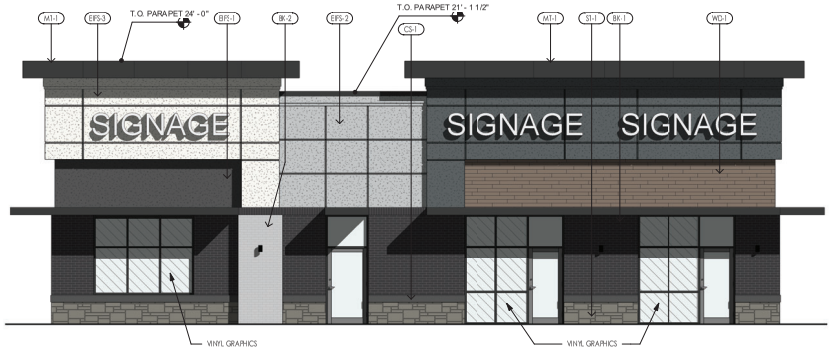

ELEVATION 1
SCALE: 3/16" = 1'-0"

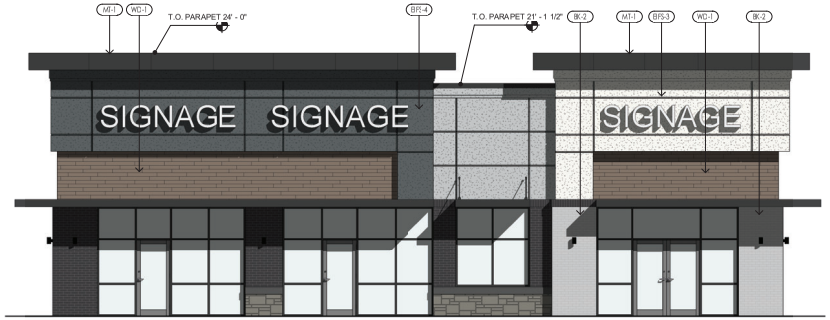

ELEVATION 3
SCALE: 3/16" = 1'-0"

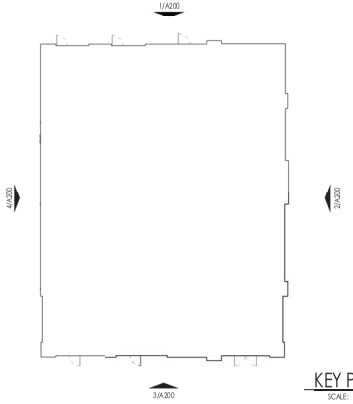

KEY PLAN 5
SCALE: 1/16" = 1'-0"

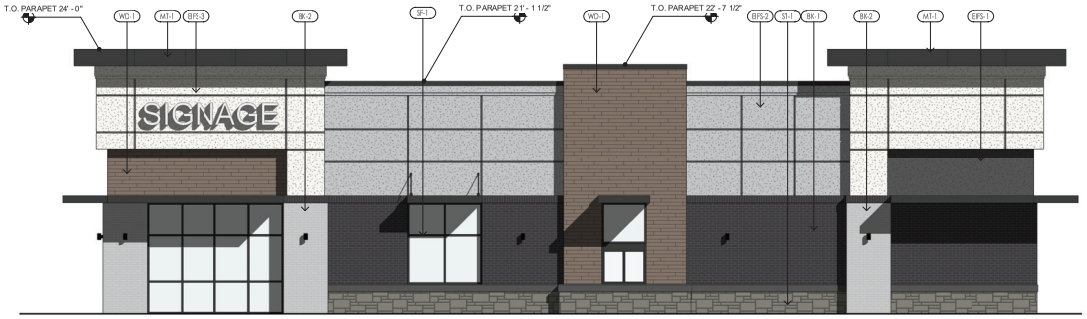

ELEVATION 2
SCALE: 3/16" = 1'-0"

GRAND STATION - LOT 14
DRAKE DEVELOPMENT
22901.004

East Village Typical Elevations

klover architects
8813 PENROSE LANE, SUITE 400 • LENEXA, KS 66219
ph: 913.649.8181 • fx: 913.649.1275 • www.klover.net

DRAKE DEVELOPMENT

9/10/2023 11:47:30 AM

SCALE: As indicated

EXTERIOR FINISH LEGEND

MARK	DESCRIPTION	MANUFACTURER	MODEL/COLOR	COMMENTS
BK-1	FULL BRICK	MUTUAL MATERIALS	COAL CREEK	SABLE MORTAR 770
BK-2	FULL BRICK	INTERSTATE BRICK	PEWTER	--
CMU-1	CONCRETE MASONRY UNIT	--	COLOR TO MATCH BLDG	INTERIOR WALL SURFACES OF THE TRASH ENCLOSURE ARE TO BE SMOOTH, SEALED AND WASHABLE. APPLY ONE COAT EPOXY FILLER/SEALER AND ONE COAT GLOSS POLYURETHANE.
CS-1	CAST STONE TRIM UNIT	MIDWEST CAST STONE	6 A	--
EIFS-1	EIFS	DRYVIT	GRANITE GRAY	--
EIFS-3	EIFS	DRYVIT	COLOR TO MATCH	MATCH NICHIHA VINTAGEWOOD AWP-1818 "CEDAR" #EPC7 60F
M-1	METAL	--	FLAT BLACK	--
ST-1	STONE	LAMINA STONE	SHELBY	--
WD-1	VERTICAL SIDING	ULTRATEX WOOD	EXTRA CRISPY	5/8" THICK X 7 1/4" WIDE

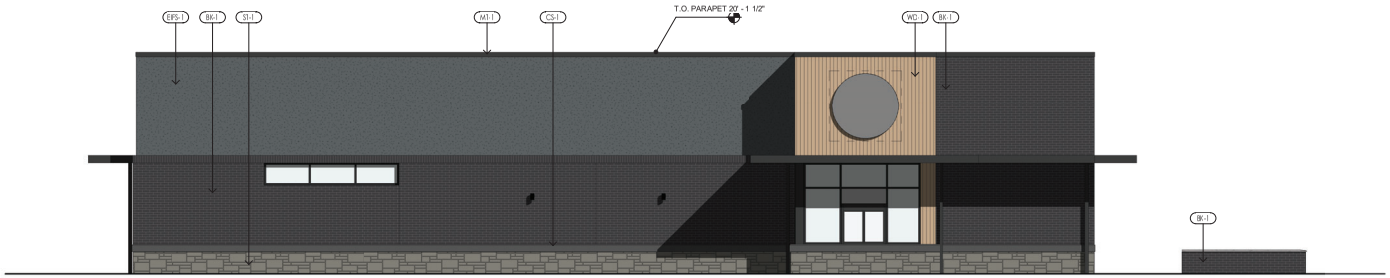

ELEVATION 3
SCALE: 3/16" = 1'-0"

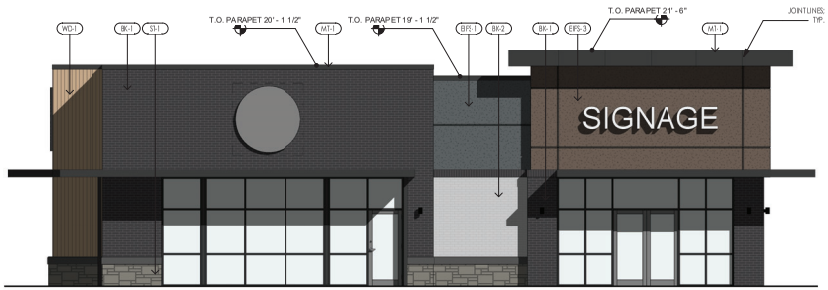

ELEVATION 4
SCALE: 3/16" = 1'-0"

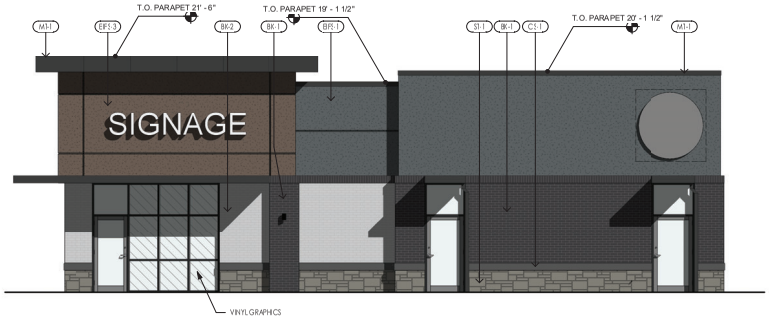

ELEVATION 2
SCALE: 3/16" = 1'-0"

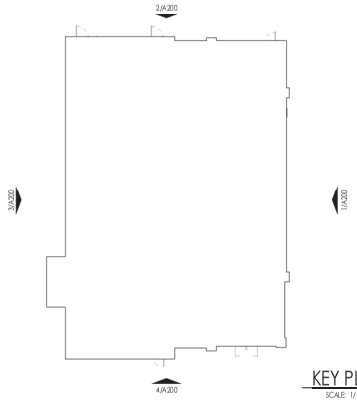

KEY PLAN 5
SCALE: 1/16" = 1'-0"

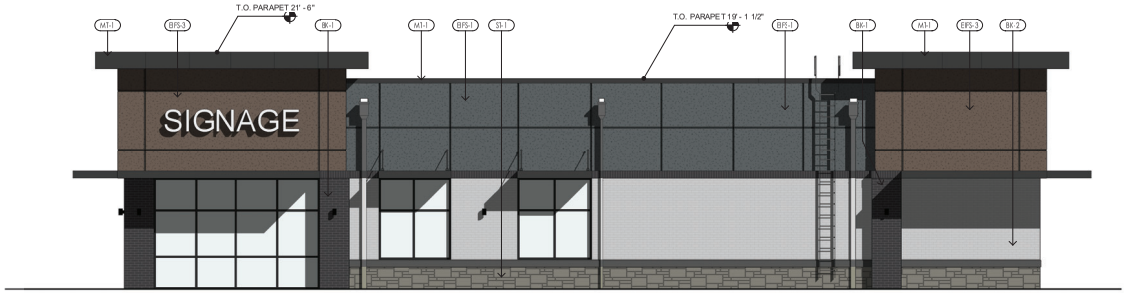

ELEVATION 1
SCALE: 3/16" = 1'-0"

klover architects
8813 PENROSE LANE, SUITE 400 • LENEXA, KS 66219
ph: 913.649.8181 • fx 913.649.1275 • www.klover.net

East Village - Typical Elevation

EXTERIOR ELEVATIONS
SCALE: As indicated

DRAKE DEVELOPMENT | 9/10/2023 11:49:19 AM

GRAND STATION - LOT 13 | DRAKE DEVELOPMENT | 22901.003

EXTERIOR FINISH SCHEDULE			
TAG	MATERIAL	MANUFACTURER	COLOR
BK-1	FULL BRICK	BELDEN BRICK	LANDMARK GRAY SMOOTH
EIFS-1	EIFS	DRYVIT	HIGH REFLECTIVE WHITE
EIFS-2	EIFS	DRYVIT	COLOR TO MATCH BK-1
EIFS-3	EIFS	DRYVIT	COLOR TO MATCH MT-1
MT-1	METAL	TBD	BLACK
SF-1	STOREFRONT	KAWNEER OR EQ	BLACK
ST-1	STONE	INDUSTRIAL LEDGE	OAKBROOK

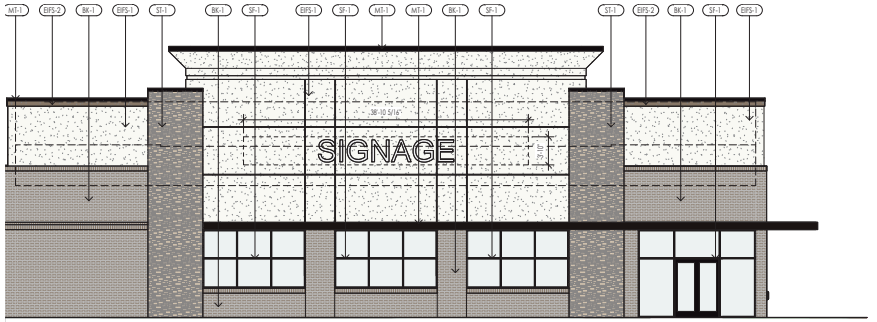

ELEVATION 3
SCALE: 1/8" = 1'-0"

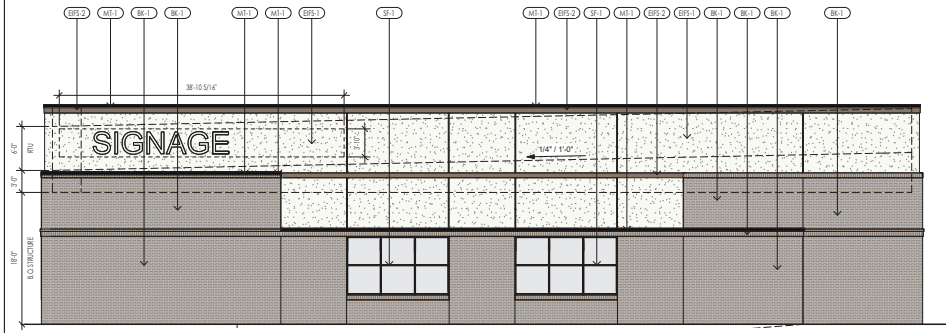

ELEVATION 4
SCALE: 1/8" = 1'-0"

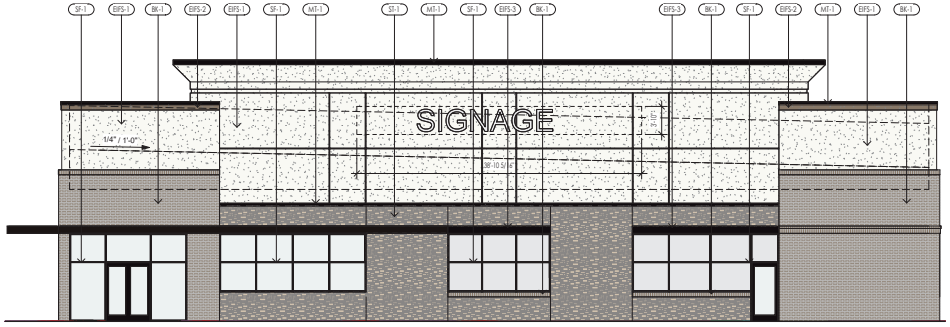

ELEVATION 2
SCALE: 1/8" = 1'-0"

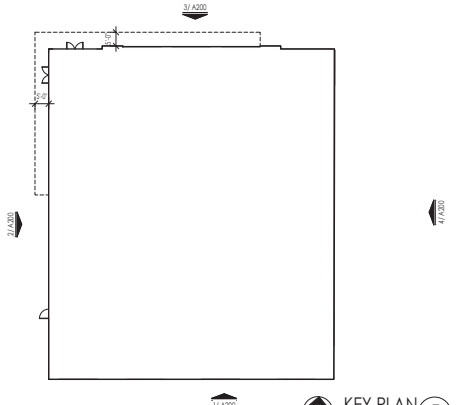

KEY PLAN 5
SCALE: 3/64" = 1'-0"

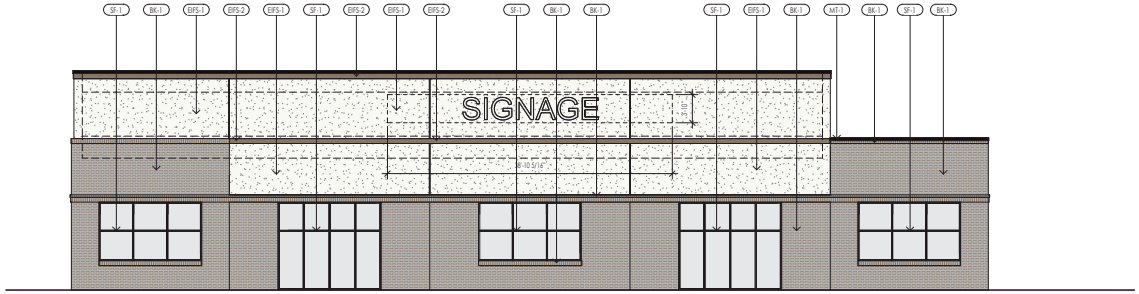

ELEVATION 1
SCALE: 1/8" = 1'-0"

klover architects
8813 PENROSE LANE, SUITE 400 • LENEXA, KS 66219
ph: 913.649.8181 • fx: 913.649.1275 • www.klover.net

THIS DRAWING has been prepared by the Architect, or prepared under its direct supervision as an instrument of service and is intended for use only on this project. All Drawings, Specifications, ideas and designs, including the overall layout, form, arrangement, and composition of spaces and elements portrayed, constitute the original, unpublished Work of the Architect. Any reproduction, use, or disclosure of the information contained herein without the written consent of the Architect is strictly prohibited.

© 2023 KLOVER ARCHITECTS, INC.

THE ARCHITECT DISCLAIMS responsibility for the existing building structure, site conditions, existing construction elements, or any documents, drawings or other instruments used for any part of this Project which do not bear the Architect's seal. The Architect's services are undertaken only in the interest of the Project Owner. No obligation is assumed by the Architect for the benefit of any other entity. RELATED DOCUMENTS: This Drawing is a single component of an integrated set of Construction Documents. General and Supplementary Conditions of the Contract, General Requirements, Specifications and other Drawings may affect the Work described. Failure to review and integrate the design intent of the whole of the Construction Documents does not relieve the Contractor from providing a complete Project. COMPLY WITH all laws, codes, ordinances and regulations with authorities having jurisdiction and with requirements of the Landlord, if applicable. Do not start Work until all permits and required approvals are obtained. VERIFY ACTUAL CONDITIONS and dimensions prior to construction. Commencement of work constitutes verification and acceptance of all existing conditions. Application of a material or equipment item to Work installed by others constitutes acceptance of that Work, and assumption of responsibility for satisfactory installation. DIMENSIONS: SHOWN are to finish face of a material unless otherwise indicated. CALCULATE & MEASURE dimensions - DO NOT SCALE drawings unless otherwise directed.

project title

DRAKE DEVELOPMENT
Village East
Phase 3
Typical Retail Elevations

project number
24106.020

drawing issuance
PRELIMINARY ELEVATIONS 04/01/25

drawing revisions

No.	Description:	Date:

professional seal

NOT FOR CONSTRUCTION

DATE SIGNED: 4/2/2025 7:55:50 AM

drawing title
ELEVATIONS

drawing number
A200