FURNITURE SCHEDULE

NOTE:FURNITURE PROVIDED AND INSTALLED BY OWNER.

REF.	DESCRIPTION	MANUFACTURER	FINISH	QUANTITY
F1	6-TOP BOOTH	REUSE OWNER EXISTING	REUPH:2.5OTF, BACK, AND SEAT BACK: FAB-1 SEAT: FAB-3 SAND AND STAIN TABLE ST-1	5
F2	4-TOP BOOTH	REUSE OWNER EXISTING	REUPH:2.5OTF, BACK, AND SEAT BACK: FAB-1 SEAT: FAB-3 SAND AND STAIN TABLE ST-1	4
F3	EXISTING 94" BANQUETTE	REUSE OWNER EXISTING	REUPH:2.5OTF, BACK, AND SEAT BACK: FAB-2 SEAT: FAB-3	2
F4	EXISTING 66" BANQUETTE	REUSE OWNER EXISTING	REUPH:2.5OTF, BACK, AND SEAT BACK: FAB-2 SEAT: FAB-3	1
F5	2-TOP 30X30 TABLE	REUSE (5) OF OWNER EXISTING, REMAINING NEW TO MATCH	SAND AND STAIN EXISTING TABLES, AND ALL NEW TABLE TO BE ST-1	8 TABLES 16 CHAIRS
F6	2-TOP BANQUETTE TABLE	NEW TO MATCH EXISTING	FINISH TO BE ST-1	3 TABLES 3 CHAIRS
F7	4-TOP BANQUETTE TABLE	NEW TO MATCH EXISTING	FINISH TO BE ST-1	2 TABLES 4 CHAIRS
F8	4-TOP 48X30 TABLE	REUSE (4) OF OWNER EXISTING, REMAINING NEW TO MATCH	SAND AND STAIN EXISTING TABLES, AND ALL NEW TABLE TO BE ST-1	24 TABLES 96 CHAIRS
F9	10-TOP 96X30 TABLE	REUSE OWNER EXISTING	SAND AND STAIN TABLE ST-1	2 TABLES 20 CHAIRS
F10	8-TOP 5' DIAMETER TABLE	NEW TO MATCH EXISTING	FINISH TO BE ST-1	2 TABLES 16 CHAIRS
F11	4-TOP HIGH 36X36 TABLE	NEW TO MATCH EXISTING	FINISH TO BE ST-1 REUSE ALL EXISTING OWNER BARSTOOLS, MATCH EXISTING FOR NEW	5 TABLES 20 BARSTOOLS
F12	BAR STOOL	REUSE OWNER EXISTING	FINISH TO REMAIN ON BARSTOOLS	8 BARSTOOLS
F13	4-TOP 30X30 OUTDOOR TABLE	COORD SELECTION WITH OWNER.	FINISH TO BE EXTERIOR GRADE HARDWOOD, SOLID SURFACE OR METAL FOR TABLES CHAIRS TO BE EXTERIOR GRADE FABRIC, WOOD OR METAL	7 TABLES 28 CHAIRS
F14	BENCH	REUSE OWNER EXISTING		2

	REQ.	PRVD.
ACCESSIBLE SEATING COUNT:		
INDOOR @ 5% SURFACES X .05	3	3
OUTDOOR @ 95SURFACES X .05	1	1
PER IBC TABLE 1108.2.2.1		

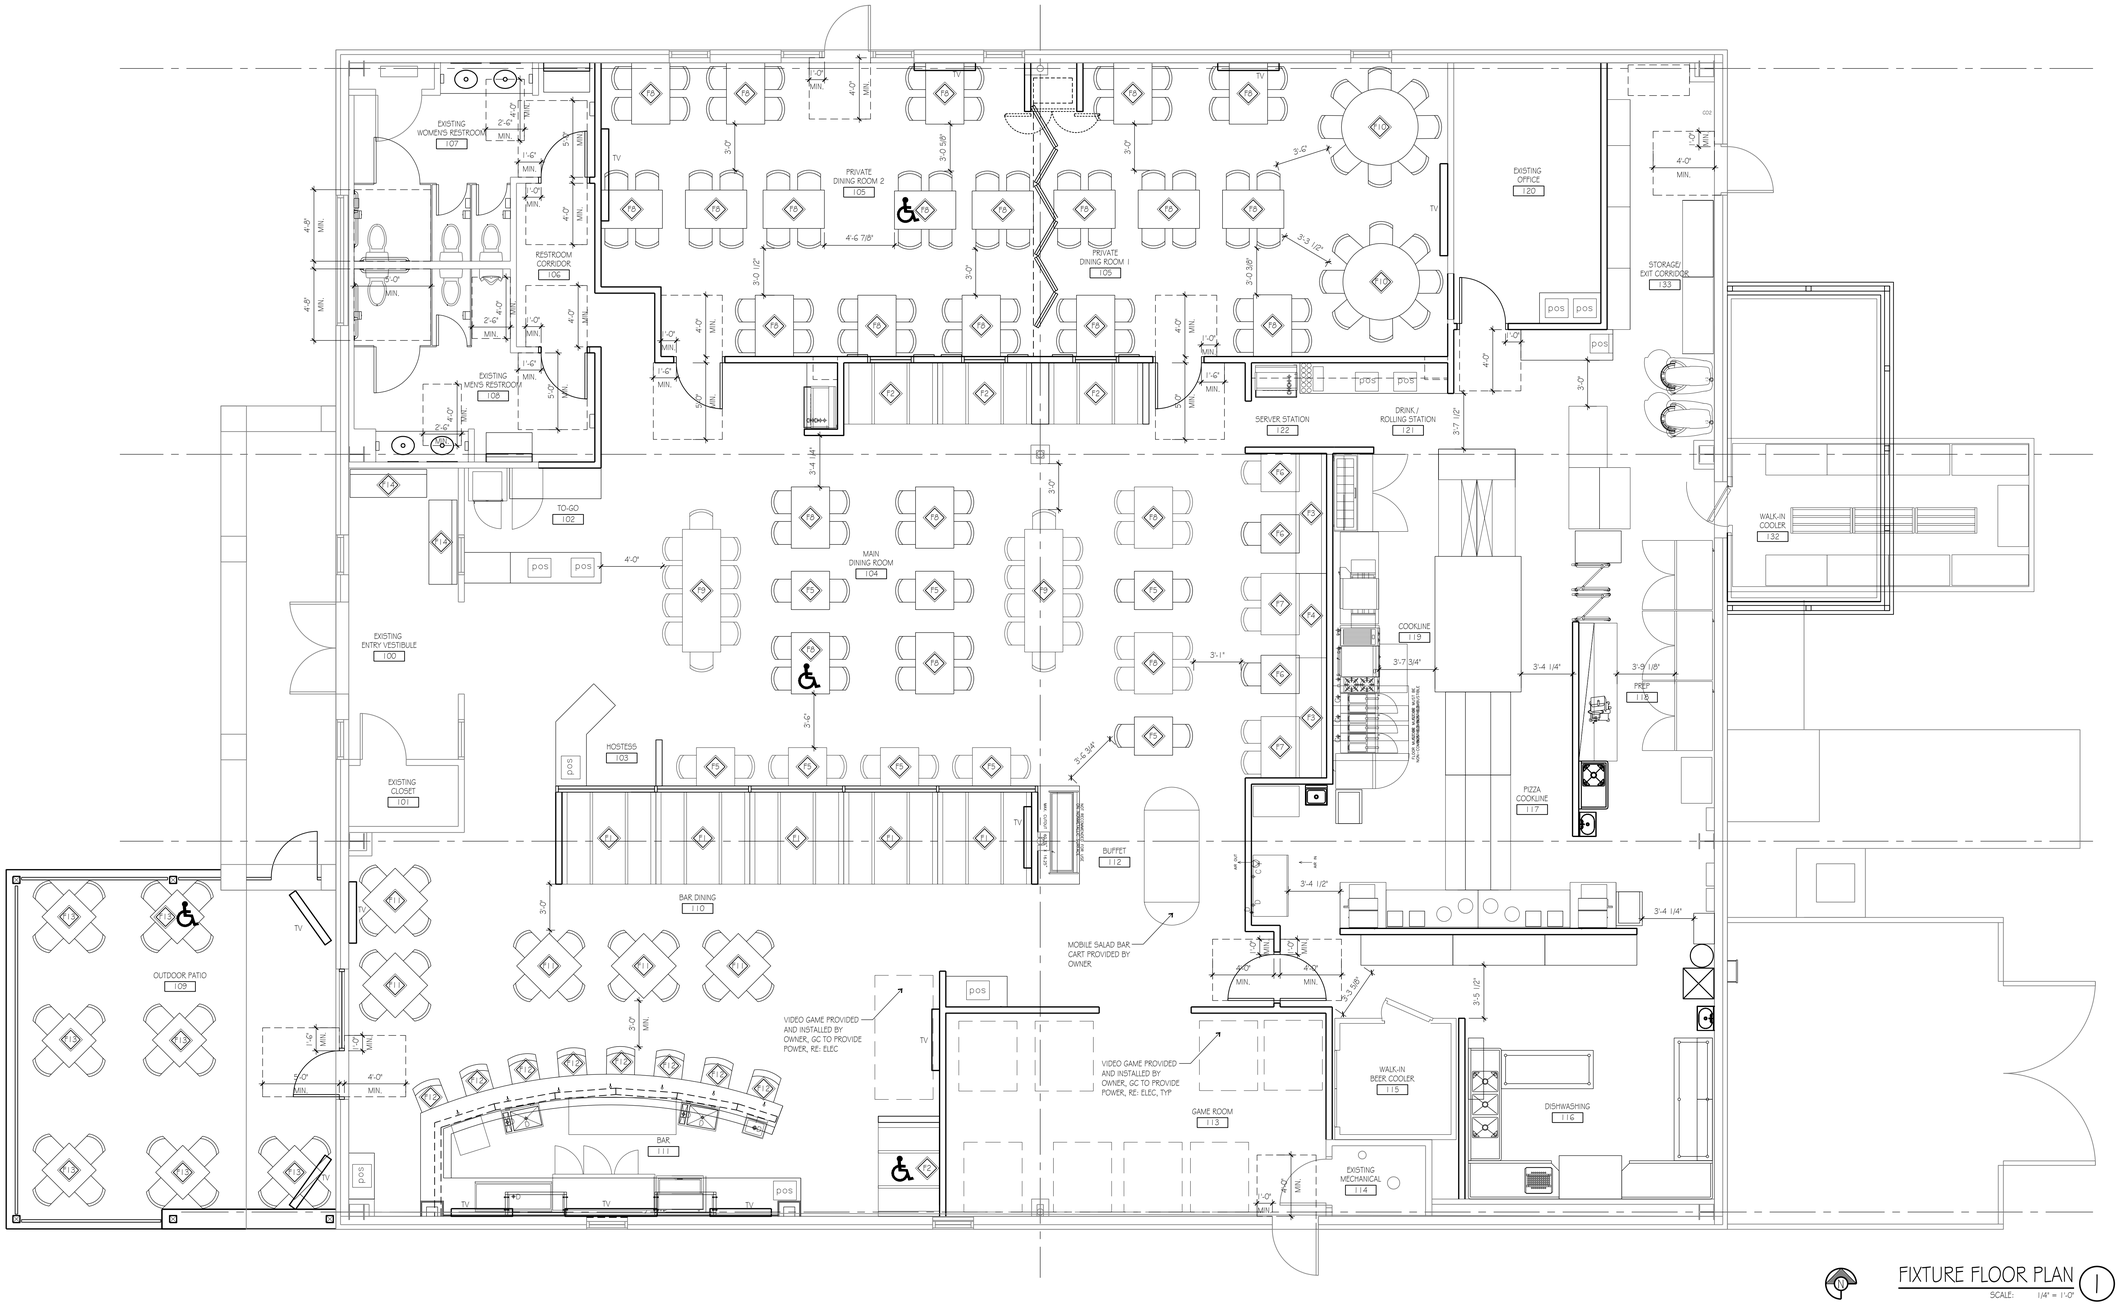

FIXTURE FLOOR PLAN 1

SCALE: 1/4" = 1'-0"

kloverarchitects incorporated

10955 LOWELL AVENUE, SUITE 700 • OVERLAND PARK, KS 66210

ph: 913.649.8181 • fx: 913.649.1275 • www.klover.net

THIS DRAWING has been prepared by the Architect, or prepared under his direct supervision as an instrument of service and is intended for use only on this project. All Drawings, Specifications, ideas and designs, including the overall layout, form, arrangement, and composition of spaces and elements, constitute the original, unpublished Work of the Architect. Any reproduction, use, or disclosure of the information contained herein without the written consent of the Architect is strictly prohibited.

© 2016 KLOVER ARCHITECTS, INC.

THE ARCHITECT DISCLAIMS responsibility for the existing building structure, site conditions, existing construction elements, or any documents, drawings or other instruments used for any part of this Project which do not bear the Architect's seal. The Architect's services are undertaken only in the interest of the Project Owner. No adoption is assumed by the Architect for the benefit of any other entity.

RELATED DOCUMENTS: This Drawing is a single component of an integrated set of Construction Documents. General and Supplementary Conditions of the Contract, General Requirements, Specifications and other Drawings may affect the Work described. Failure to review and integrate the design intent of the whole of the Construction Documents does not relieve the Contractor from providing a complete Project.

COMPLY WITH all laws, codes, ordinances and regulations with authorities having jurisdiction and with requirements of the Landlord, if applicable. Do not start Work until all permits and required approvals are obtained.

VERIFY ACTUAL CONDITIONS and dimensions prior to construction. Commencement of work constitutes verification and acceptance of all existing conditions. Application of a material or equipment item to Work installed by others constitutes acceptance of that Work, and assumption of responsibility for satisfactory installation.

DIMENSIONS SHOWN are to finish face of a material unless otherwise indicated.

CALCULATE & MEASURE dimensions - DO NOT SCALE drawing unless otherwise directed.

project title

MINSKY'S PIZZA

LEE'S SUMMIT

1251 N.E. RICE ROAD

LEE'S SUMMIT, MO

project number

16037.001

drawing issuance

PERMIT / BID SET 03.17.16

drawing revisions

No.	Description:	Date:

professional seal

drawing title

FIXTURE FLOOR PLAN

drawing number

F100