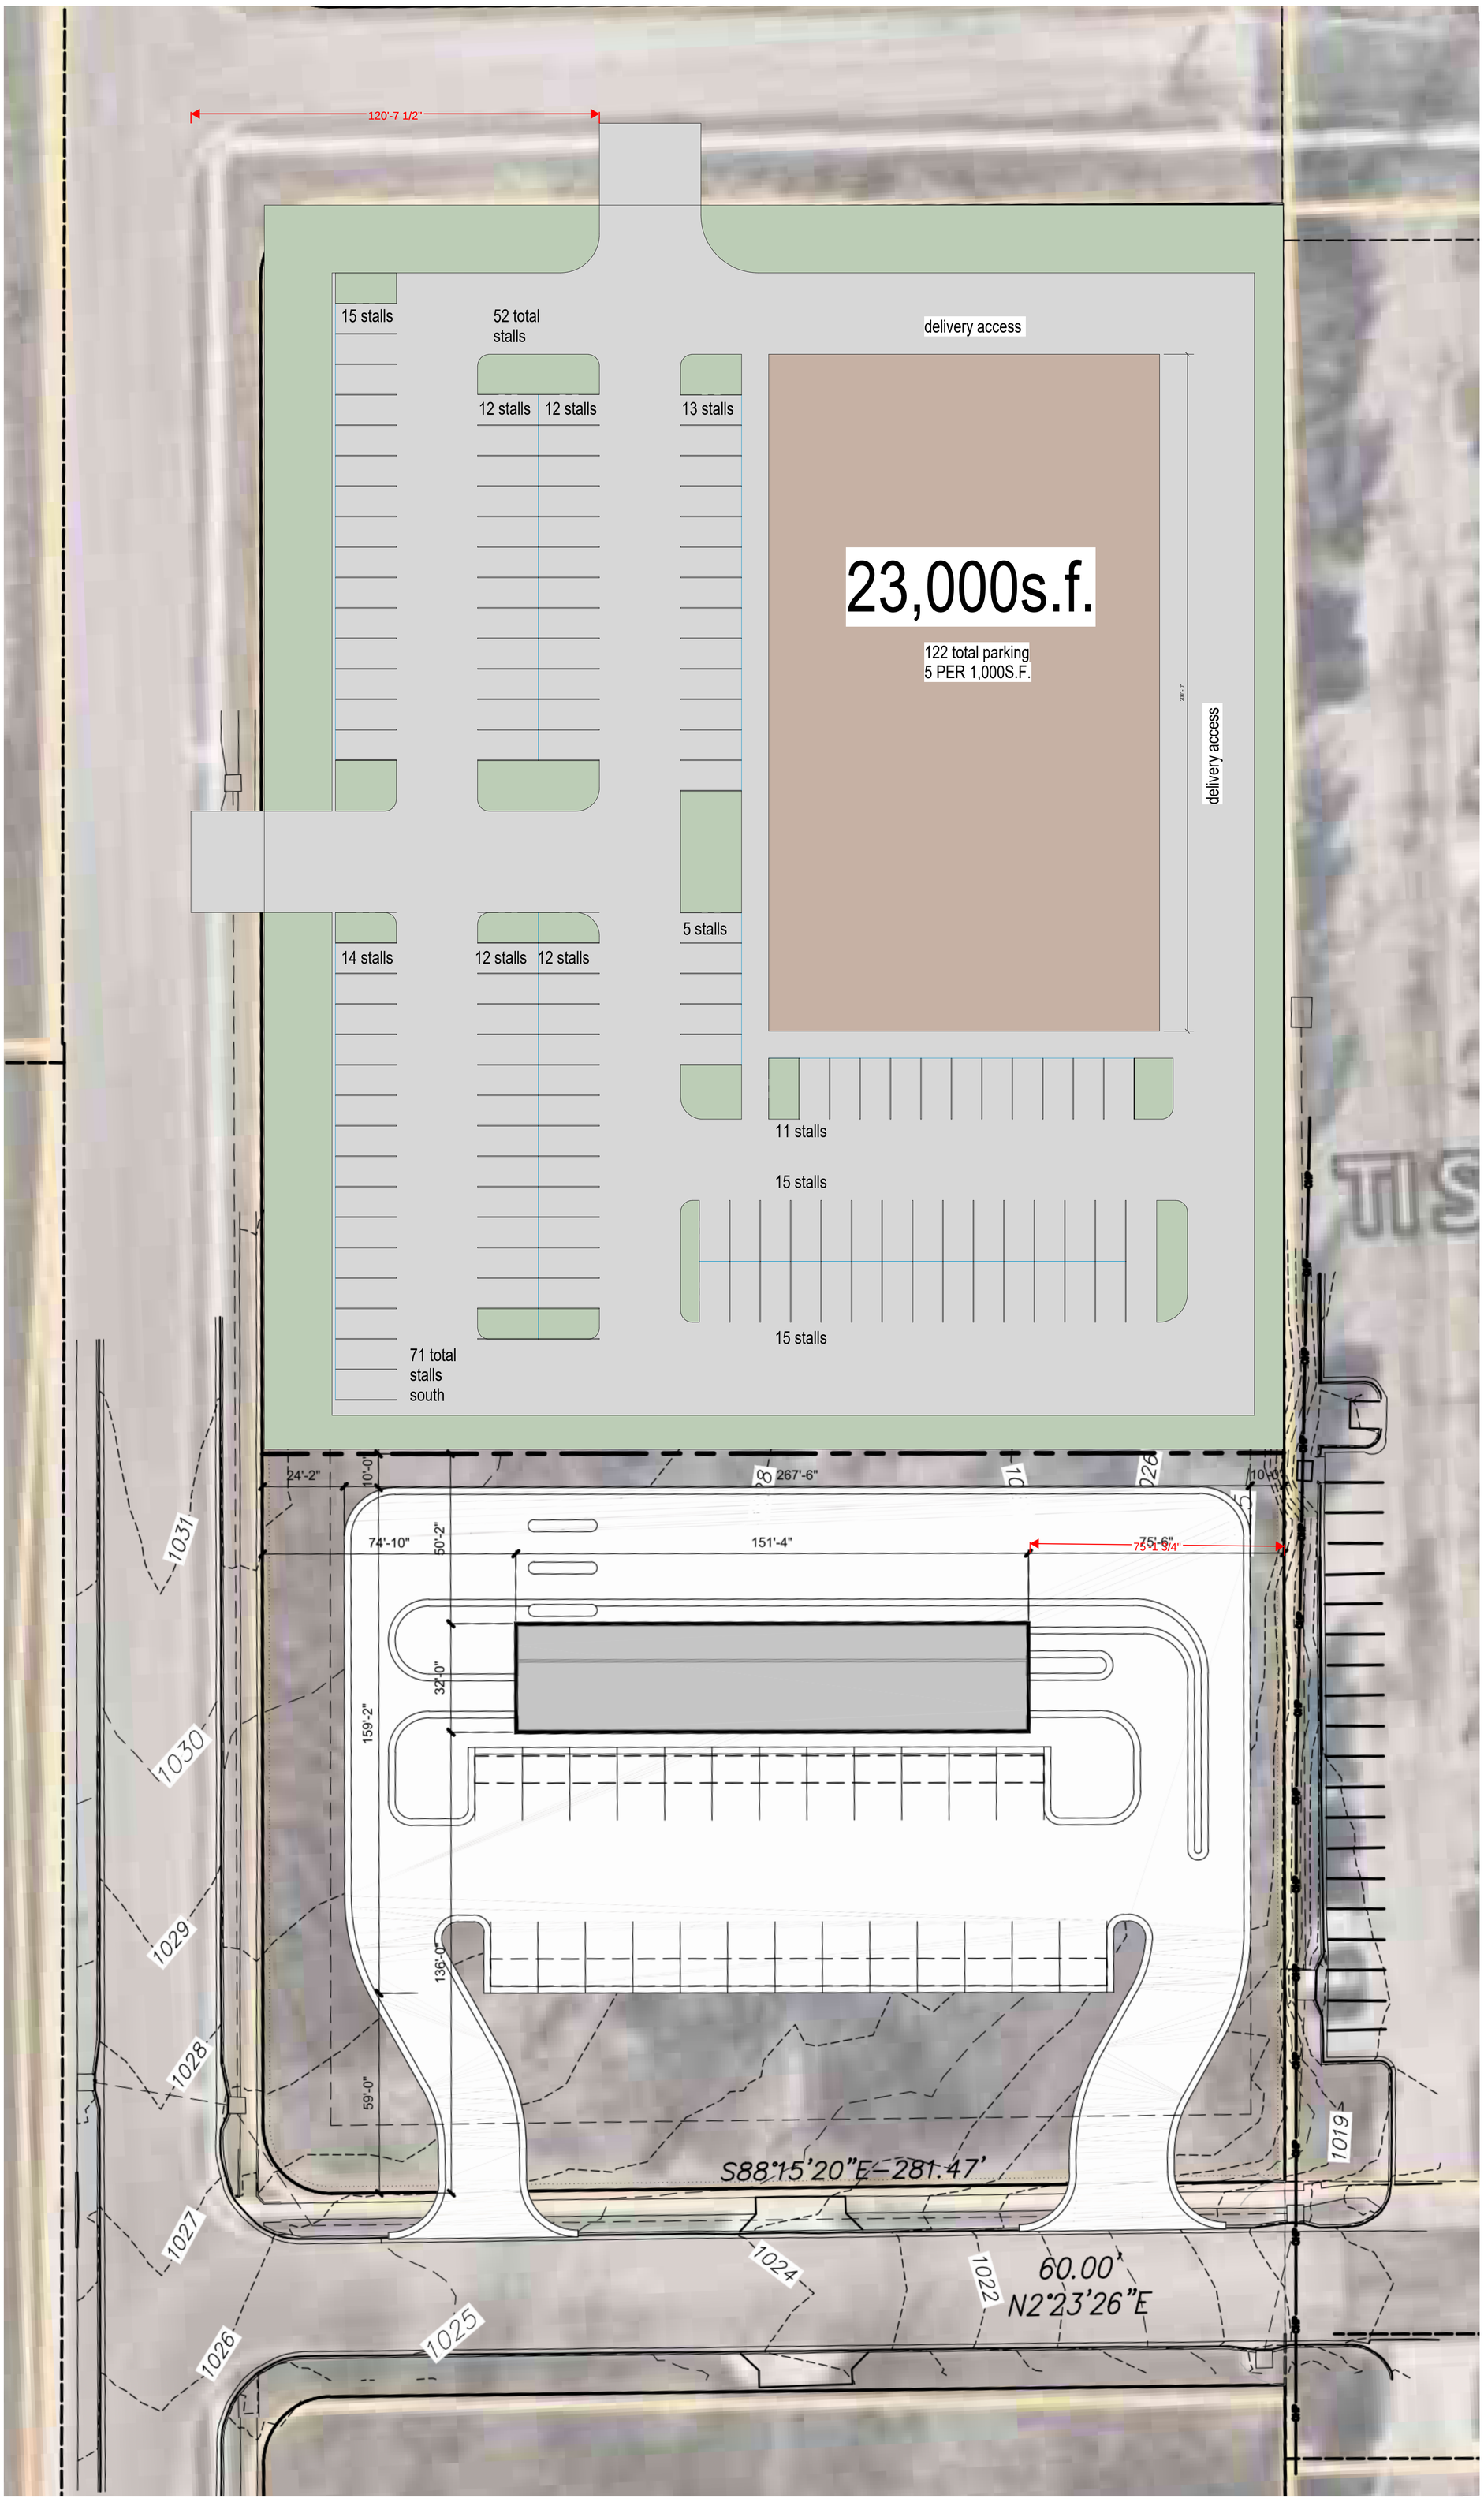

1 SITE PLAN
1" = 20'-0"

HOLLYWOOD DRIVE - RETAIL CONCEPT
SITE PLAN

collins|webb ARCHITECTURE