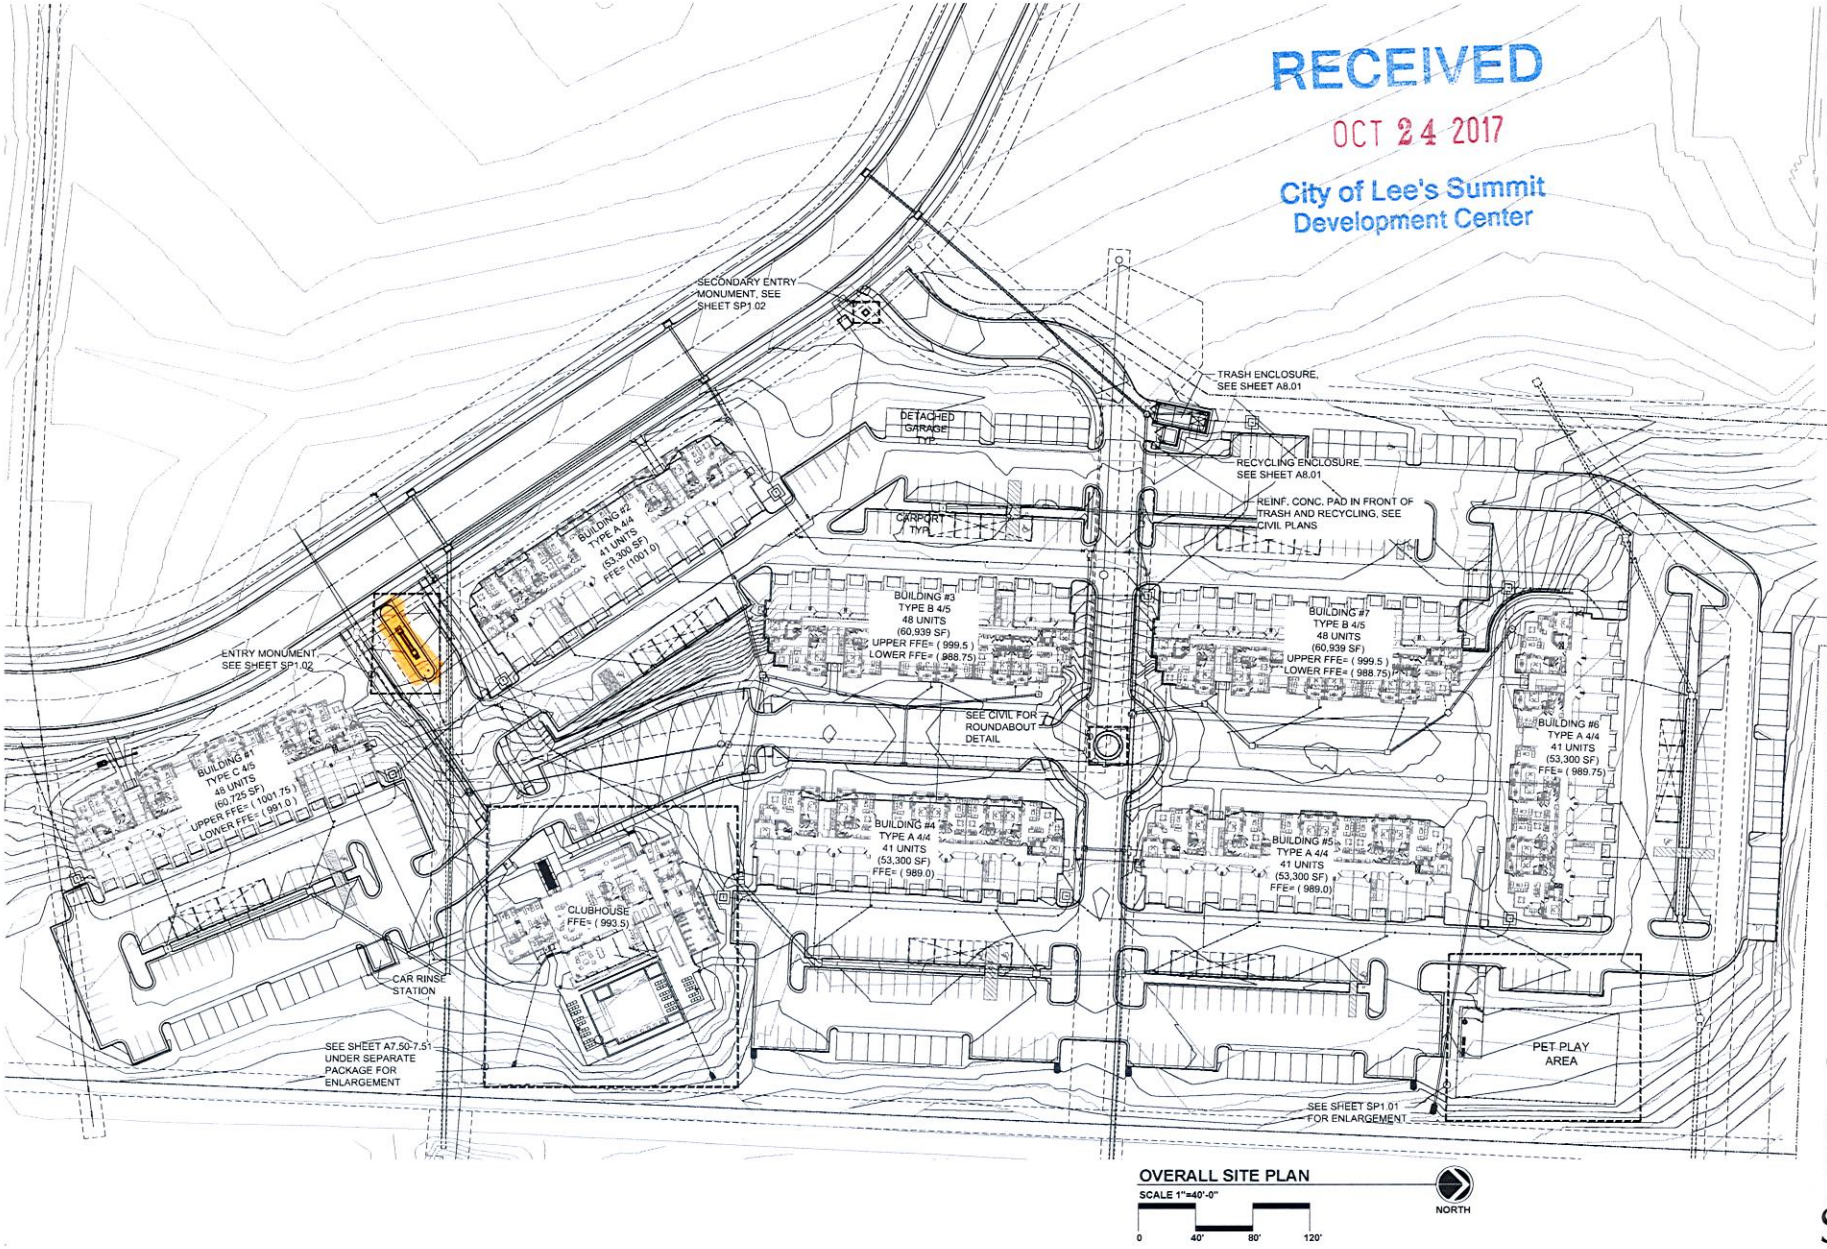

RECEIVED
OCT 24 2017
City of Lee's Summit
Development Center

OVERALL SITE PLAN
SCALE 1"=40'-0"
NORTH
0 40' 80' 120'

NSPJ
ARCHITECTS.
3515 W. 75TH ST., SUITE 201
PRAIRIE VILLAGE, KS 66208
P. 913.831.1415
F. 913.831.1563
NSPJARCH.COM
ARCHITECTURE
LANDSCAPE ARCHITECTURE
INTERIORS
ENERGY SERVICES

STATE OF MISSOURI — JEFFREY ALAN MILLER — NUMBER A-3102 — REGISTERED ARCHITECT
11.18.16

NSPJ
DO NOT COPY SOME OR ALL OF THESE DRAWINGS OR SPECIFICATIONS WITHOUT THE WRITTEN PERMISSION OF NSPJ ARCHITECTS. THESE DRAWINGS AND SPECIFICATIONS ARE THE PROPERTY AND COPYRIGHTED WORK OF NSPJ ARCHITECTS AND ARE NOT TO BE USED ON ANY OTHER PROJECT.

A NEW APARTMENT COMMUNITY AT:
SUMMIT SQUARE
701 NW WARD RD.
LEE'S SUMMIT, MISSOURI

DRAWING RELEASE LOG
- 03.04.2016 - PDP SUBMITTAL
- 06.09.2016 - FDP SUBMITTAL
- 07.01.2016 - 60%/95% PROGRESS SET
- 07.15.2016 - PERMIT SUBMITTAL
- 08.05.2016 - BID SET
- 09.15.2016 - PERMIT RESUBMITTAL
- 11.18.2016 - ADDENDUM 1

REVISIONS

DATE
06/09/2016
JOB NO
575215
DRAWN BY

SHEET NO
SP1.00