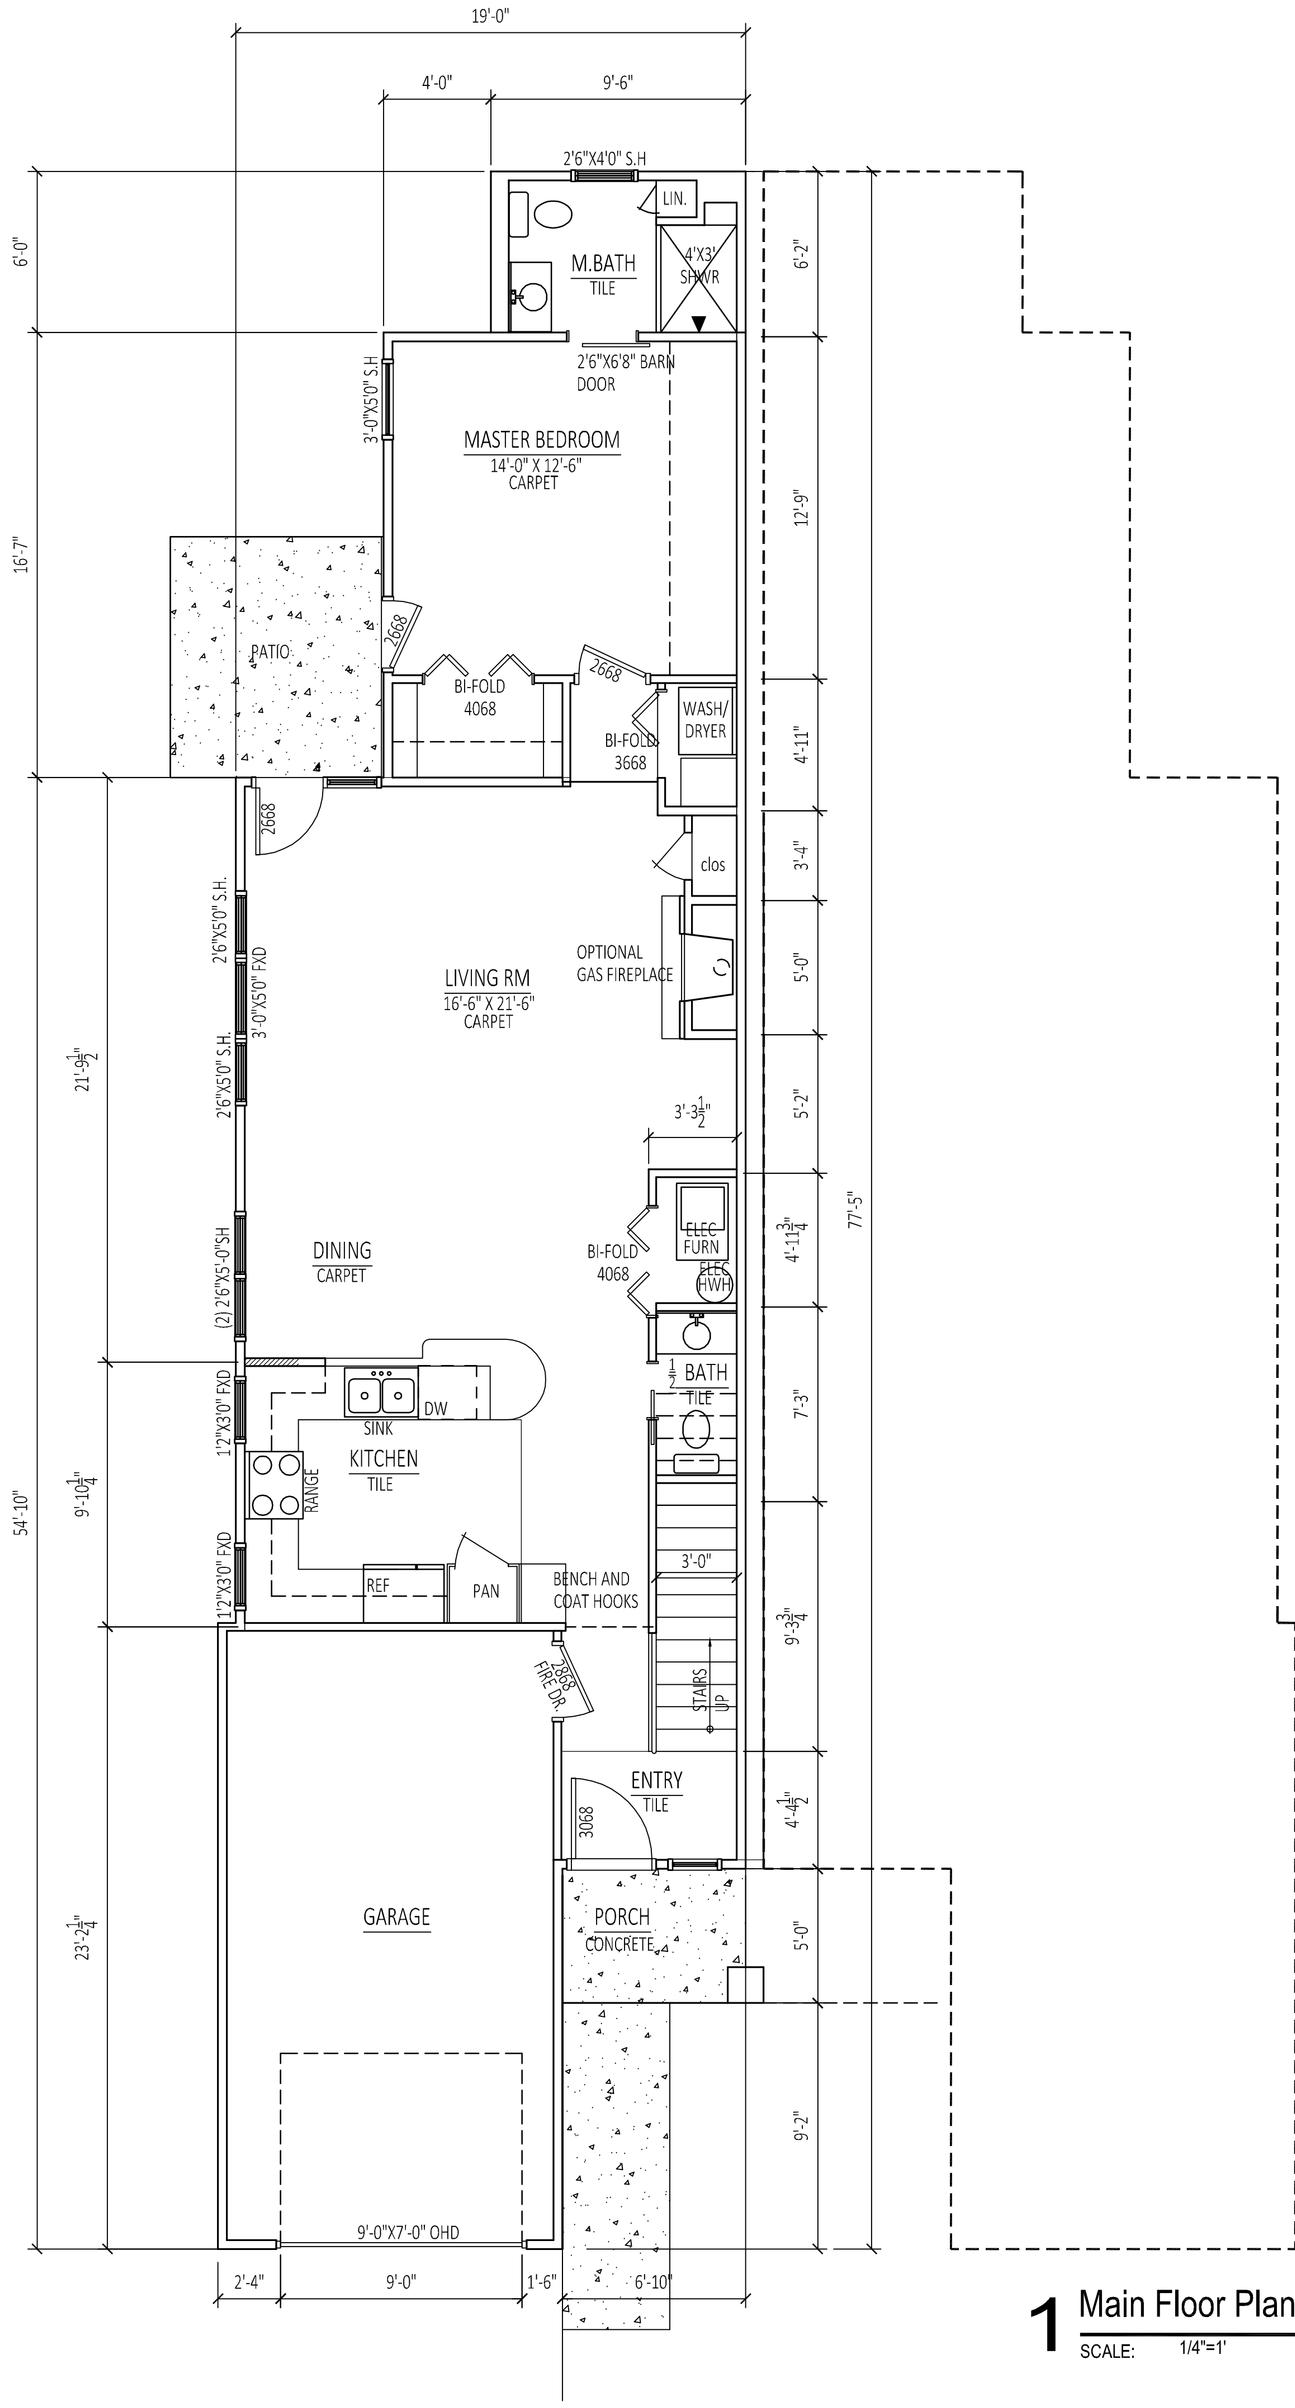

1 Main Floor Plan - 955 sq.ft.

SCALE: 1/4"=1'

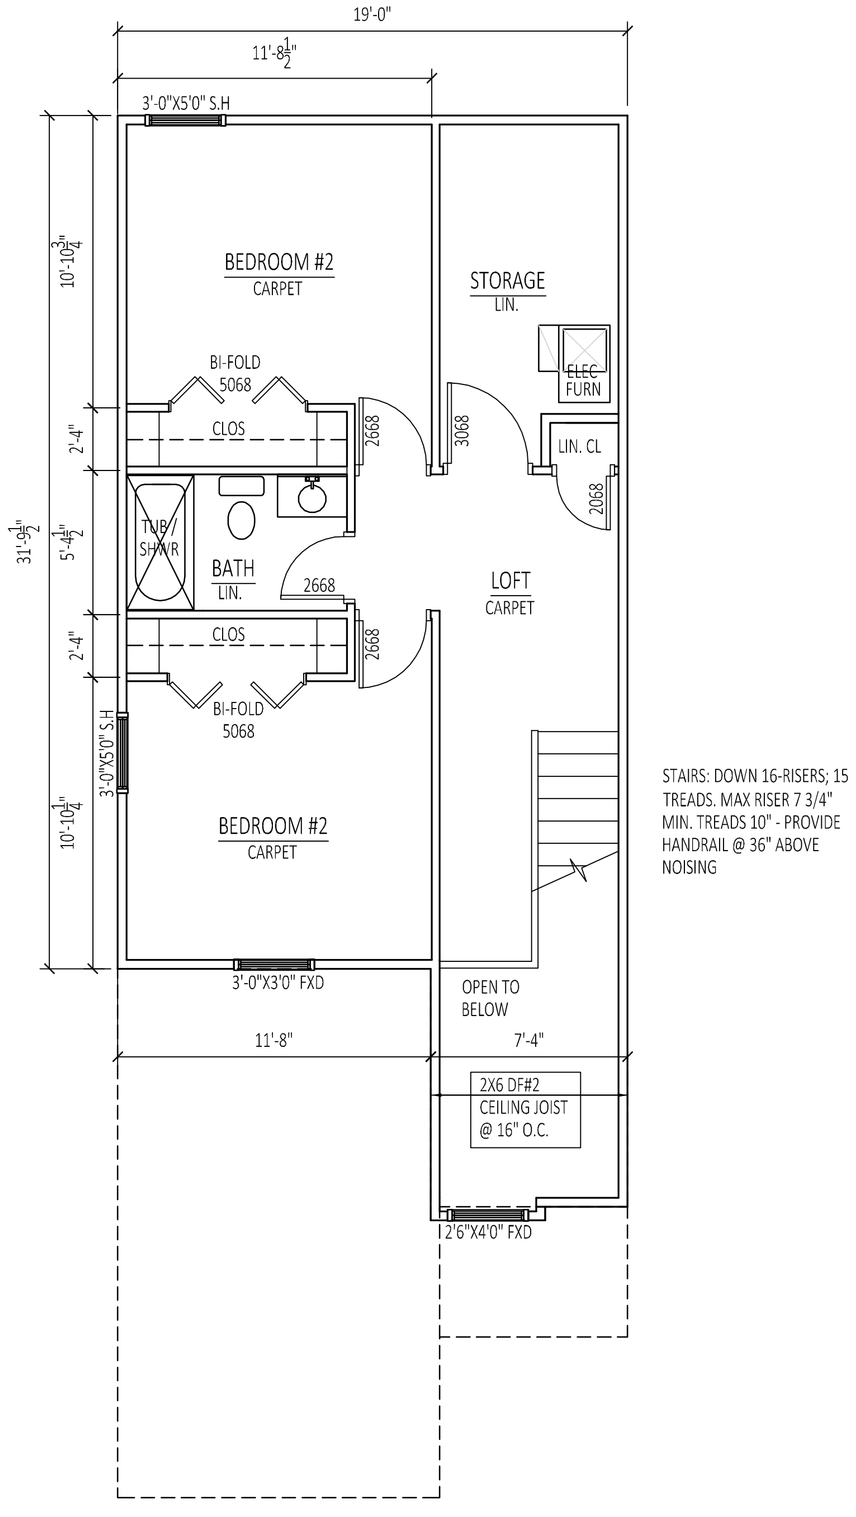

STAIRS: DOWN 16-RISERS; 15 TREADS. MAX RISER 7 3/4" MIN. TREADS 10" - PROVIDE HANDRAIL @ 36" ABOVE NOISING

2 Second Floor - 554 sq.ft.

SCALE: 1/4"=1'

Craig Luebbert
Architecture
24 NW Chipman 'B'. 816.875.4863

Development Plans

Summit Ave Duplex's

Summit Ave.
Lee's Summit, MO.

DATE ISSUED:
8.9.19

REVISIONS:

ARCHITECTURAL PROJECT NUMBER

SHEET NUMBER
A1.0