EXHIBIT B

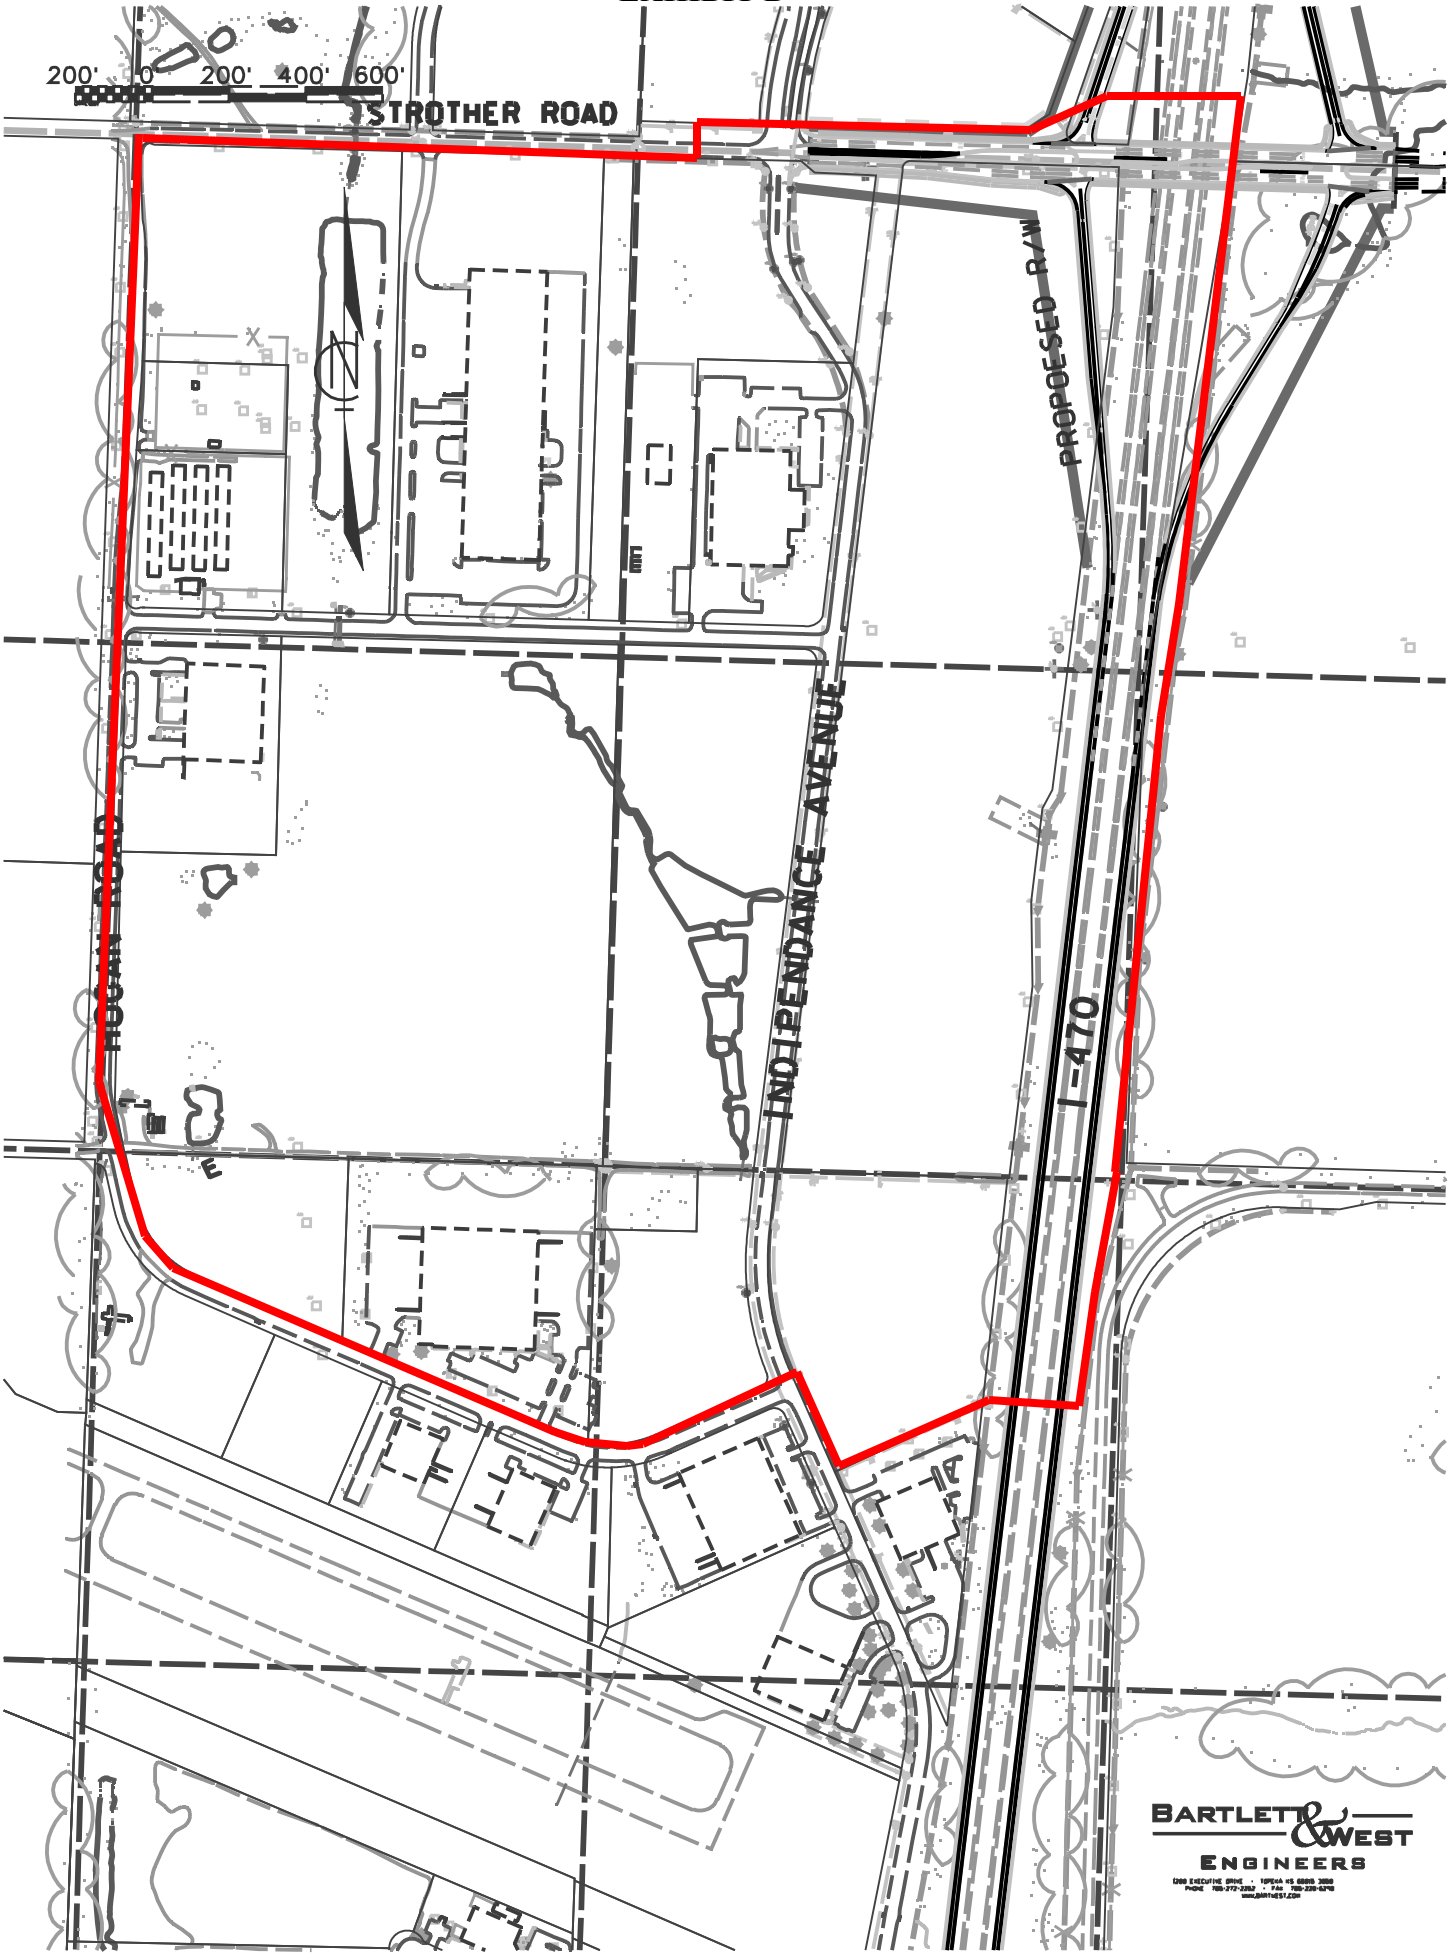
200' 0 200' 400' 600'
STROTHER ROAD
PROPOSED R/W
INDEPENDENCE AVENUE
I-470
BARTLETT & WEST
ENGINEERS