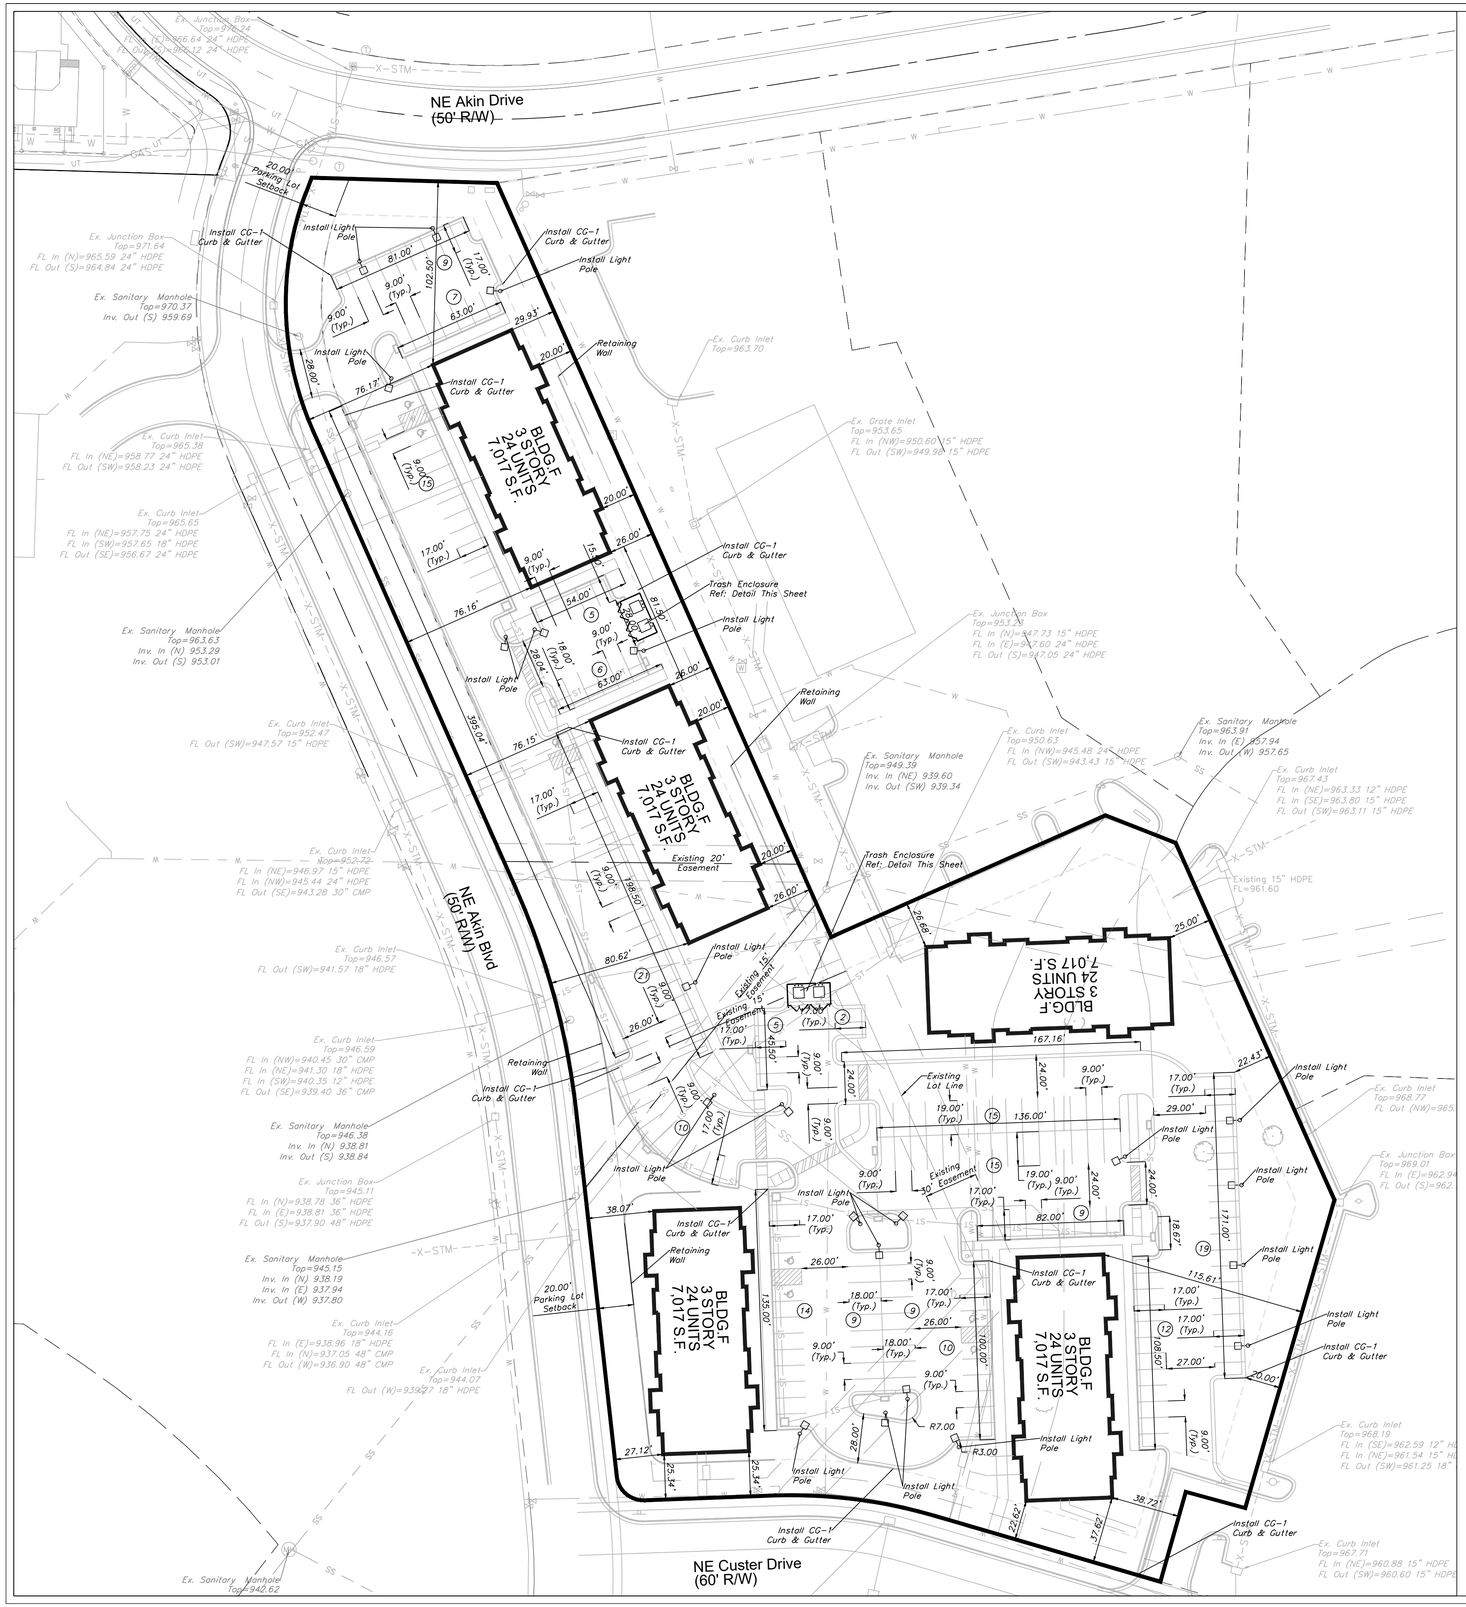

Development Site Plan

SCALE: 1" = 40'

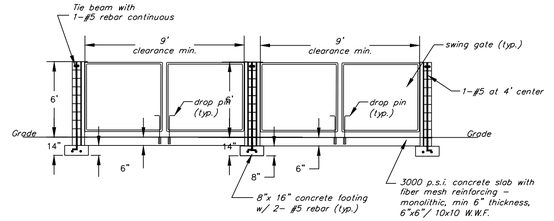

ELEVATION
N.T.S.

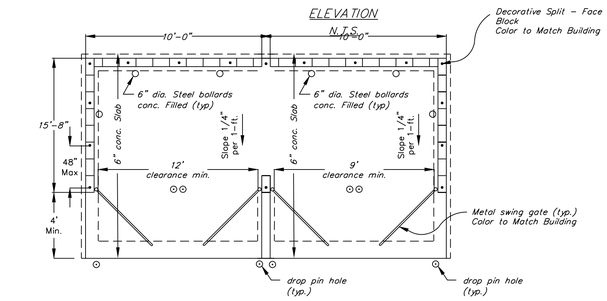

PLAN
N.T.S.

DUMPSTER ENCLOSURE
N.T.S.

EXTERIOR ELEVATION
⑤ TRASH ENCLOSURE - FRONT ELEVATION

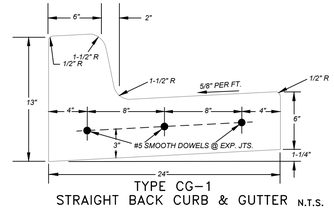

TYPE CG-1
STRAIGHT BACK CURB & GUTTER (WET) N.T.S.

ENGINEERING SOLUTIONS
ENGINEERING & SURVEYING
50 SE 30TH STREET
LEE'S SUMMIT, MO 64082
P:(816) 623-9888 F:(816)623-9849

Professional Registration
Missouri
Engineering 2005002186-D
Surveying 2005008319-D
Kansas
Engineering E-1895
Surveying LS-218
Oklahoma
Engineering 6254
Nebraska
Engineering CA2821

CHAPEL RIDGE BUSINESS PARK LOTS 19 & 1-F
Part of the North 1/2 of
Section 17, Township 48 North, Range 31 West
LEE'S SUMMIT, JACKSON COUNTY, MISSOURI

Project: CHAPEL RIDGE LOT 19
Issue Date: April 12, 2022

DEVELOPMENT SITE SKETCH PLAN
Preliminary Development Plans for:
CHAPEL RIDGE BUSINESS PARK LOTS 19 & 1-F
LEE'S SUMMIT, JACKSON COUNTY, MISSOURI

STATE OF MISSOURI
MATTHEW J. SCHLICHT
NUMBER PE-2006019708
PROFESSIONAL ENGINEER

Matthew J. Schlicht
MO PE 2006019708
KS PE 19071
OK PE 25226

REVISIONS

C.101