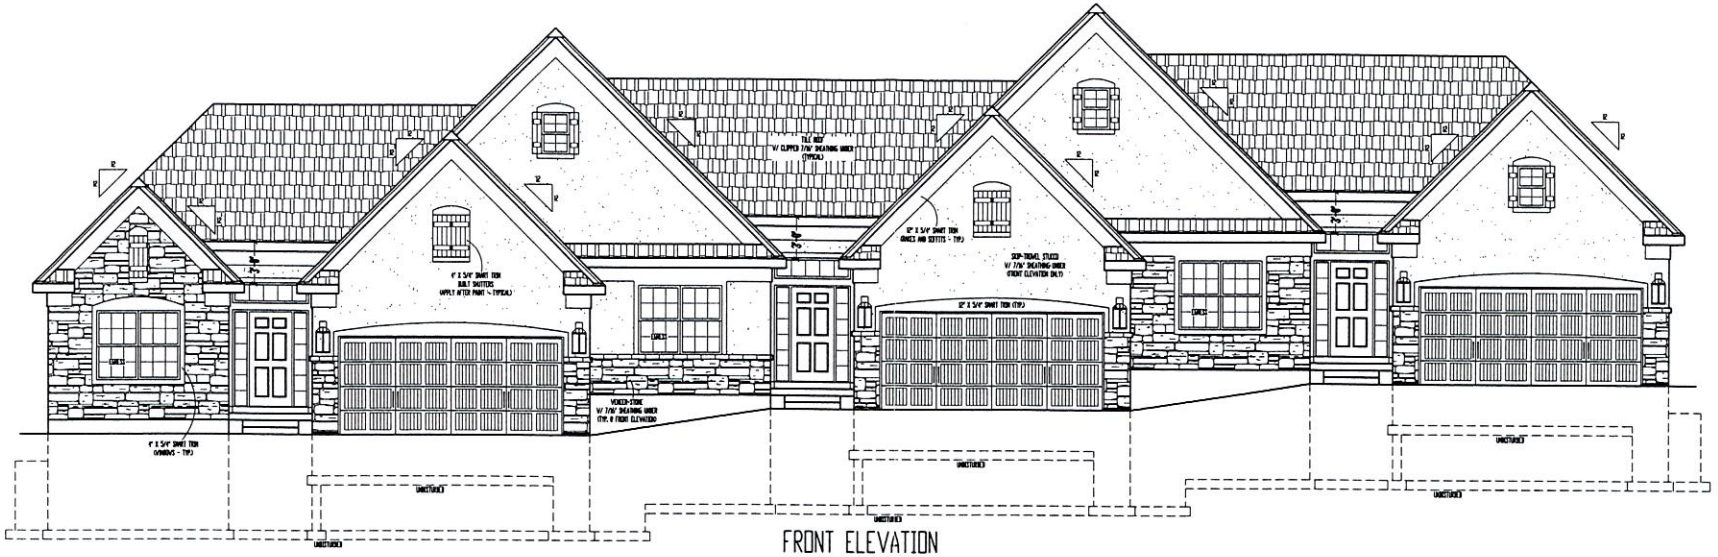

FRONT ELEVATION
SCALE: 1/4" = 1'-0"

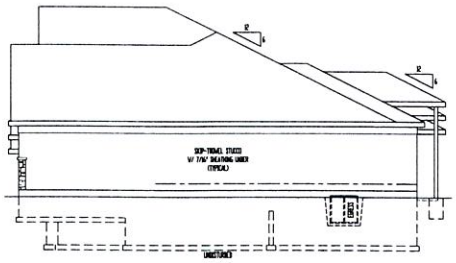

RIGHT ELEVATION
SCALE: 1/8" = 1'-0"

ELEVATIONS
SKIP-TROWEL STUCCO ON ALL ELEVATIONS
TILE ROOF SHINGLES
LOCATE ROOF AND SOFFIT VENTS PER CODE
ADJUST FOUNDATION TO GRADE

OPTIONAL ROOF
ROOF CONSTRUCTION TO COMPLY WITH MUNICIPALITY'S RESIDENTIAL ROOF STANDARDS
2" X 10" OR 12" OC FLOOR JOISTS ON 4" SPAN 14'-0"
2" X 6" CEDAR DECKING
6" X 6" CEDAR POSTS
2" X 6" CEDAR SPINDLES
2" X 6" CEDAR TOP RAIL
EXTERIOR OPTIONAL STAIRS ON SITE

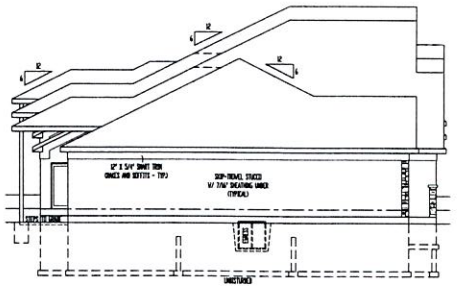

LEFT ELEVATION
SCALE: 1/8" = 1'-0"

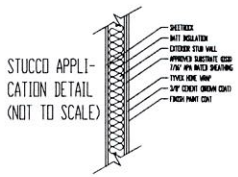

STUCCO APPLI-CATION DETAIL (NOT TO SCALE)

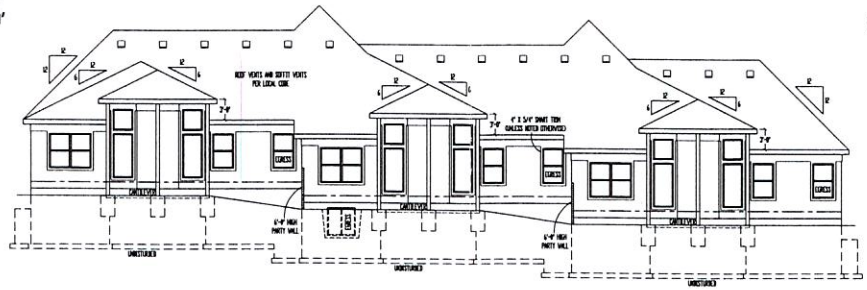

REAR ELEVATION
SCALE: 1/8" = 1'-0"

RECEIVED
OCT 11 2019
Development Services

These plans and specifications are protected under federal copyright laws.
The designs, ideas, arrangements and plans indicated or represented by these plans should not be reproduced or published in whole or in part by any means whatsoever, nor should they be interchanged, loaned or disclosed to any other person or entity without the written permission of Viewpoint Residential Design, LLC. Any unauthorized use of these plans will be at the risk of the user and will be subject to legal action for damages and injunction. Viewpoint Residential Design, LLC. is not responsible for any changes made to these plans by others without the written consent of Viewpoint Residential Design, LLC. Submission or distribution of these plans to meet official regulatory requirements or for other purposes in connection with the project is not to be construed as publication in derogation of the rights of Viewpoint Residential Design, LLC. Any changes made to these plans without the written consent of Viewpoint Residential Design, LLC. will relieve the designer of record of all responsibility for the design intent as reflected in these plans. Do not scale these plans for use on your specific site. Consult your architect to determine the suitability of these plans for your specific site or application.

"For God so loved the world, that he gave his only begotten Son, that whosoever believeth in him should not perish, but have everlasting life" (John 3:16).

VIEWPOINT
RESIDENTIAL DESIGN LLC
M/T: (816) 547-4437
E: Penny@ViewpointDesign.net

Description:
Lot 7, Townhomes of Chapel Ridge
Property Address:
509 Ashurst Pl.
Lee's Summit, MO 64081

Project Title:
TCR007
General Contractor:
Kevin Higdon
Construction, LLC

STATE OF MISSOURI
DEBORAH HEIDER
NUMBER A-2006012753
PROFESSIONAL ENGINEER
1-7-2019

Date: 1-7-AD 2019
Rev. 1:
Rev. 2:
Rev. 3:

Sheet Title:
ELEVATIONS

Sheet No.:
A-1