davidson
architecture + engineering

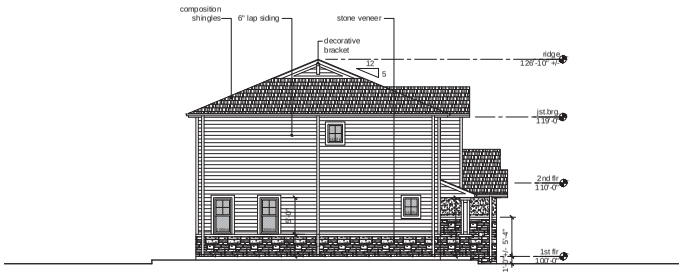

3 | 5 plex elevation - side
scale: 1/8"=1'-0"

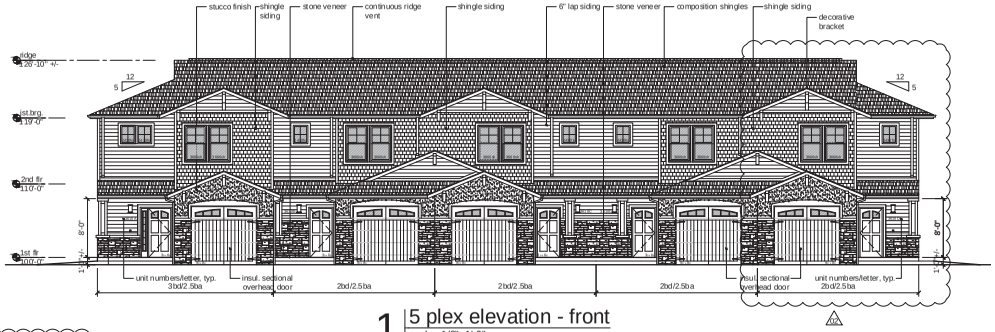

1 | 5 plex elevation - front
scale: 1/8"=1'-0"

materials and finishes:

stone veneer: Complete Home Concepts, Model Stone, color - Southern, style - Ledge

lap siding: Cedar Creek Summit prefinished siding, color - Summit Sand

accent shingle siding: Cedar Creek Summit prefinished siding, color - Summit Olive

trim, soffit and fascia: Cedar Creek Summit prefinished siding, color: Summit Almond

stucco: match paint color - SW7508 Tavern Taupe

prefinished gutters and downspouts: Almond

roofing: Certainteed Landmark, color - Weathered Wood

decorative brackets: paint SW7505 Manor House

front doors: SW7505 Manor House

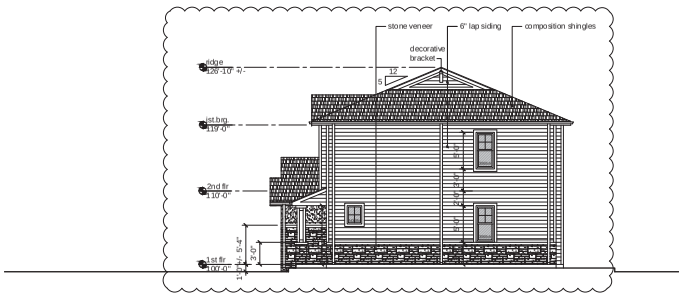

4 | 5 plex elevation - side
scale: 1/8"=1'-0"

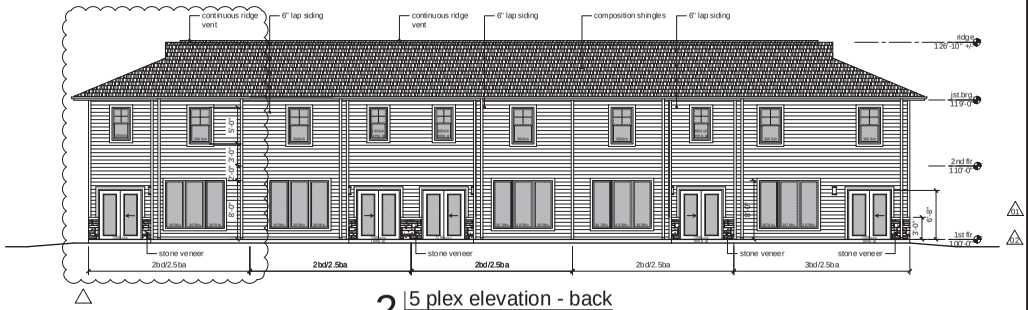

2 | 5 plex elevation - back
scale: 1/8"=1'-0"

1230 Lakes Parkway
Overland Park, Kansas
phone 913.451.1555
fax 913.451.1550
www.davidsonarch.com

10.23.2020

a new residential project for

Chapel Ridge Townhomes Phase 5

NE Akin Drive
Lee's Summit, Missouri 64064

date
01.22.2020
drawn by
DAE
checked by
DAE
revisions

sheet number
A3.2
drawing type
permit
project number
19219