PLAN NOTE LEGEND

A TEXT NOTE

B TEXT NOTE

CONSTRUCTION GENERAL NOTES

1. PROVIDE TERMITE CONTROL UNDER NEW FLOOR SLABS.
2. ALL STRUCTURAL STEEL TO BE FACTORY PRIMED GRAY.
3. ALL CMU CORNERS ARE TO BE CONSTRUCTED OF BULLNOSE BLOCK.
4. ALL SWITCHES, RECEPTACLES, PHONE/DATA, AND CONTROLS ARE TO BE GRAY COLOR WITH STAINLESS STEEL COVER PLATES.

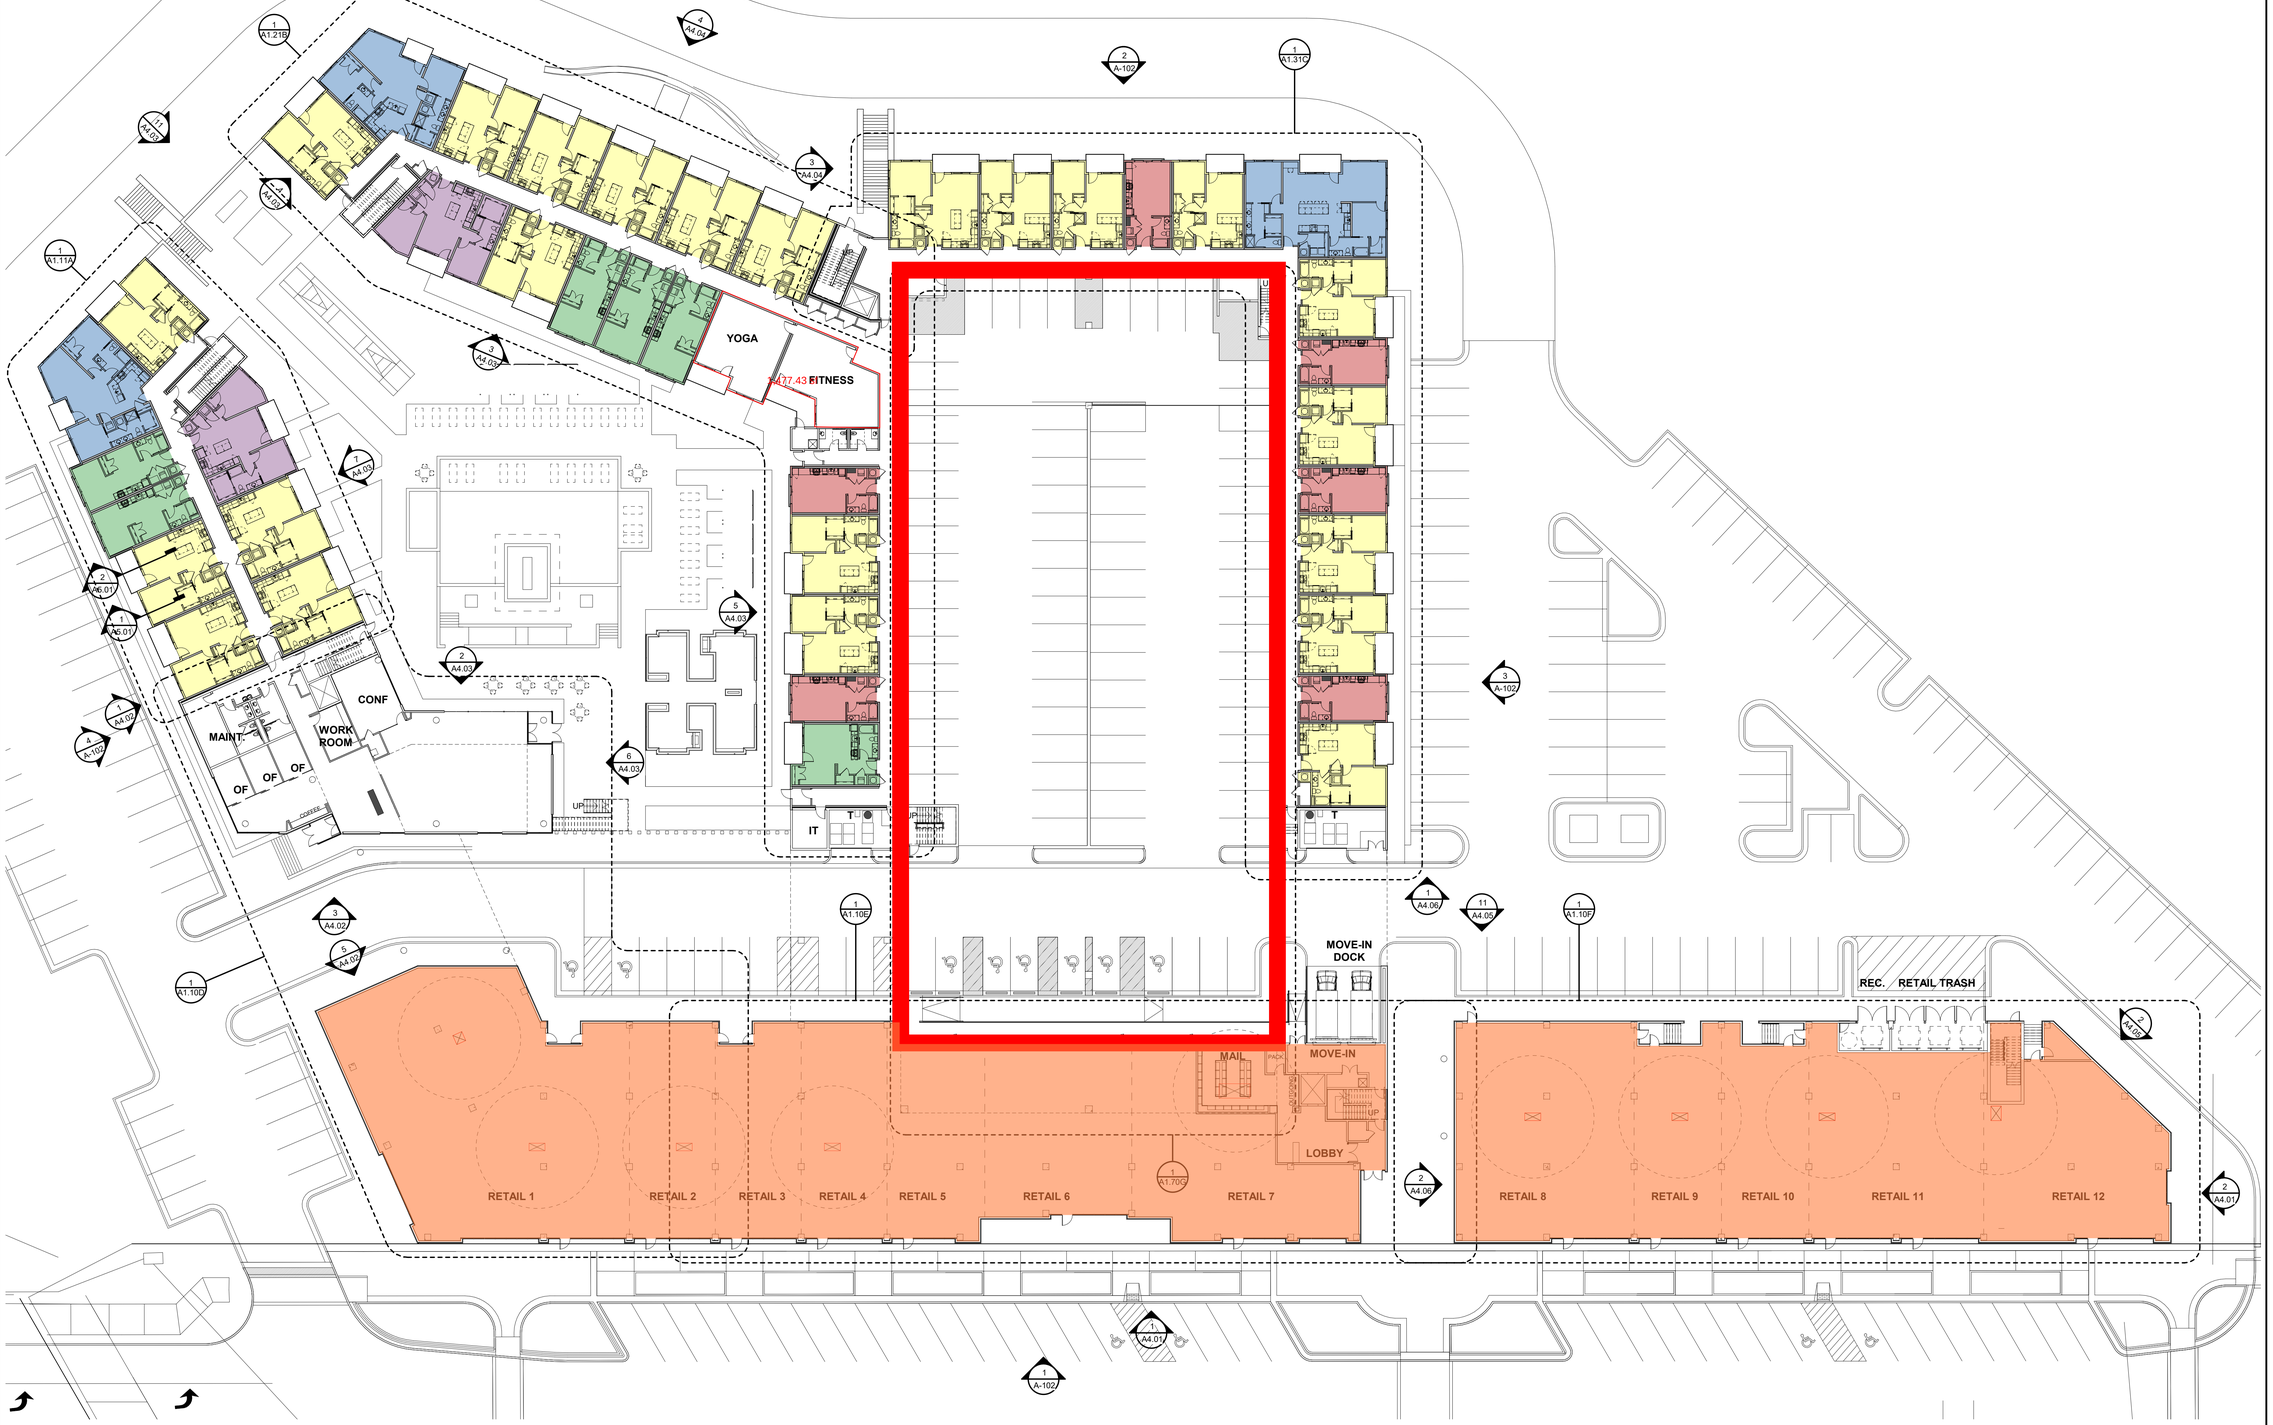

1 1ST FLOOR PLAN OVERALL
A1.01 SCALE : 1" = 20'-0"

C:\Users\Kelsie Kremer\Documents\Paragon Star_Multifamily_R21-Central_KelsieRCarnes.rvt

paragon star

PARAGON STAR NORTH VILLAGE

3200 NW PARAGON PKWY
LEE'S SUMMIT, MO 64081

Project No.:	18017,19050.07,19050.08
Date:	01.28.22
Issued For:	DESIGN DEVELOPMENT

REVISIONS

No.	Date	Description

REGISTRATION

NOT FOR CONSTRUCTION

PROJECT TEAM

ARCHITECT	FINKLE+WILLIAMS ARCHITECTURE
CIVIL	GBA ENGINEERS
LANDSCAPE	LAND 3
STRUCTURAL	BOB D. CAMPBELL
PLUMBING	LATIMER SOMMERS
MECHANICAL	LATIMER SOMMERS
ELECTRICAL	LATIMER SOMMERS
FIRE PROTECTION	LATIMER SOMMERS
CONTRACTOR	BRINKMANN CONSTRUCTORS

FINKLE + WILLIAMS
ARCHITECTURE
8787 RENNER BLVD., SUITE 100
LENEXA, KANSAS 66219
913 .498.1550
www.finklewilliams.com

SHEET TITLE

FIRST FLOOR PLAN

SHEET NUMBER

A1.01

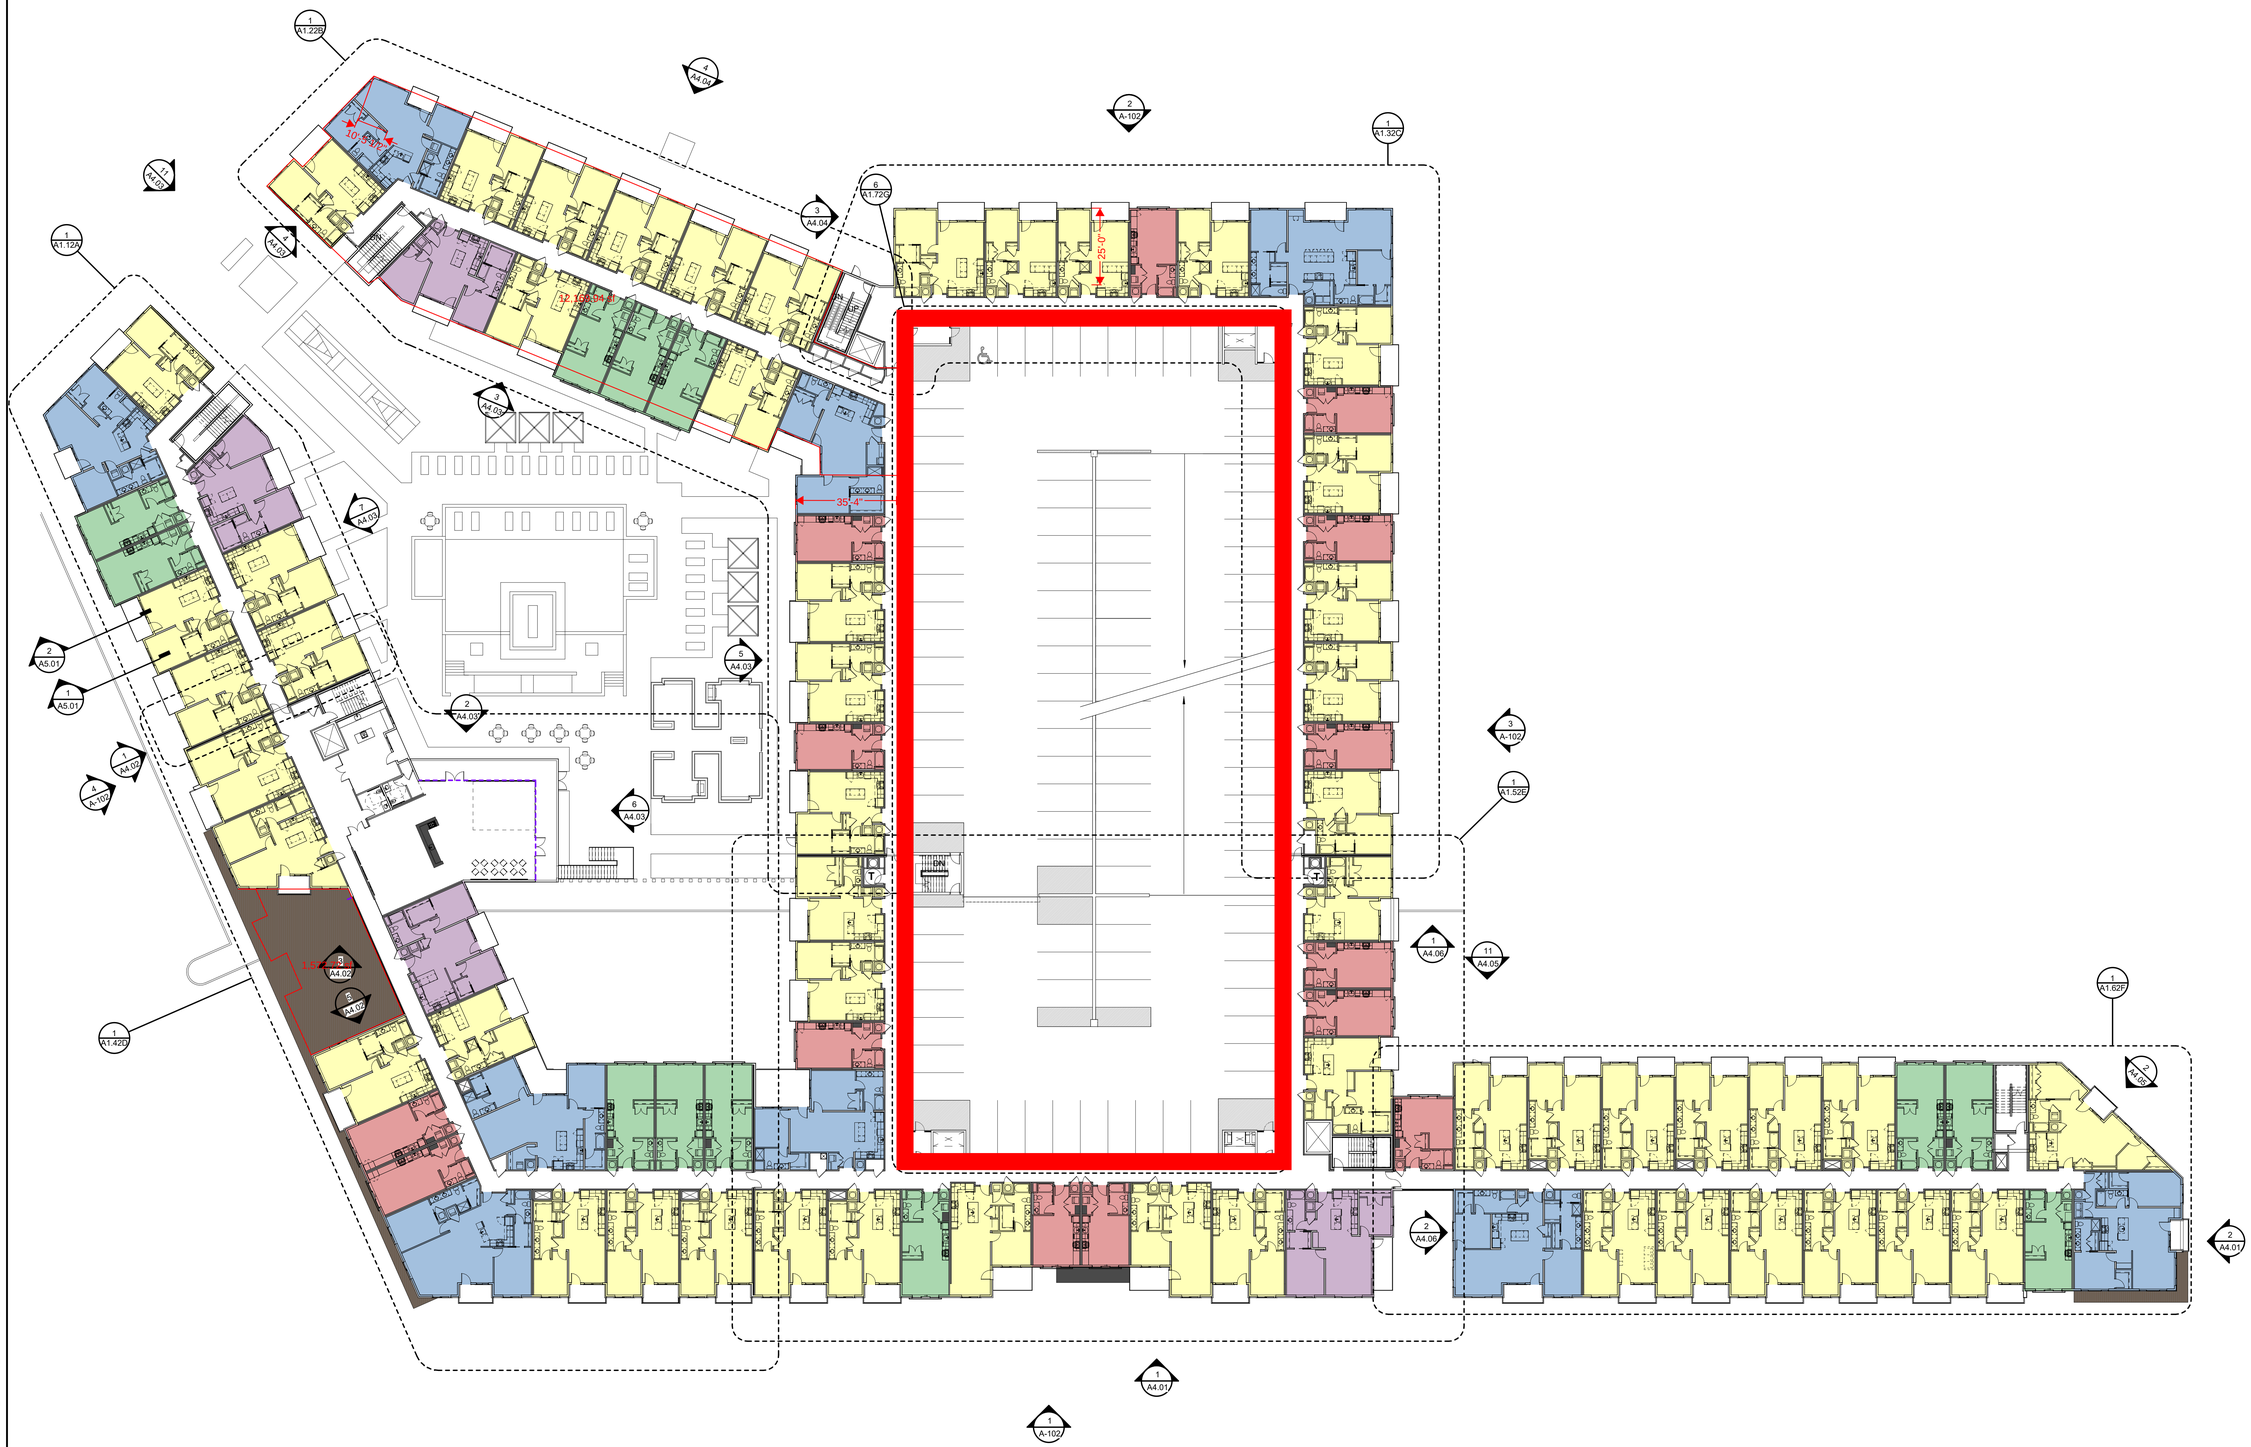

1 SECOND FLOOR PLAN
A1.02 SCALE : 1" = 20'-0"

C:\Users\Kelsie Kremer\Documents\Paragon Star_Multifamily_R21-Central_KelsieRCarnes.rvt

paragon star

PARAGON STAR NORTH VILLAGE

3200 NW PARAGON PKWY
LEE'S SUMMIT, MO 64081

Project No.:	18017.19050.07,19050.08
Date:	01.28.22
Issued For:	DESIGN DEVELOPMENT

REVISIONS

No.	Date	Description

REGISTRATION

NOT FOR CONSTRUCTION

PROJECT TEAM

ARCHITECT	FINKLE+WILLIAMS ARCHITECTURE
CIVIL	GBA ENGINEERS
LANDSCAPE	LAND 3
STRUCTURAL	BOB D. CAMPBELL
PLUMBING	LATIMER SOMMERS
MECHANICAL	LATIMER SOMMERS
ELECTRICAL	LATIMER SOMMERS
FIRE PROTECTION	LATIMER SOMMERS
CONTRACTOR	BRINKMANN CONSTRUCTORS

FINKLE + WILLIAMS
ARCHITECTURE
8787 RENNER BLVD., SUITE 100
LENEXA, KANSAS 66219
913 .498.1550
www.finklewilliams.com

SHEET TITLE

SECOND FLOOR PLAN

SHEET NUMBER

A1.02