RECEIVED
MAR 22 2016
Planning & Codes Admin

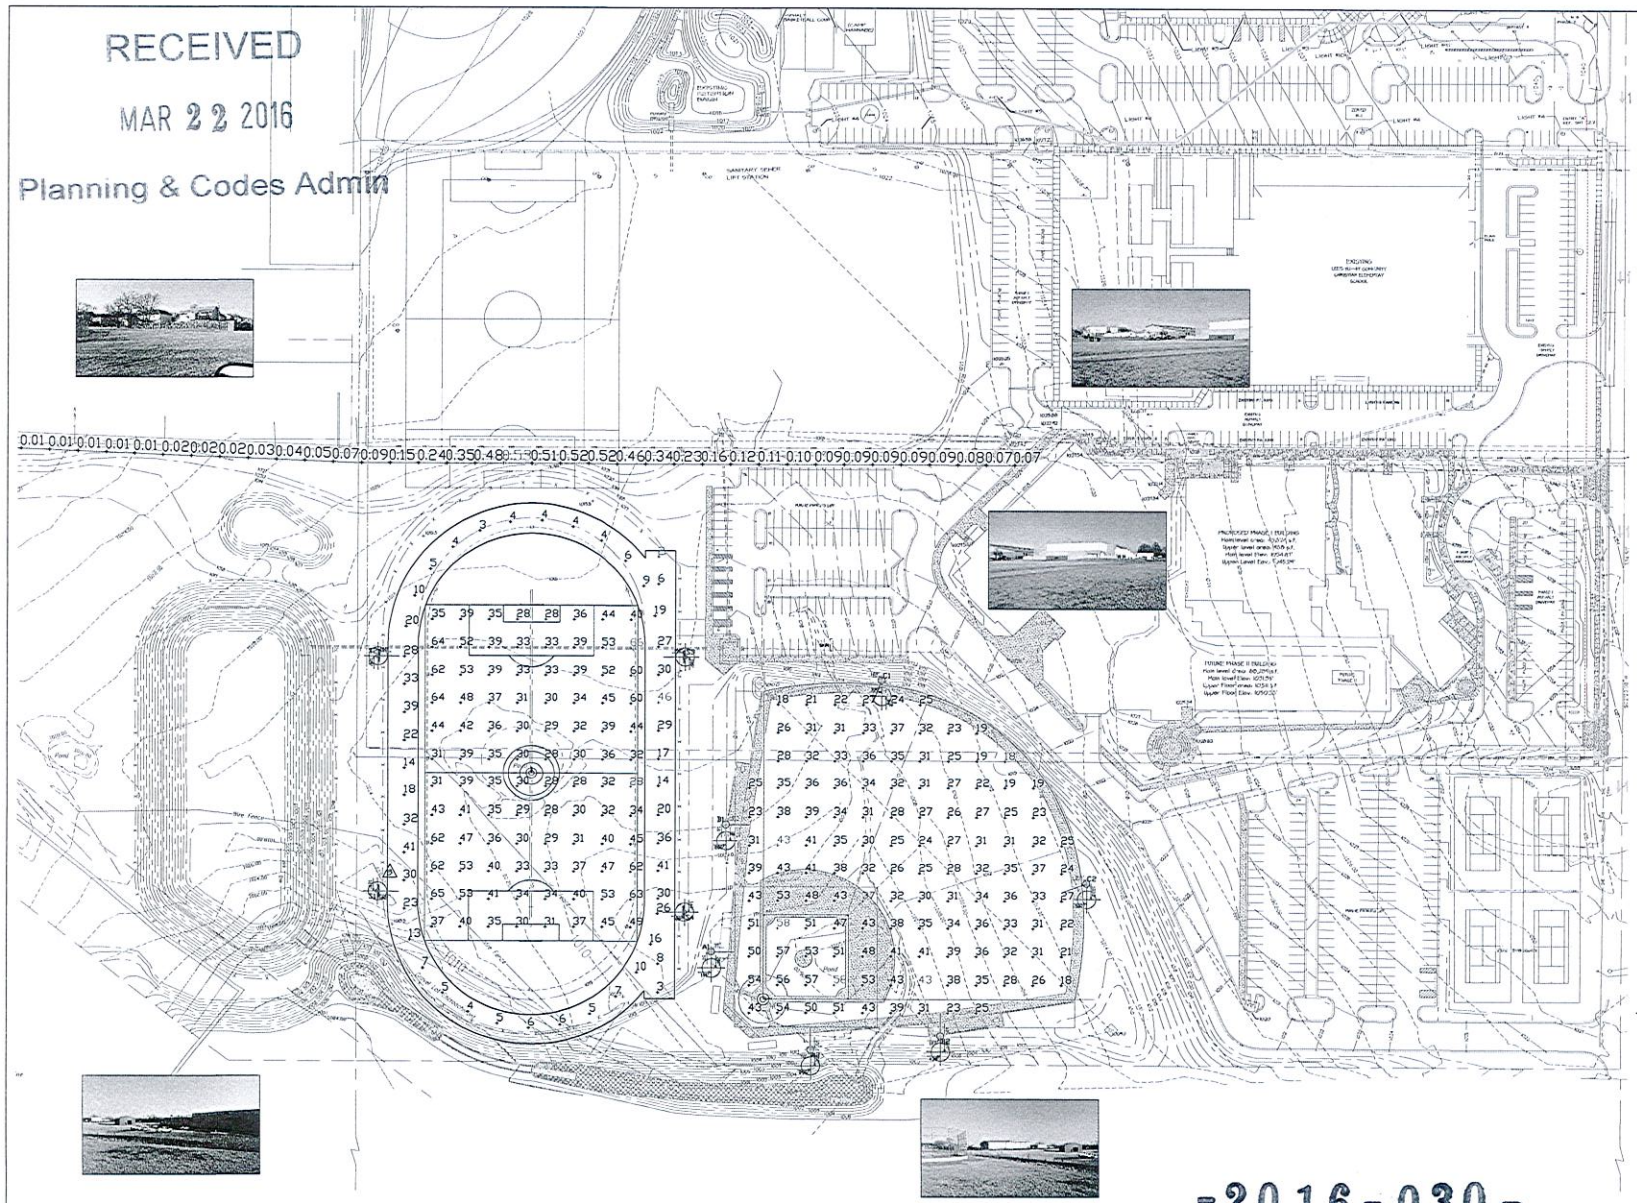

1 SITE LIGHTING PLAN
1" = 60'-0"

NORTH

2 LIGHT POLE DTL.
SCALE 1/4" = 1'-0"

-2016-030-

DATE: 2/19/16
DRAWN BY: MAC
CHECKED BY: EMK

REVISIONS BY:
1 COMMENTS 3/22/16

LEE'S SUMMIT COMMUNITY CHRISTIAN HIGH SCHOOL
1500 SW JEFFERSON ST.
LEE'S SUMMIT, MISSOURI

COPYRIGHT 2016 GUENTHER MILLS KEATING ARCHITECTS

GUENTHER • MILLS • KEATING ARCHITECTS
6532 BLUE RIDGE CUT - OFF, RAYTOWN, MO. 64133 (816) 356-7555

SHEET SL1.0
OF -
JOB # 03033