-2017-208-

RECEIVED

SEP 21 2017

Development Services

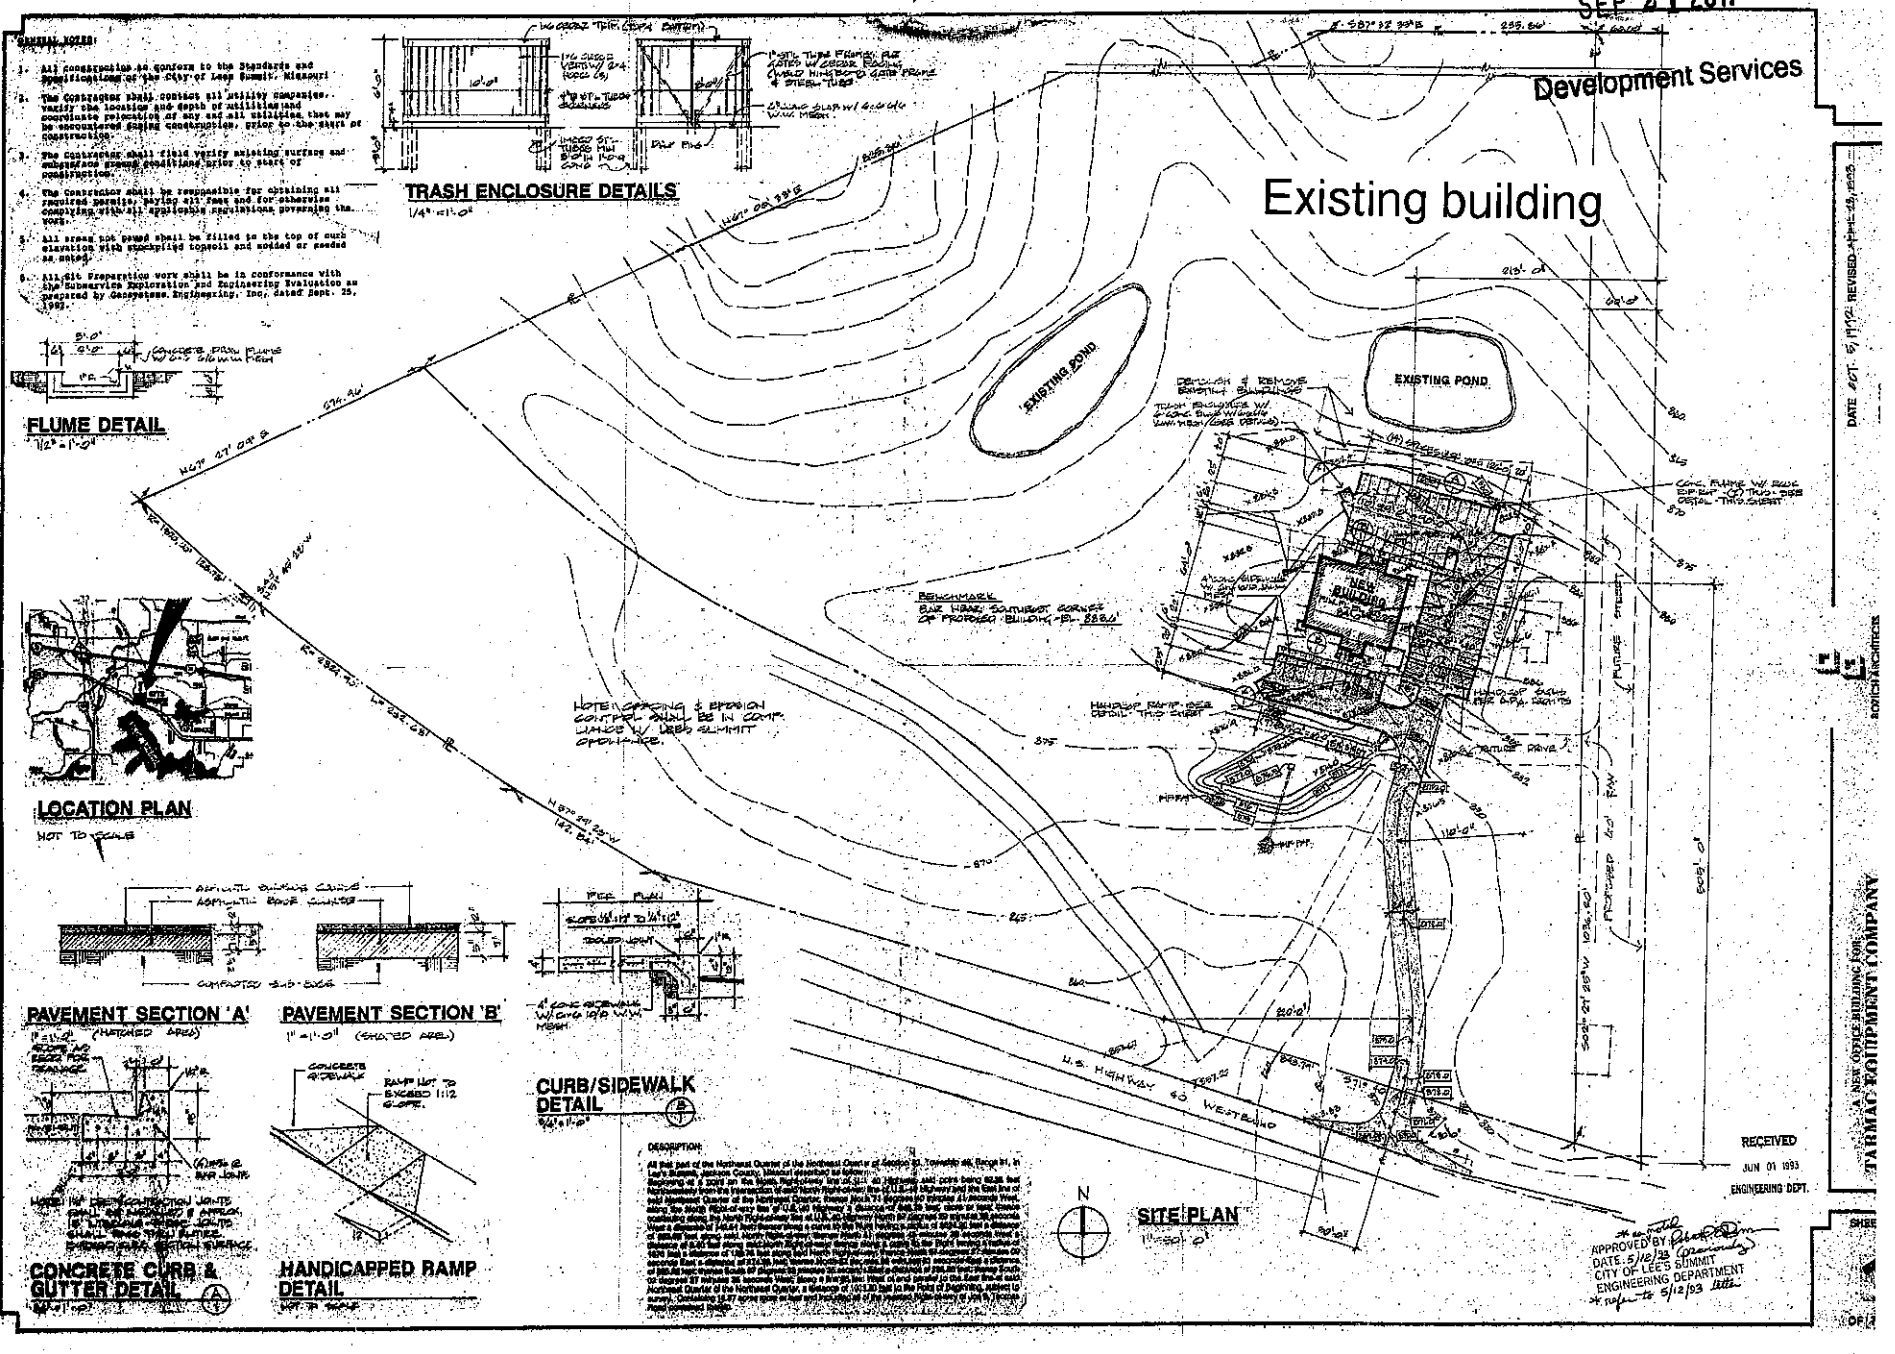

DATE OCT. 6, 1992 REVISED APRIL 29, 1993

ROYCH ARCHITECTS

A NEW OFFICE BUILDING FOR
TARMAC EQUIPMENT COMPANY

RECEIVED
JUN 01 1993
ENGINEERING DEPT.

APPROVED BY
DATE 5/12/93
CITY OF LEE'S SUMMIT
ENGINEERING DEPARTMENT
5/12/93

SHEET

OF 2