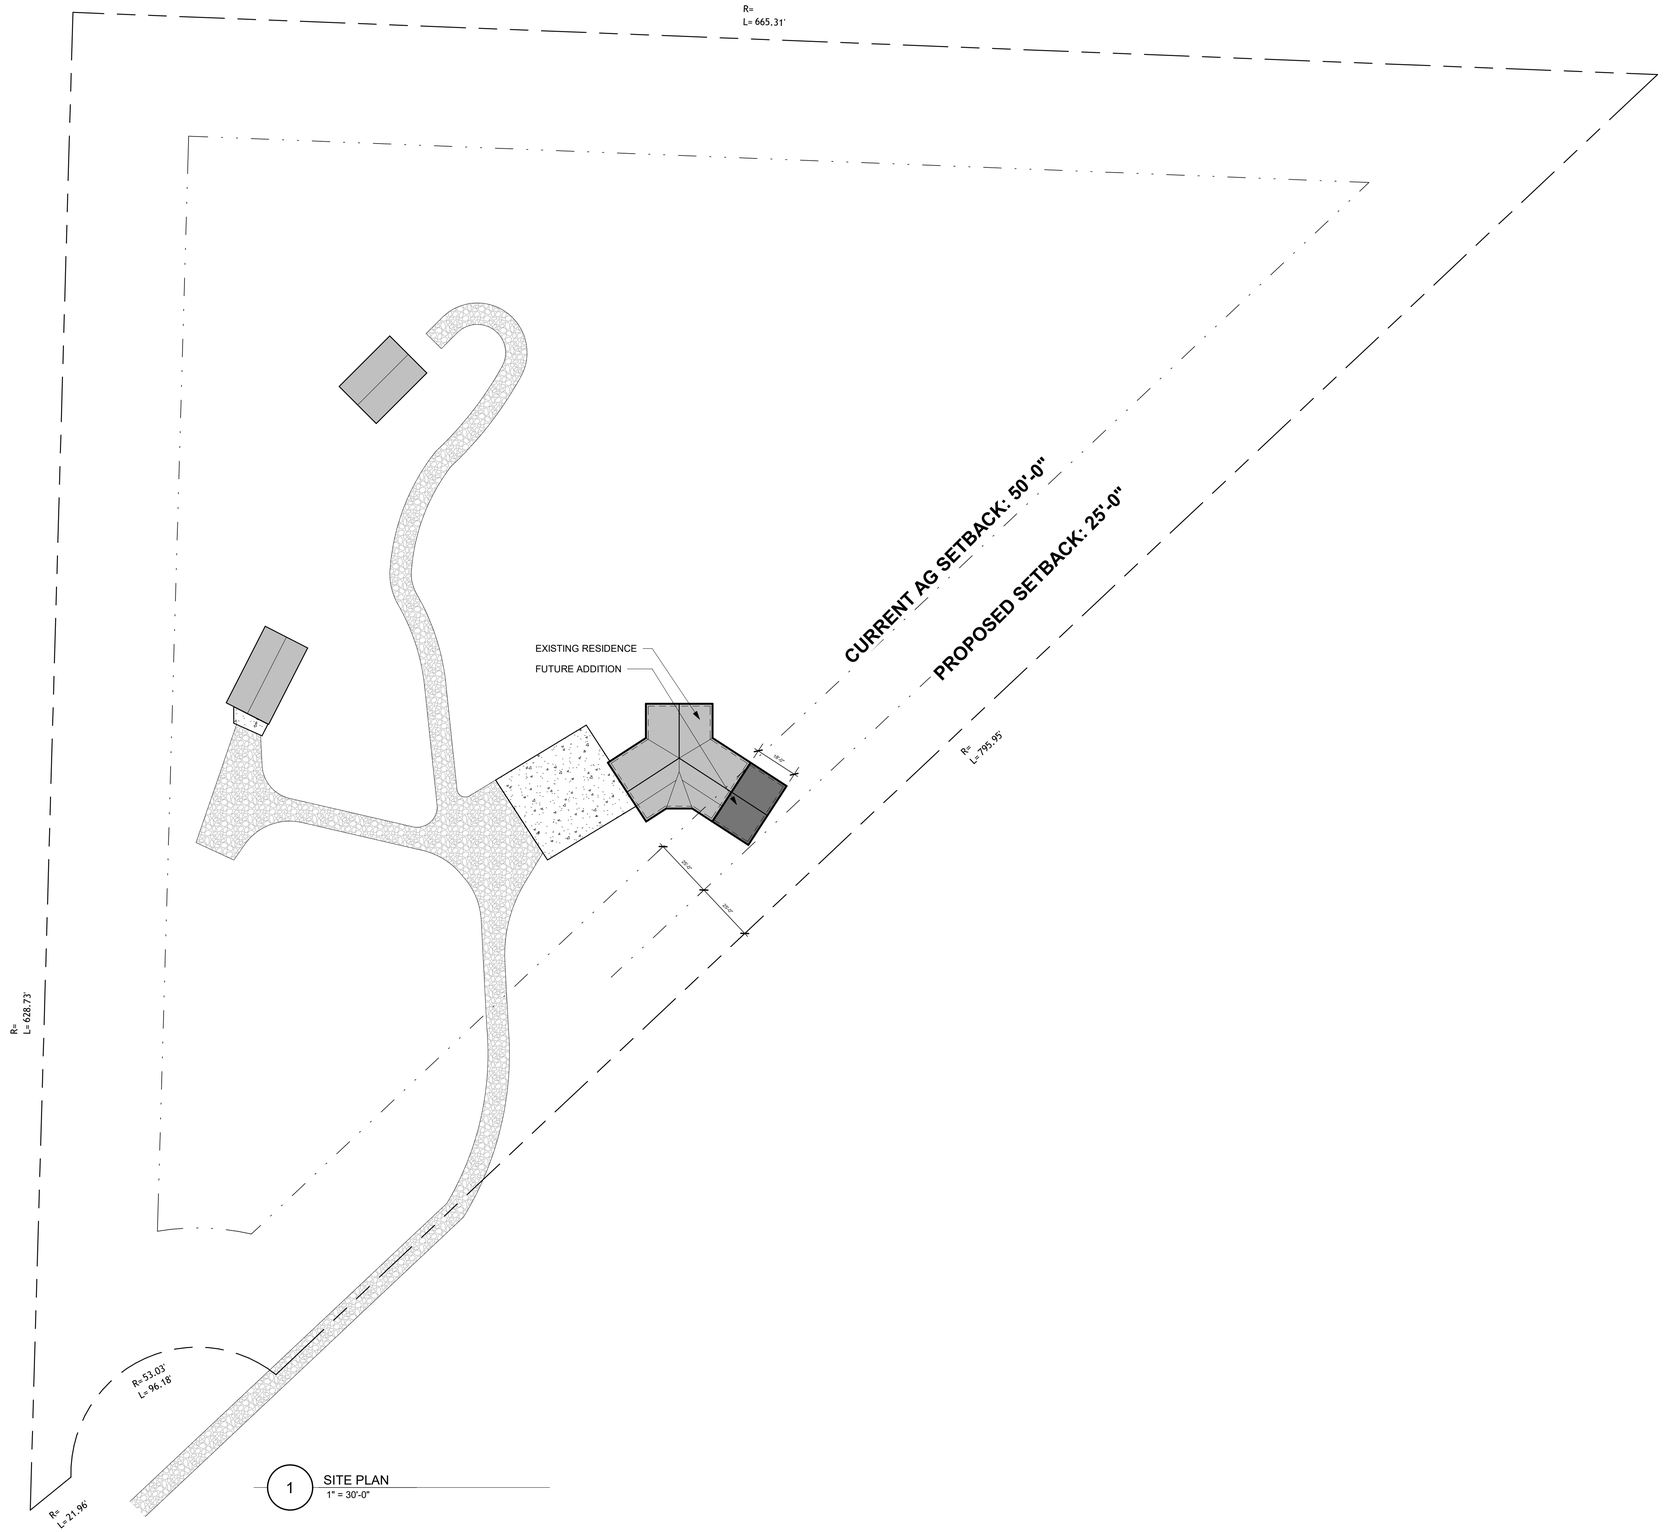

1 SITE PLAN
1" = 30'-0"

ARCHITECT:

VERNACULAR
COMMONSENSE ARCHITECTURE

REVISIONS:

NO.	DESCRIPTION	DATE
1	VARIANCE PROPOSAL	2026-04-24

CLIENT NAME:
OLSON

PROJECT NAME:
OLSON RESIDENCE

SHEET NUMBER:
A050

SHEET NAME:
SITE PLAN

PROJECT NUMBER:	DATE:
26015	Issue Date
CHECKED BY: ..	DRAWN BY: TH

SCALE: 1" = 30'-0"

4/24/2026 2:49:29 PM