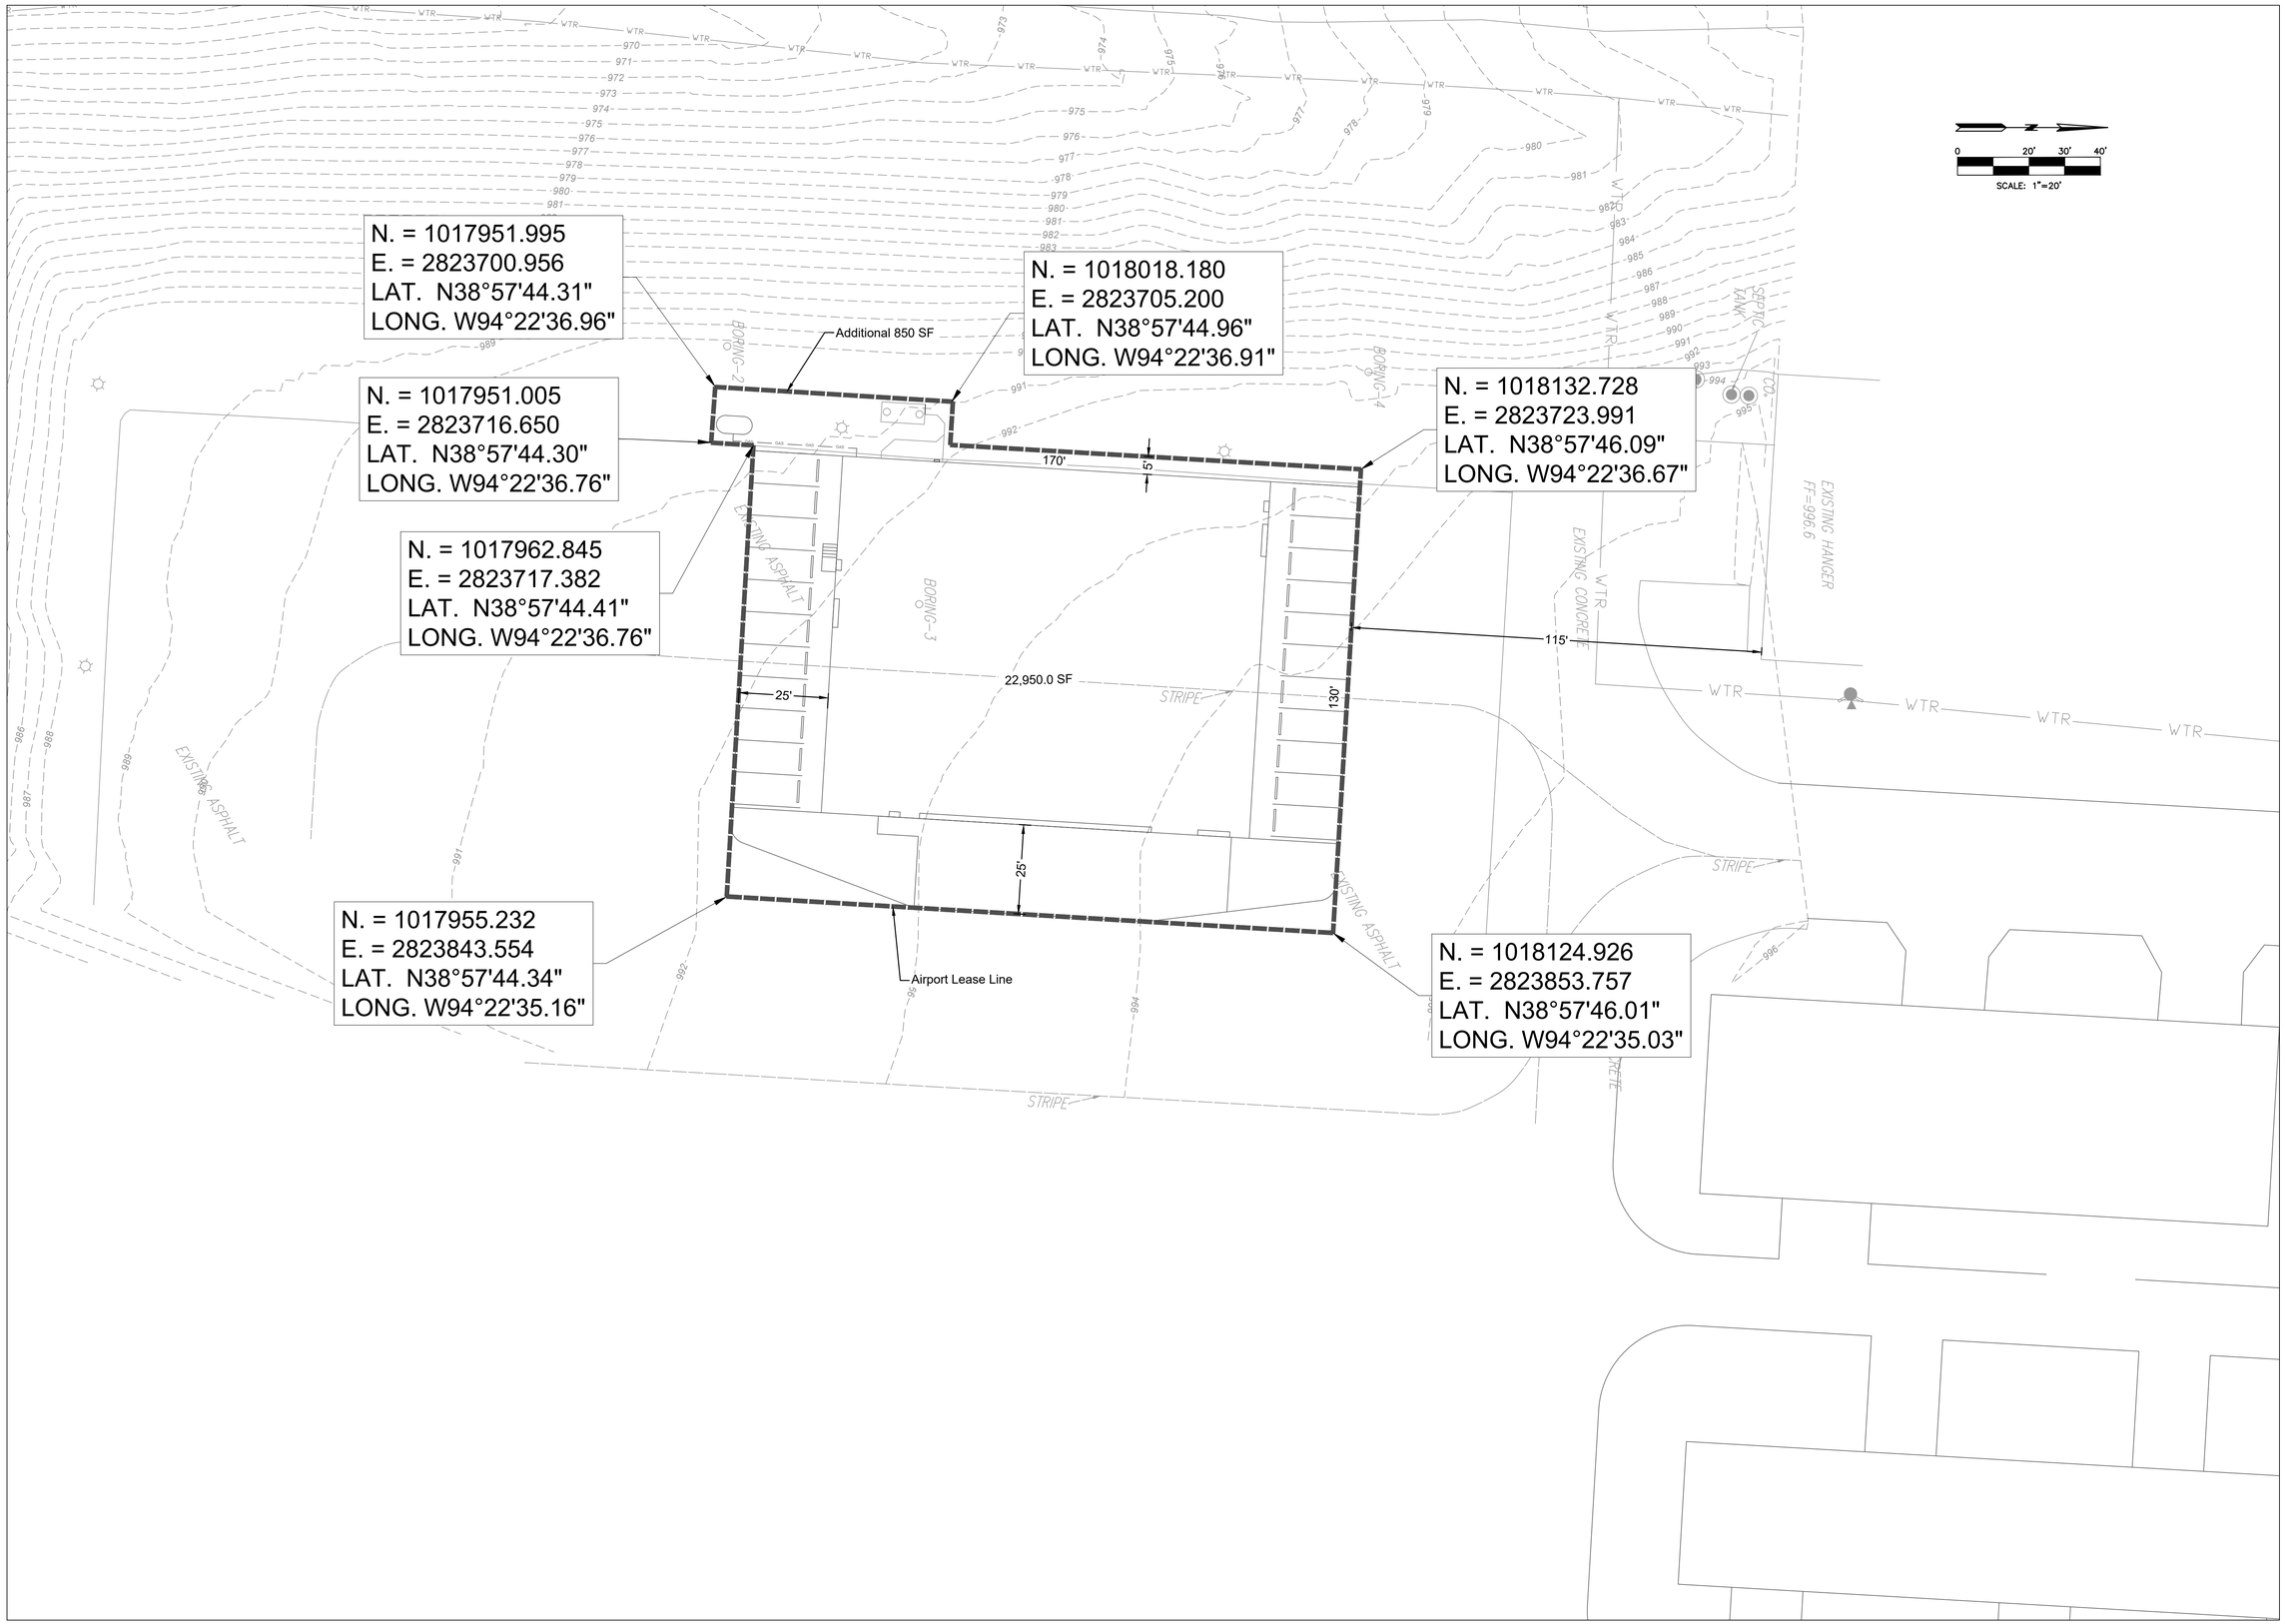

DATE	REVISION	NO.	BY	CK/APP

IF THIS IS NOT A BLUE INK SEAL AND THE SIGNATURE IN BLUE INK, THE PLAN IS A COPY AND MAY CONTAIN UNAUTHORIZED ALTERATIONS. THE CERTIFICATION CONTAINED ON THIS DOCUMENT SHALL NOT APPLY TO ANY COPIES

STATE OF MISSOURI
RICHARD KEVIN STERRETT
NUMBER
LICENSED PROFESSIONAL ENGINEER

R. KEVIN STERRETT, MO E-26440
March 3, 2025

Consult Inc engineers planners
1533 Locust Street, Kansas City, Missouri 64108
CORPORATE LICENSE No. E2010000573 (MO.) / E-1736 (KS.) / LS 2019005467

SITE LEASE INFORMATION

MIDWEST AVIONICS HANGAR

CITY OF LEE'S SUMMIT, JACKSON COUNTY, MISSOURI

X-REF NO.
24.092 Base

DRAWING NO.
24.092

DATE
March 3, 2025

JOB NO.
24.092

FILE LOCATION: G:\SHARED DRIVES\HG PROJECTS (YR 2023-2024)\2024\24.092 LEE'S SUMMIT AIRPORT HANGER\KOBRIN\CIVIL\SHEET_FILES\24.092-SITE TIER.DWG
PLOT DATE & TIME: 2/18/2025 3:05 PM by SALA THELDON