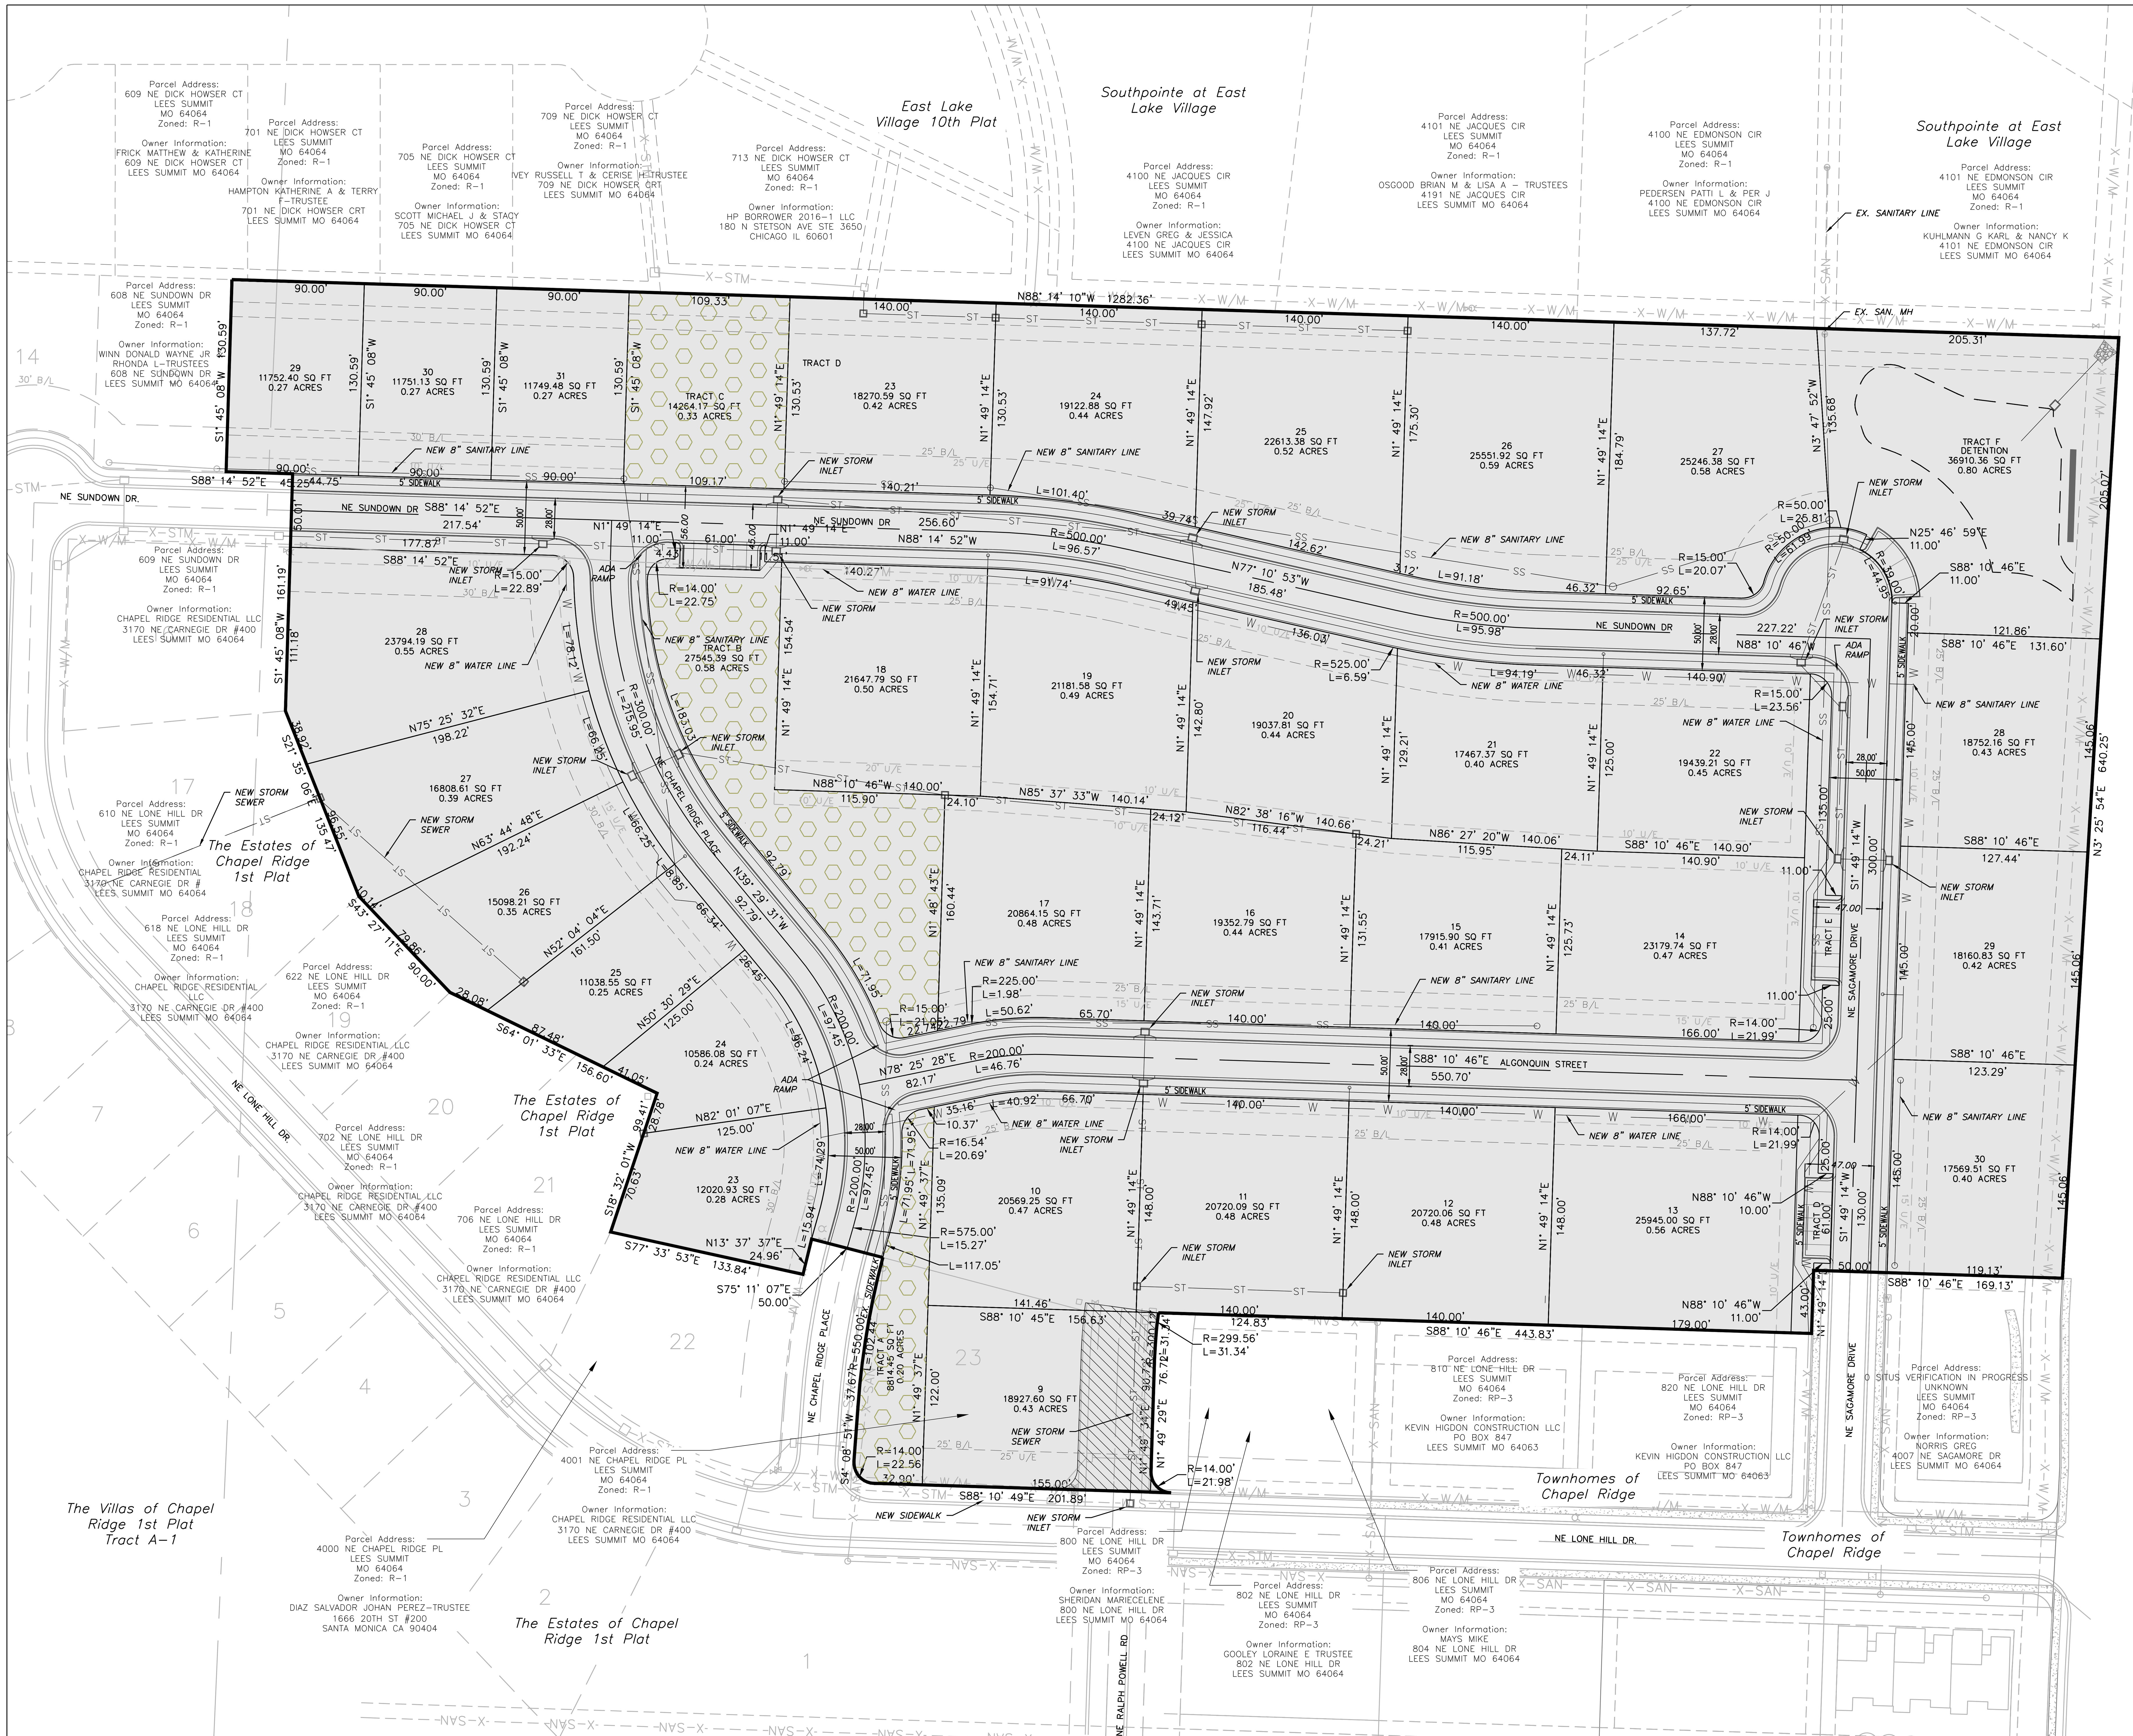


N W E S

0 60 120 180

# LEGEND

These standard symbols will be found in the drawing.

- Set 1/2" Rebar & Cap
- Found Survey Monument (As Noted)
- (#) Exception Document Location
- X —— X —— X Existing Fence Line – Chain Link
- X–W/M — — — Existing Water Line
- X–SAN — — — Existing Sanitary Sewer Main
- X–STM — — — Existing Storm Sewer
- GAS Existing Gas Line
- UT Existing Underground Telephone
- E Existing Underground Electric
- ST —— ST Proposed Storm Sewer
- SS Proposed Sanitary Sewer
- W —— W Proposed 8" D.I.P. Water

ENGINEERING SOLUTIONS
ENGINEERING & SURVEYING
50 SE 30TH STREET
LEE'S SUMMIT, MO 64082
P:(816) 623-9888 F:(816)623-9849

Professional Registration
Missouri
Engineering 2005002186-D
Surveying 2005008319-D
Kansas
Engineering E-1695
Surveying LS-218
Oklahoma
Engineering 6254
Nebraska
Engineering CA2821

THE ESTATES OF CHAPEL RIDGE -2ND PLAT
LOTS 23 THRU 31 & TRACTS A-C
THE TOWNHOMES OF CHAPEL RIDGE -2ND PLAT
LOTS 9 THRU 30
Section 8, Township 48 North, Range 31 West
Lee's Summit, Jackson County, Missouri

Project: VILLAS OF CHAPEL RIDGE, LSMO

Issue Date: October 12, 2019

# DEVELOPMENT SITE PLAN

Preliminary Development Plans for:
THE ESTATES OF CHAPEL RIDGE -2ND PLAT
LOTS 23 THRU 31 & TRACTS A-C
THE TOWNHOMES OF CHAPEL RIDGE -2ND PLAT
LOTS 9 THRU 30
Lee's Summit, Jackson County, Missouri

Matthew J. Schlicht
MO PE 2006019708
KS PE 19071
OK PE 25226
NE PE E-14335

REVISIONS

C.101