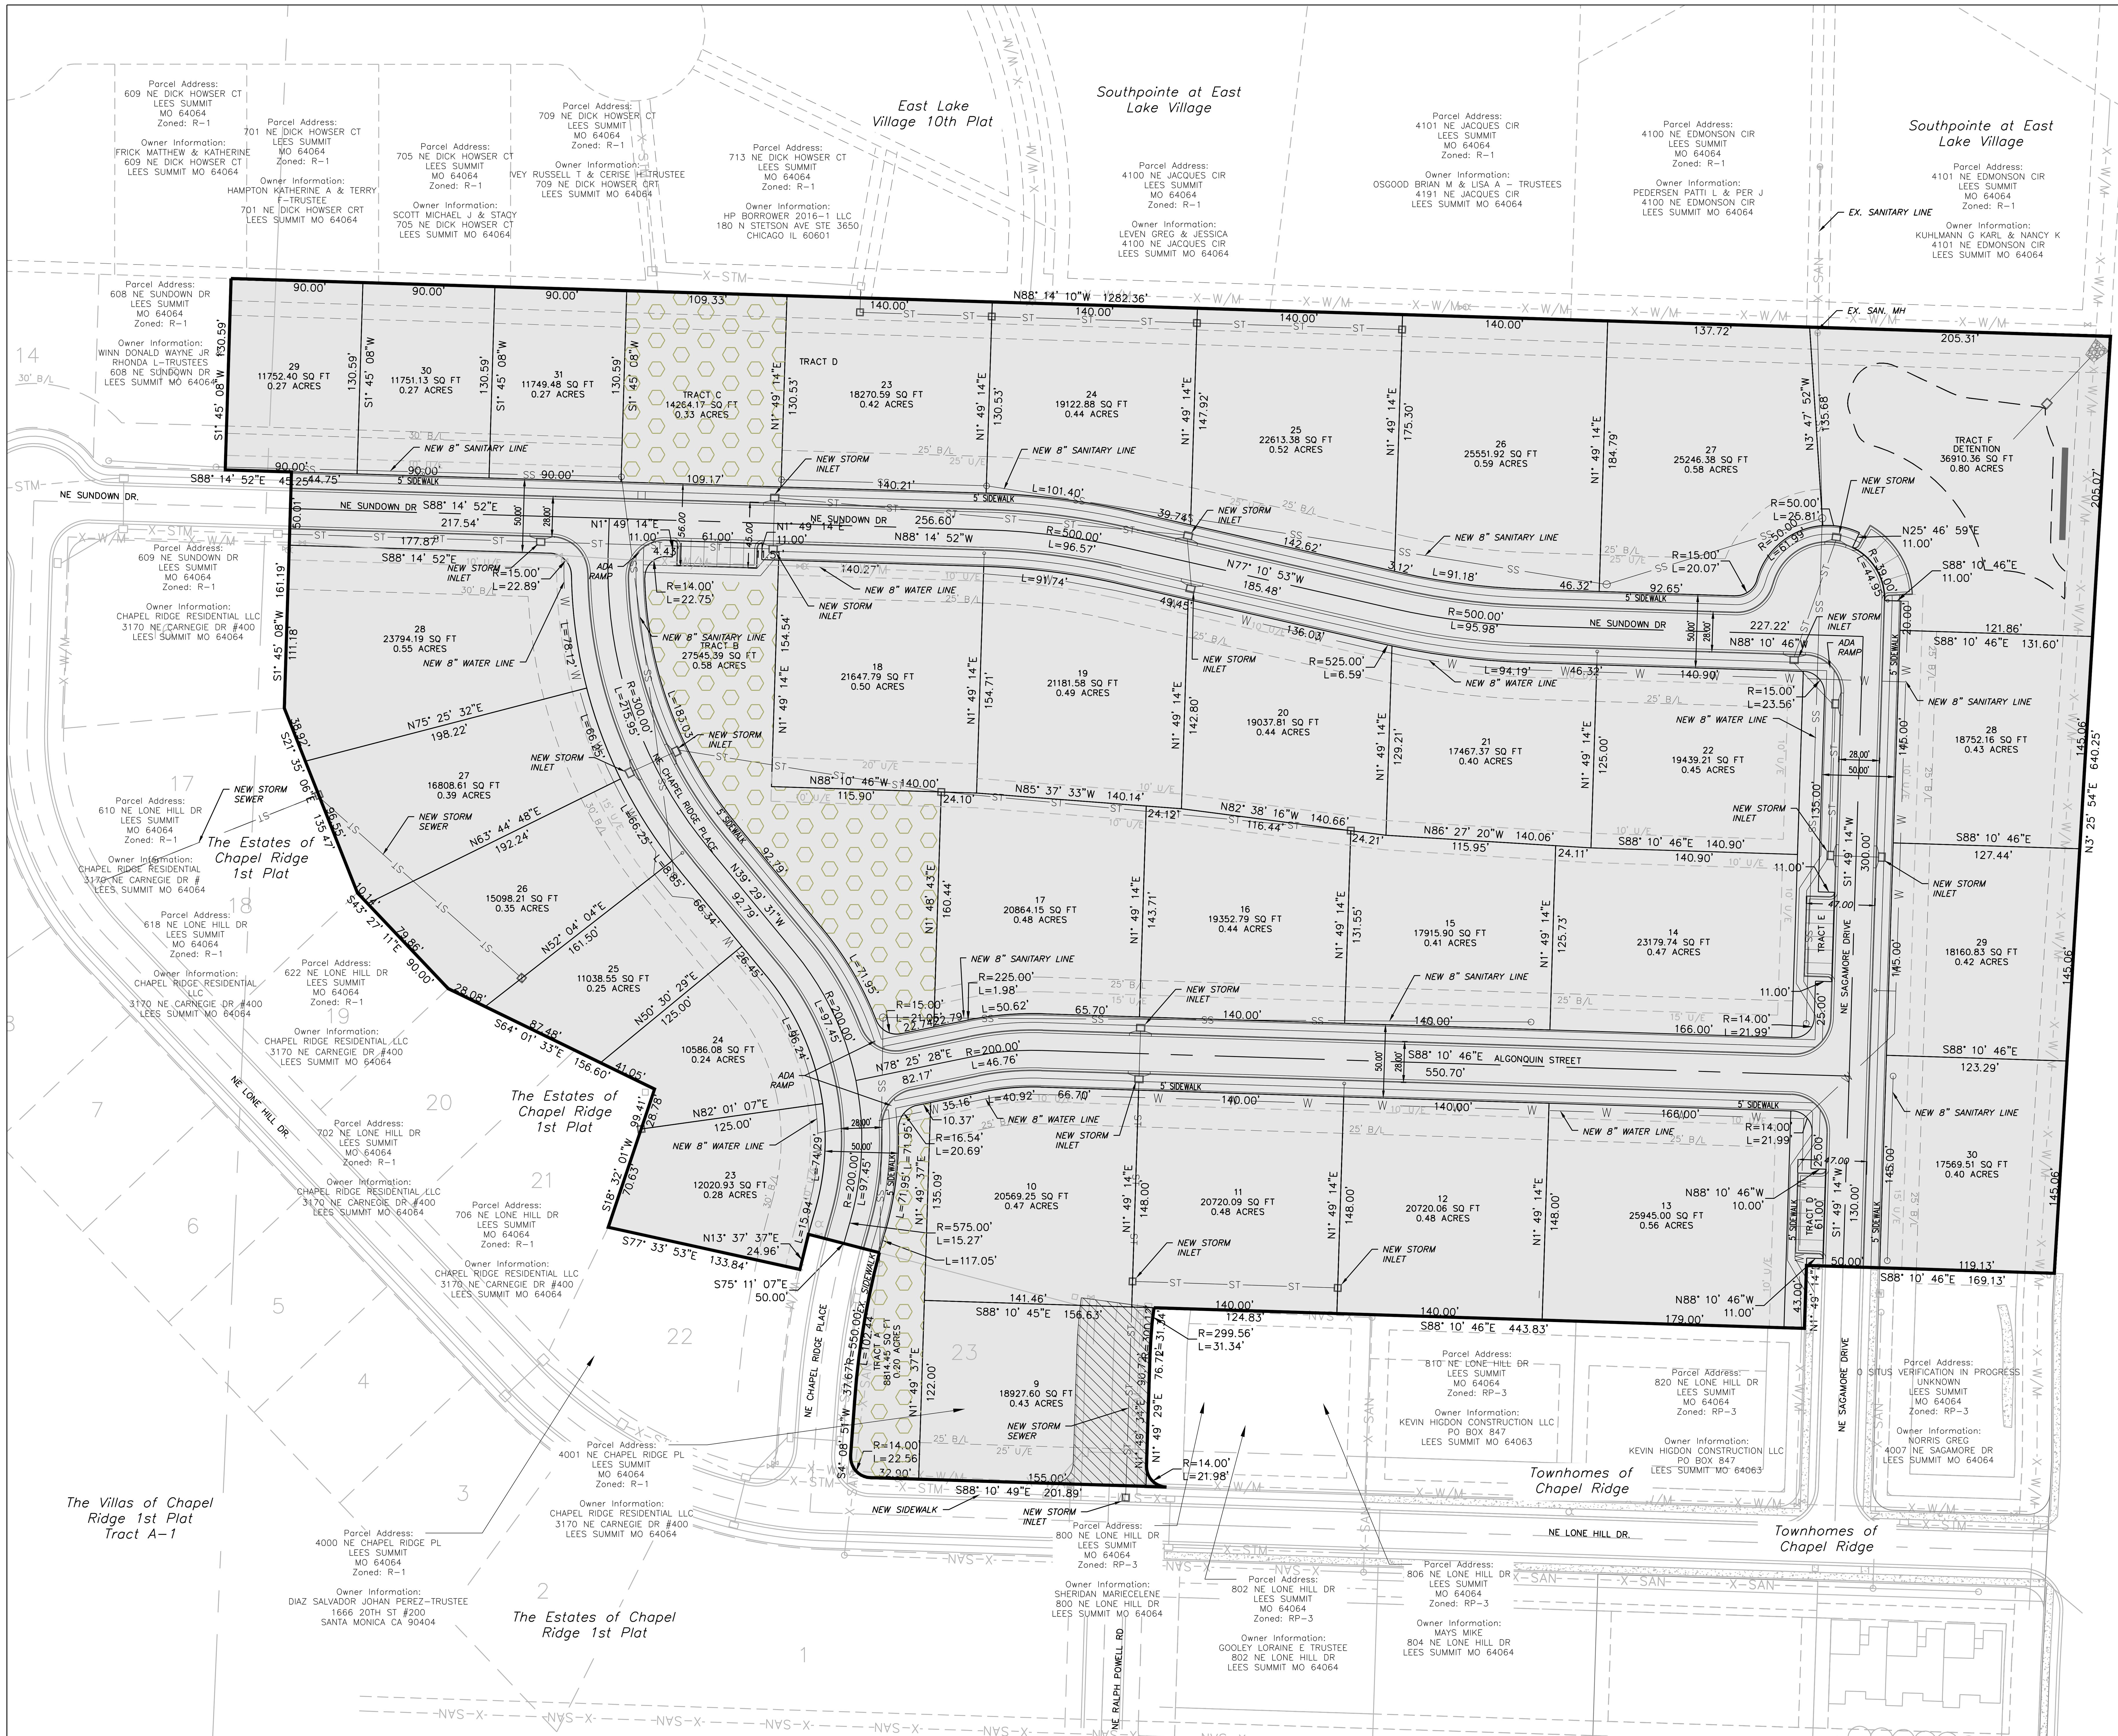

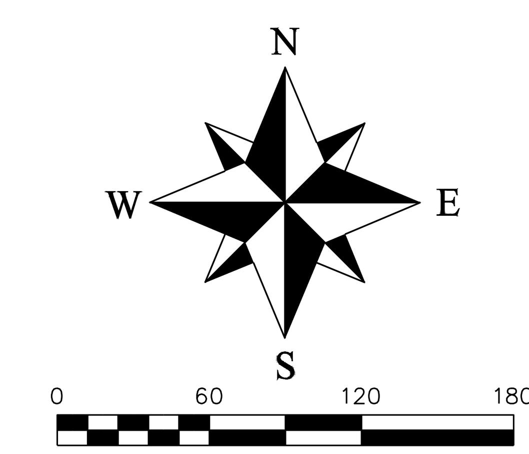

LEGEND

These standard symbols will be found in the drawing.

- ● Set 1/2" Rebar & Cap
- ◎ Found Survey Monument (As Noted)
- (#) Exception Document Location
- —X—X—X— Existing Fence Line – Chain Link
- —X-W/M— Existing Water Line
- —X-SAN— Existing Sanitary Sewer Main
- —X-STM— Existing Storm Sewer
- —GAS— Existing Gas Line
- —UT— Existing Underground Telephone
- —E— Existing Underground Electric
- —ST—ST— Proposed Storm Sewer
- —SS— Proposed Sanitary Sewer
- —W—W— Proposed 8" D.I.P. Water

ENGINEERING SOLUTIONS
ENGINEERING & SURVEYING
50 SE 30TH STREET
LEE'S SUMMIT, MO 64082
P:(816) 623-9888 F:(816)623-9849

Professional Registration
Missouri
Engineering 2005002186-D
Surveying 2005008319-D
Kansas
Engineering E-1695
Surveying LS-218
Oklahoma
Engineering 6254
Nebraska
Engineering CA2821

THE ESTATES OF CHAPEL RIDGE -2ND PLAT
LOTS 23 THRU 31 & TRACTS A-C
THE TOWNHOMES OF CHAPEL RIDGE -2ND PLAT
LOTS 9 THRU 30
Section 8, Township 48 North, Range 31 West
Lee's Summit, Jackson County, Missouri

Project: VILLAS OF CHAPEL RIDGE, LSMO

Issue Date: October 12, 2019

DEVELOPMENT SITE PLAN

Preliminary Development Plans for:
THE ESTATES OF CHAPEL RIDGE -2ND PLAT
LOTS 23 THRU 31 & TRACTS A-C
THE TOWNHOMES OF CHAPEL RIDGE -2ND PLAT
LOTS 9 THRU 30
Lee's Summit, Jackson County, Missouri

Matthew J. Schlicht
MO PE 2006019708
KS PE 19071
OK PE 25226
NE PE E-14335

REVISIONS