Rezoning Exhibit

Village at View High
Lots 1 - 4 & Tract A
SW 1/4 of Section 3, Township 47 North, Range 32 West
Lee's Summit, Jackson County, Missouri

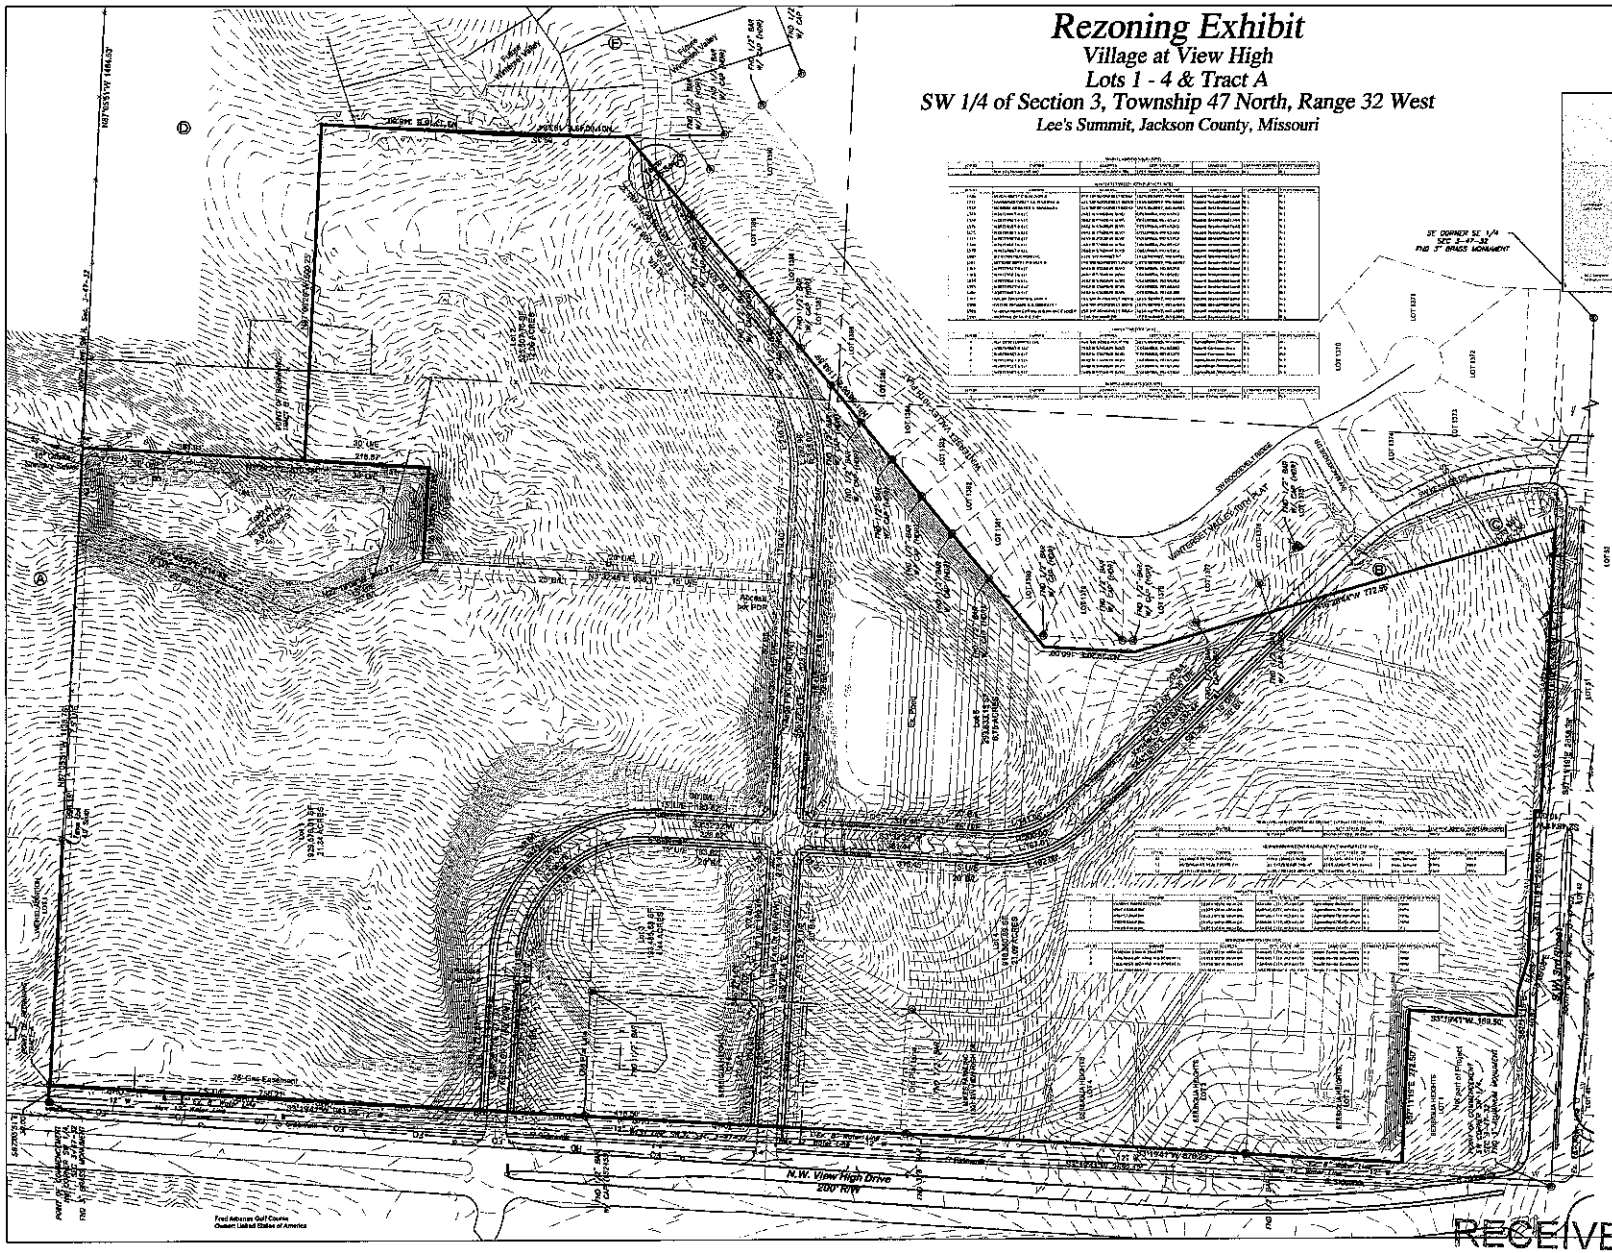

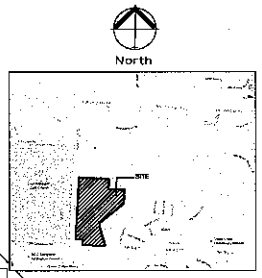

SITE LOCATION MAP

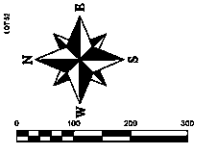

LEGEND

These standard symbols will be found in the drawing

- Set 1/2" Rebar & Cap (LS-2005006319-D)
- Found Survey Monument (As Noted)
- (E) Exception Document Location
- Existing Fence Line - Chain Link
- Existing Water Line
- Existing Sanitary Sewer Main
- Existing Storm Sewer
- Existing Gas Line
- Existing Underground Telephone
- Existing Underground Electric

TRACT A PROPERTY DESCRIPTION

A tract of land in the Southwest Quarter of Section 3, Township 47 North, Range 32 West, in Lee's Summit, Jackson County, Missouri, being described as follows:

Commencing at the Northwest corner of the Southwest Quarter of said Section 3; thence South 87° 05' 51" East, a distance of 38.00 feet to a point on the Easterly Right of Way line of NW View High Drive, said point also being the Point of Beginning; thence South 03° 19' 41" West, along said Easterly Right of Way line, a distance of 2,387.57 feet; thence South 87° 11' 19" East, a distance of 272.50 feet; thence South 16° 19' 41" West, a distance of 189.00 feet; thence South 87° 11' 19" East, a distance of 40.82 feet; thence South 73° 09' 08" East, a distance of 81.85 feet; thence South 87° 11' 19" East, a distance of 265.00 feet; thence South 02° 48' 41" West, a distance of 10.00 feet; thence South 87° 11' 19" East, a distance 503.81 feet; thence North 16° 26' 44" West, a distance of 772.56 feet; thence North 03° 29' 29" East, a distance of 160.00 feet; thence North 51° 09' 06" East, a distance of 1186.69 feet; thence North 01° 09' 49" East, a distance of 193.84 feet; thence North 03° 13' 16" East, a distance of 346.80 feet; thence North 87° 05' 29" West, a distance of 660.25 feet; thence North 03° 29' 21" East, a distance of 391.01 feet; thence North 87° 05' 51" West, a distance of 1138.76 feet, returning to the Point of Beginning. Containing 3,225,414.85 sq. ft (74.05 Acres)

REVISIONS

DATE	DESCRIPTION
8-16-16	Revised per City Comments

Village At View High
Lots 1 - 4 & Tract A
Southwest 1/4 of Section 3, Township 47 North, Range 32 West
Lee's Summit, Jackson County, Missouri

Rezoning Exhibit

SHEET	SECTION	TOWNSHIP	RANGE	COUNTY	JOB NO.
1	3	47	32	Jackson	1

SCALE: 1" = 200'
DATE OF REVISION: September 16, 2016

Matthew J. Schlicht, PLS
PROFESSIONAL SURVEYOR

ENGINEERING SOLUTIONS
ENGINEERING & SURVEYING
3140 NE Duke Street
Lee's Summit, Missouri 64064
Ph (816) 525-6627 Fax (816) 525-8400

-2016-145-

RECEIVED
SEP 16 2016
Planning & Codes Admin