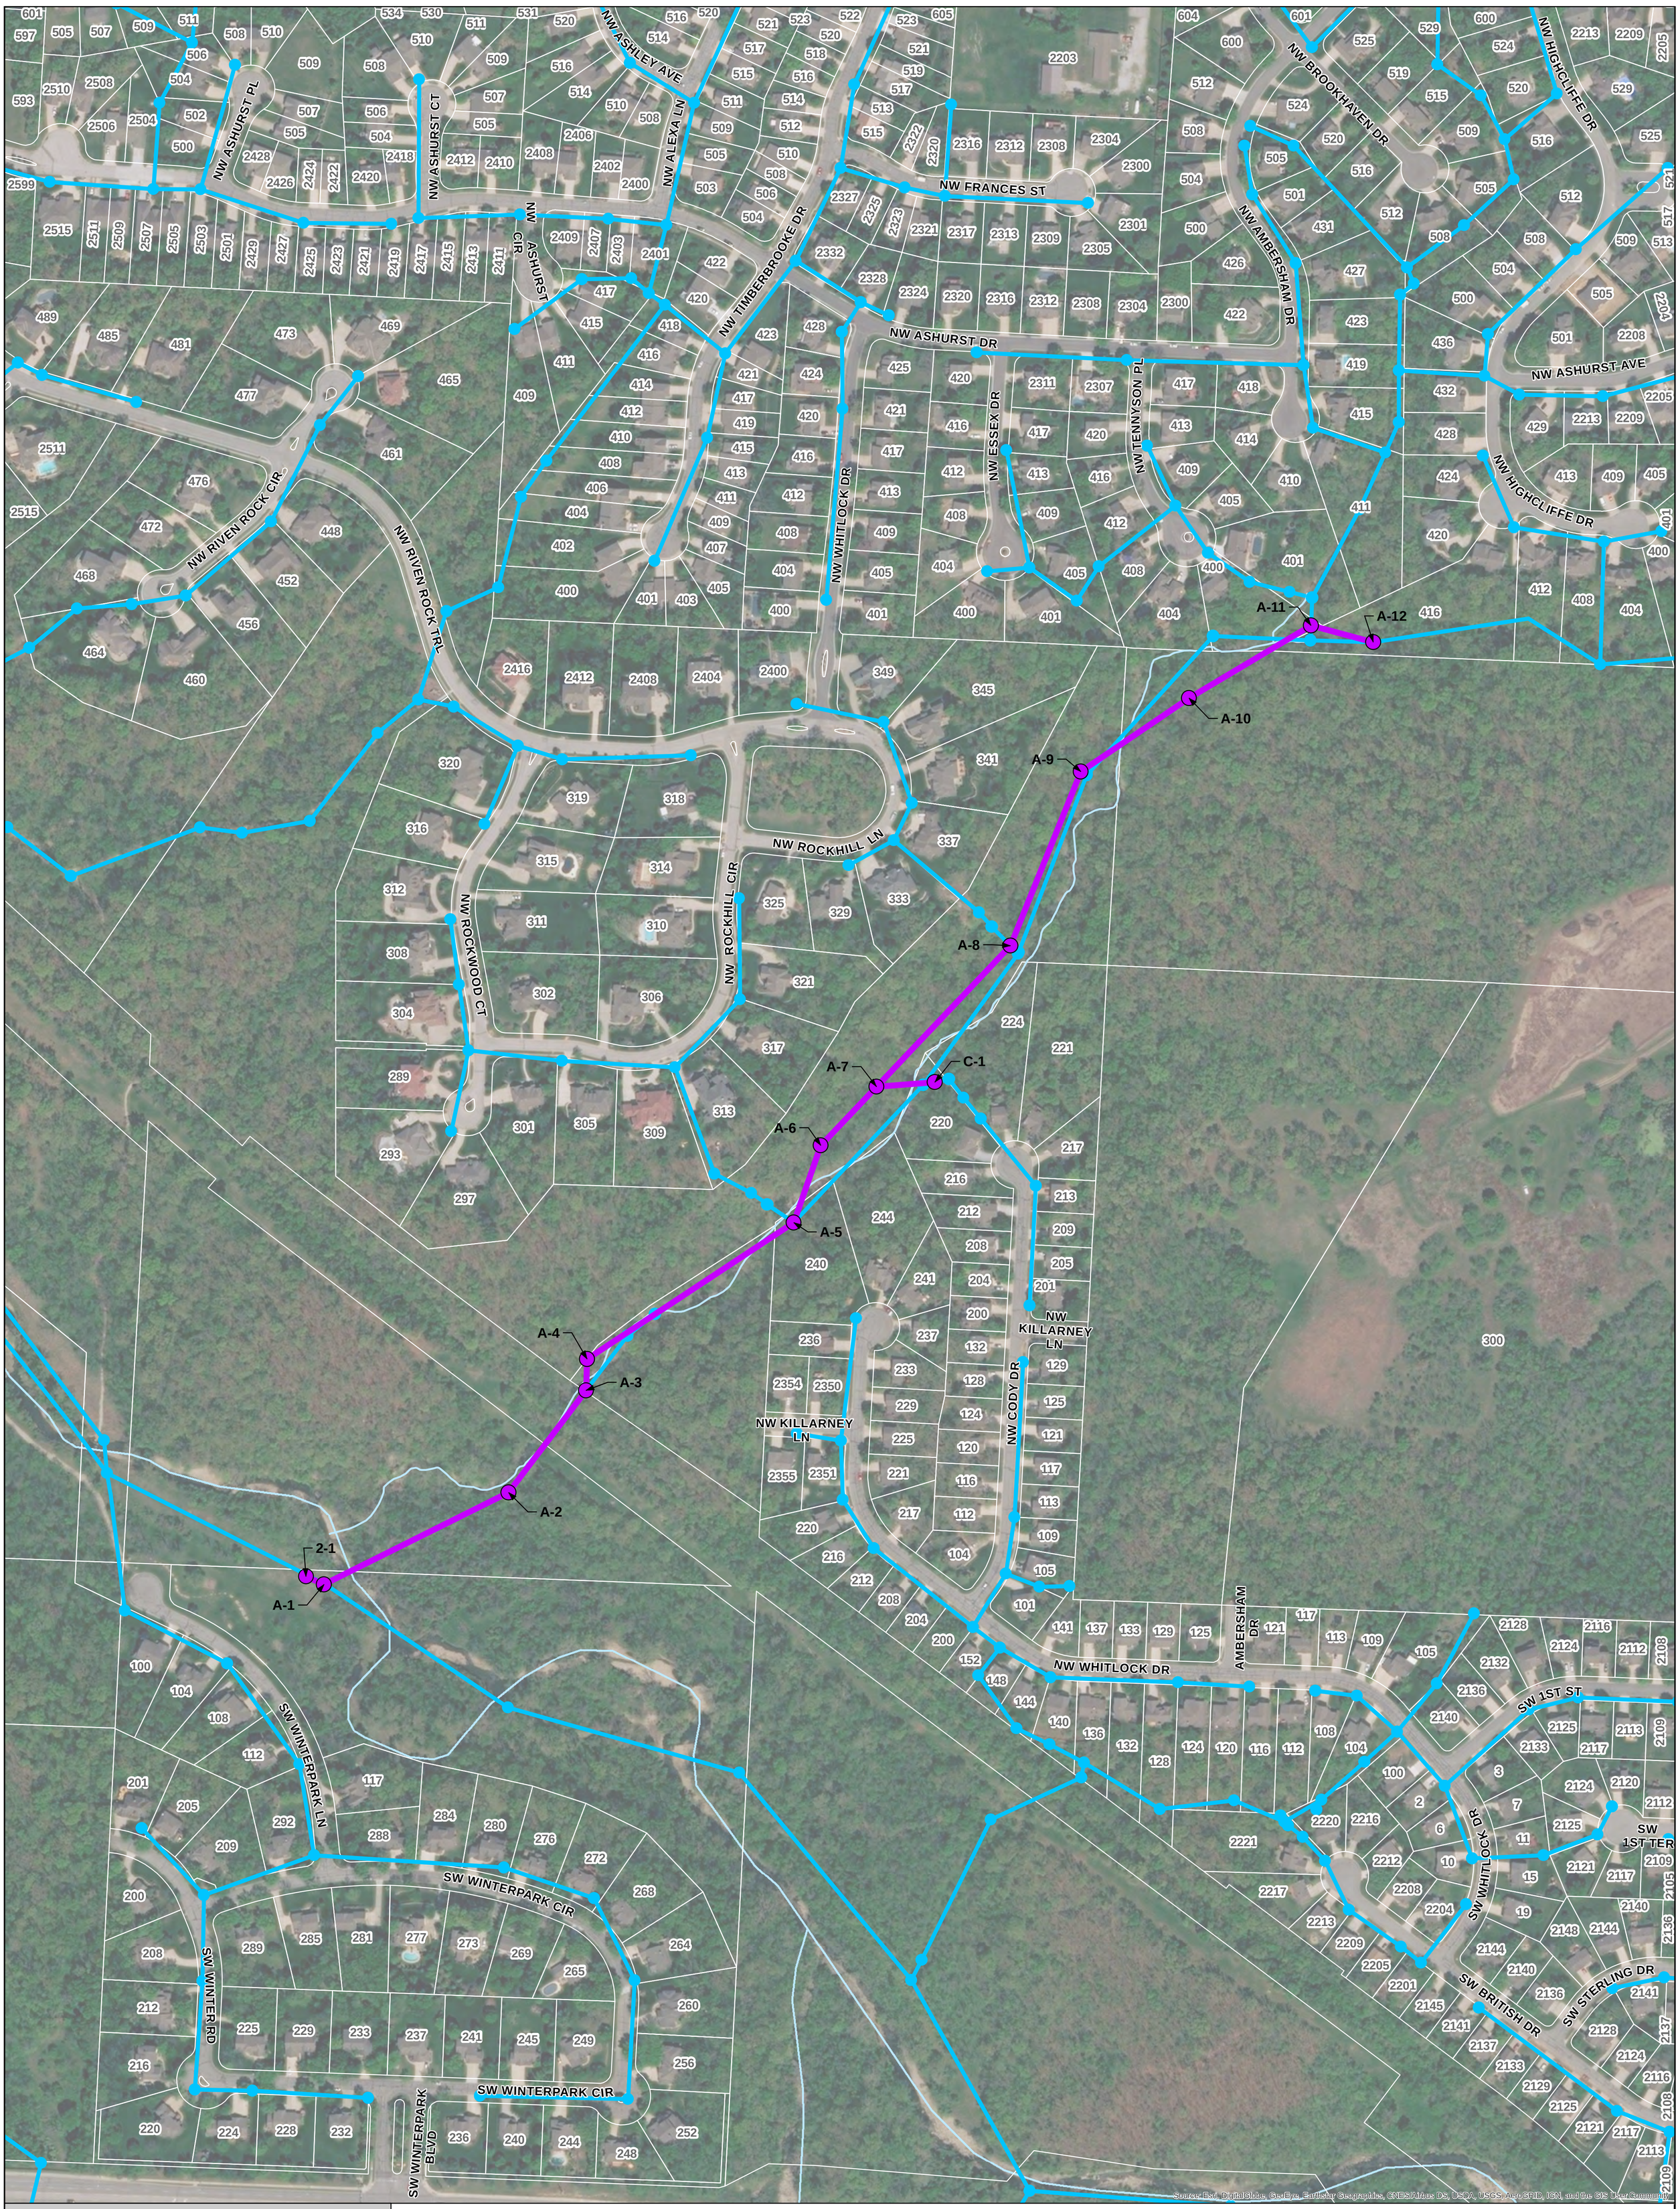

Legend

- PROPOSED MANHOLE
- PROPOSED SEWER
- EXISTING MANHOLE
- EXISTING SEWER
- STREAM
- PROPERTY LINES

TRUNK SEWER MAIN LAYOUT MAP

APRIL 4, 2018

CITY OF LEE'S SUMMIT, MISSOURI
WINTERSET WOODS AND STERLING HILLS
TRUNK SEWER MAIN

N
W E
S

0 150 300
Feet

NOTE: LOCATION OF EXISTING RIGHT-OF-WAY AND PROPERTY LINES (SHOWN IN WHITE) ON THIS EXHIBIT ARE BELIEVED TO BE REASONABLY CORRECT, BUT DO NOT PURPORT TO BE ABSOLUTELY SO.

Lee's Summit, Missouri Utilities

BURNS McDONNELL