REZONING EXHIBIT
21 SE 30TH STREET

Part of Section 29, Township 47 North, Range 31 West
Lee's Summit, Jackson County, Missouri

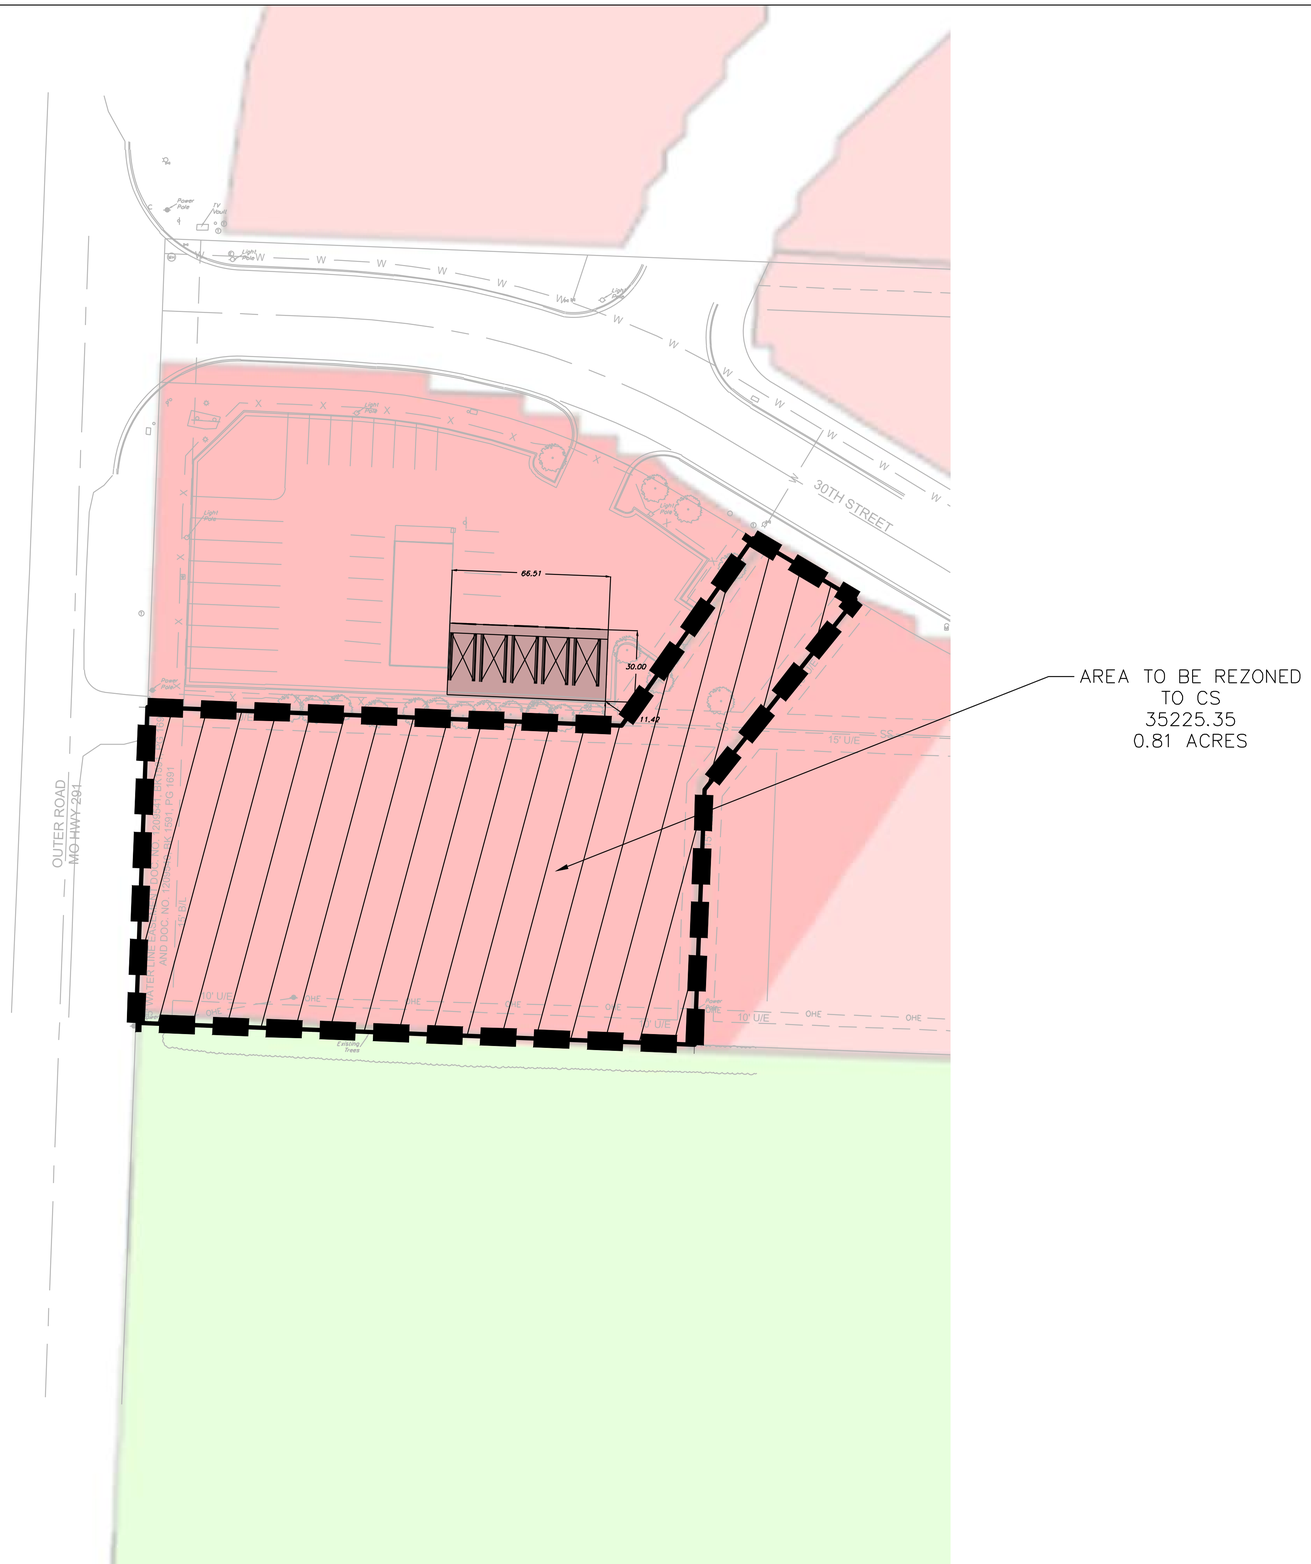

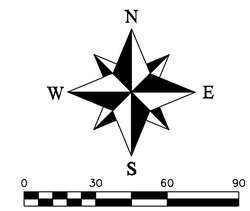

PROPERTY DESCRIPTION

LOT 2-A, SHAMROCK PARK 1ST PLAT LOTS 2A & 4A

REVISIONS

DATE	

21 SE 30th Street
Section 29, Township 47, Range 31
Lee's Summit, Jackson County, Missouri

REZONING EXHIBIT

SHEET	SECTION	TOWNSHIP	RANGE	COUNTY	JOB NO.
1 OF 1	29	47 N	31 W	Jackson	21 SE 30th STREET
	DRAWN BY		SCALE	DATE OF PREPARATION	
	M. Schlicht, PLS, PE		1"= 30'	February 6, 2026	

PROFESSIONAL SEAL

ENGINEERING SOLUTIONS
ENGINEERING & SURVEYING
50 SE 30TH STREET
LEE'S SUMMIT, MO 64082
P:(816) 623-9888 F:(816)623-9849