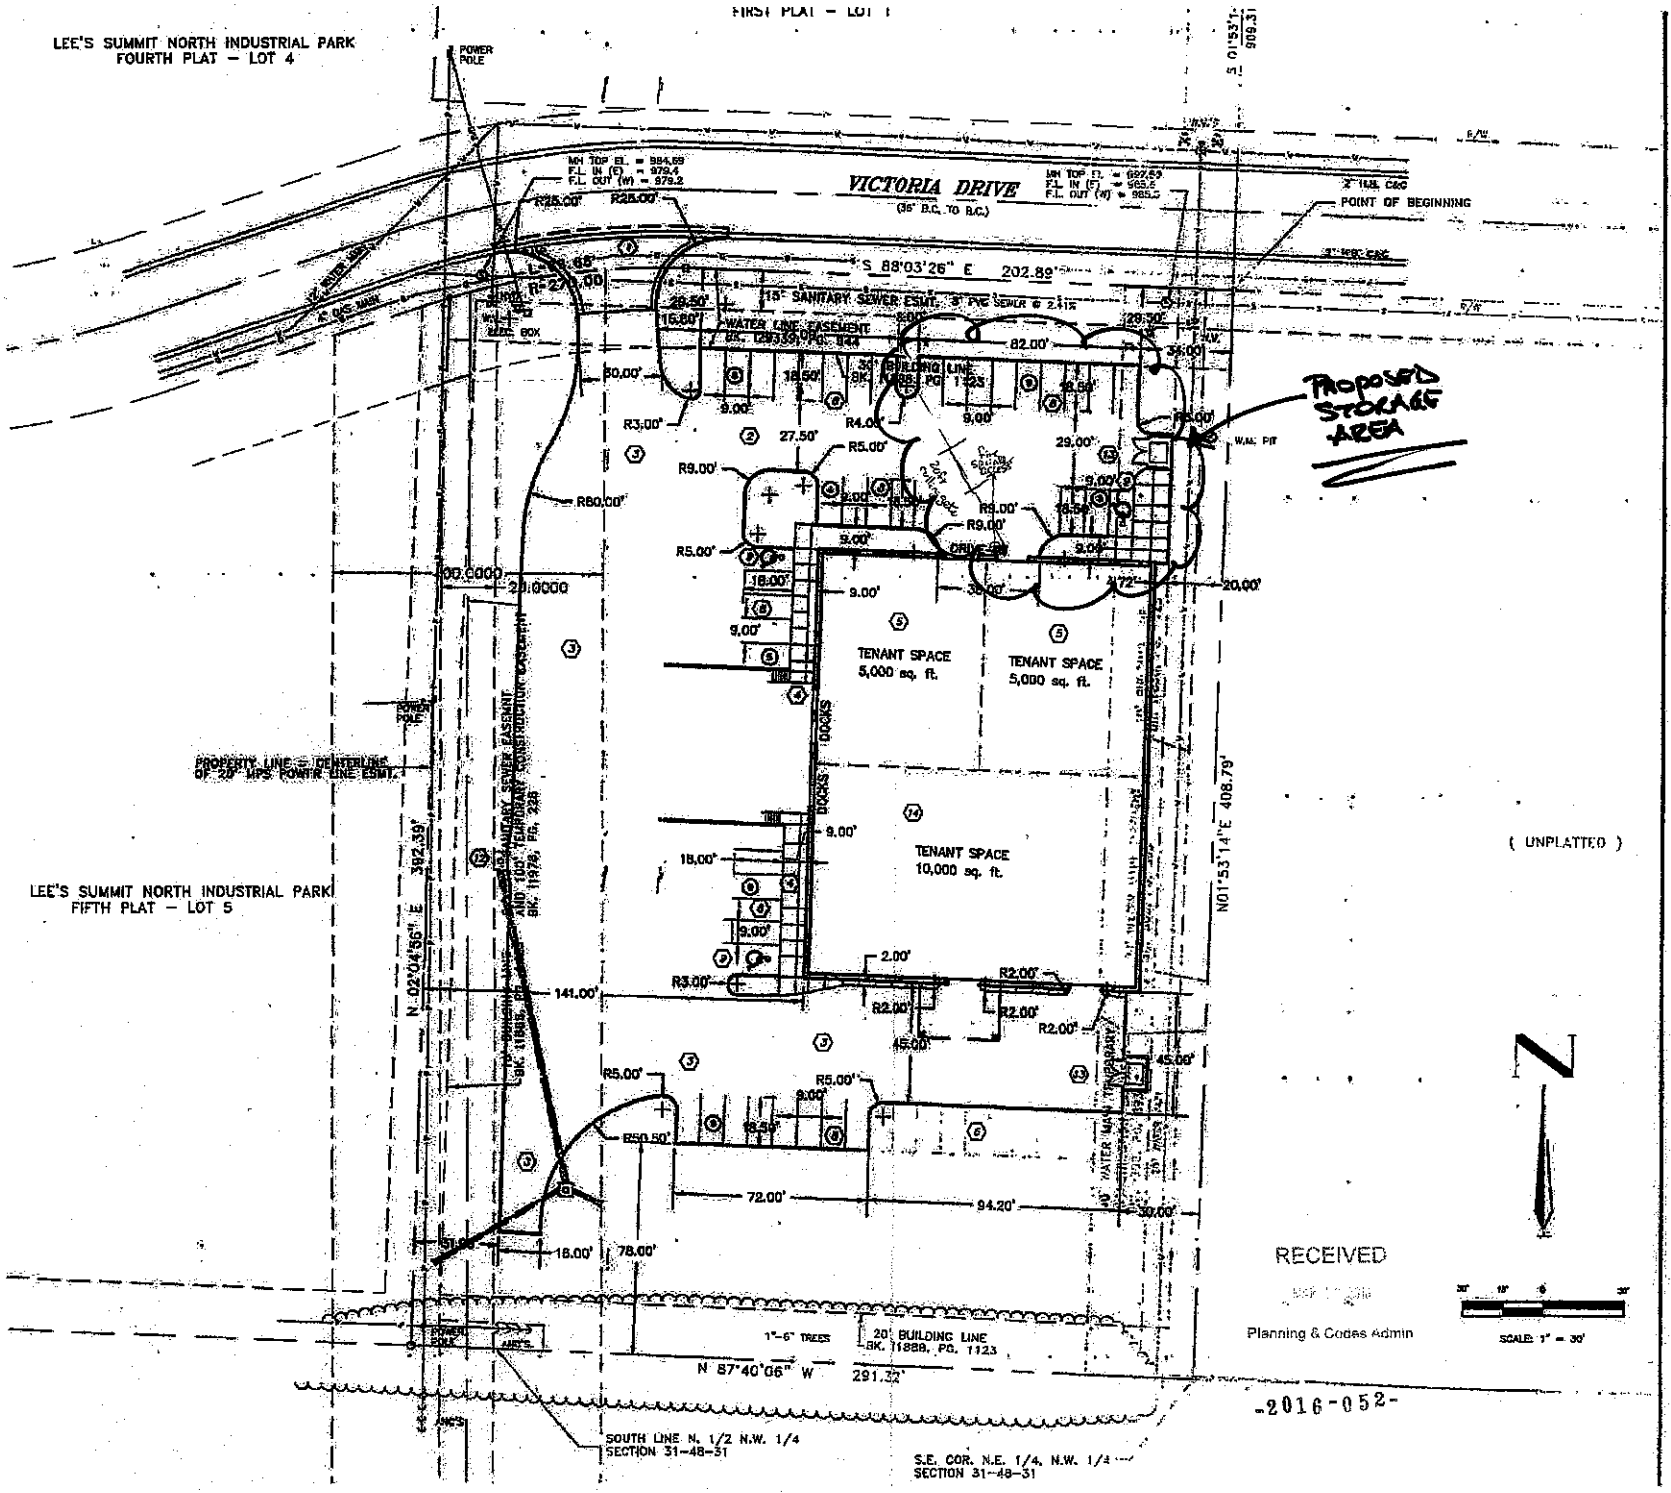

L4E P.A.
13000 W. 87TH PARKWAY, SUITE 108
LENEXA, KANSAS 66215-2879
913/492-5915 FAX 913/492-5988

ROSE

DRAWN BY: CDP
CHECKED BY: BHN
ISSUE DATE: 01-00-0
REVISION DATE:

A NEW FACILITY for
WESTERN EXTRALITE, INC.
LEE'S SUMMIT NORTH INDUSTRIAL PARK

SHEET NO