GRIFFIN RILEY

1 front elevation
scale: 3/32"=1'-0"

2 side 1 elevation
scale: 3/32"=1'-0"

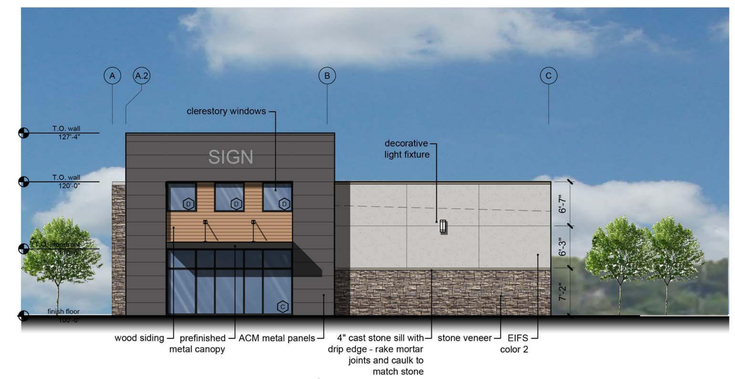

3 side 2 elevation
scale: 3/32"=1'-0"

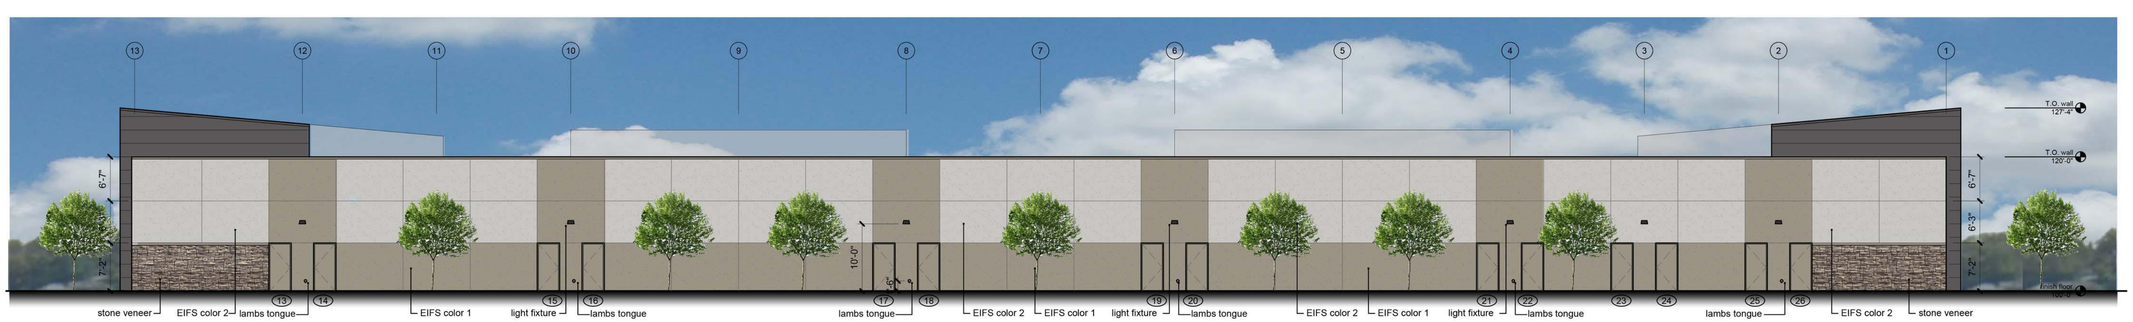

4 rear elevation
scale: 3/32"=1'-0"

NOTES:

1. Scale as shown is based on a 36" × 24" sheet size.
2. These elevations are conceptual and illustrative only and are intended to depict the general architectural character, massing, and design intent of the proposed development in support of the entitlements application.
3. Building design, materials, colors, finishes, fenestration, roof forms, parapets, and architectural elements are subject to change and refinement during subsequent design and approval phases.
4. Building dimensions, tenant configuration, storefront widths, and building heights are approximate and may vary based on final site planning, engineering, code requirements, and tenant needs.
5. Landscaping, lighting, site features, and adjacent context are diagrammatic only and are intended to illustrate general planning concepts rather than final design.
6. Final architectural design shall be subject to City review and approval at the time of site plan, development plan, and/or building permit submittal, as applicable.
7. These drawings are not intended to establish final construction standards and are not for construction purposes.

CONCEPTUAL RETAIL BUILDING ELEVATIONS

Griffin Riley Property Group
21 SE 29th Ter
Lee's Summit, MO 64082
(816) 366-7900