PRELIMINARY PLANS FOR
PUBLIC ROADWAY IMPROVEMENTS
3RD STREET PRYOR ROAD TO MURRAY ROAD
LEE'S SUMMIT, MISSOURI

LEGEND

CTL	SURVEY CONTROL POINT
	SURVEY BENCHMARK
TBM	SURVEY TEMPORARY BEMCHMARK
GM	GAS METER
GAR	GAS RISER
	GAS MANHOLE
GR	GAS REGULATOR
TVP	TELEVISION PEDESTAL
F	FIBER BOX
	FIBER PEDESTAL
C	CABLE BOX
CV	CABLE VAULT
TP	TELEPHONE PEDESTAL
	STORM MANHOLE
	STORM GRATE
	SANITARY MANHOLE
YL	YARD LIGHT
LTP	LIGHT POLE
	POWER POLE
LPPP	POWER POLE W/ LIGHT
	GUY WIRE
	STUMP
BU	BUSH
	EVERGREEN TREE
	DECIDUOUS TREE
TS	TRAFFIC SIGNAL BOX
	TRAFFIC SIGNAL MANHOLE
	TRAFFIC SIGNAL POLE W/ ARM
	TRAFFIC SIGNAL POLE
TC	TRAFFIC SIGNAL CONTROL BOX
TS	TRAFFIC SIGNAL PEDESTAL
E	ELECTRIC MANHOLE
EM	ELECTRIC METER
ER	ELECTRIC RISER
E	ELECTRIC BOX
	ELECTRIC CABINET
	ELECTRIC JUNCTION BOX
SPH	SPRINKLER HEAD
SCV	SPRINKLER CONTROL VALVE
	WATER METER PIT
	FIRE HYDRANT
WM	WATER METER
WV	WATER VALVE
FP	FLAG POLE
	SIGN
	BOLLARD
	WOOD POST
	STEEL POST
COL	COLUMN
	BORE HOLE

	SECTION LINE
PL	PROPERTY LINE
	CENTER LINE
	PROPOSED ROW LINE
	EXISTING ROW LINE
	UTILITY EASEMENT
1371	EXISTING CONTOUR
1371	EXISTING CONTOUR
1371	PROPOSED MINOR CONTOUR
1371	PROPOSED MAJOR CONTOUR
TEL	EXISTING TELEPHONE LINE
	EXISTING SANITARY LINE
	EXISTING STORM LINE
G	EXISTING GAS LINE
W	EXISTING WATER LINE
X	EXISTING CHAIN LINK FENCE
P-OH	EXISTING OVERHEAD ELECTRIC
P	EXISTING PIPE LINE
	GRADING LIMITS
	TEMPORARY CONSTRUCTION EASEMENT
	PROPOSED UTILITY OVERHEAD EASEMENT
	PROPOSED PERMANENT DRAINAGE EASEMENT
X	PROPOSED CHAIN LINK FENCE
	PROPOSED WOOD PRIVACY FENCE
	EXISTING TREELINE

ABBREVIATION TABLE

M.G.	MATCH GRADE
BOC	BACK OF CURB
EOP	EDGE OF PAVEMENT
R/W	RIGHT-OF-WAY
D/E	DRAINAGE EASEMENT
S/E	SANITARY EASEMENT
S/W	SIDEWALK
TCE	TEMPORARY CONSTRUCTION EASEMENT
UOHE	UTILITY OVERHEAD EASEMENT
PDE	PERMANENT DRAINAGE EASEMENT
PROP.	PROPOSED
EXIST.	EXISTING
TYP.	TYPICAL
CONST.	CONSTRUCT
TBM	TEMPORARY BENCMARK
C.P.	CONTROL POINT
D.N.D.	DO NOT DISTURB
U.I.P.	USE IN PLACE
ADJ.	ADJUST
EL.	ELEVATION
ESMT.	EASEMENT

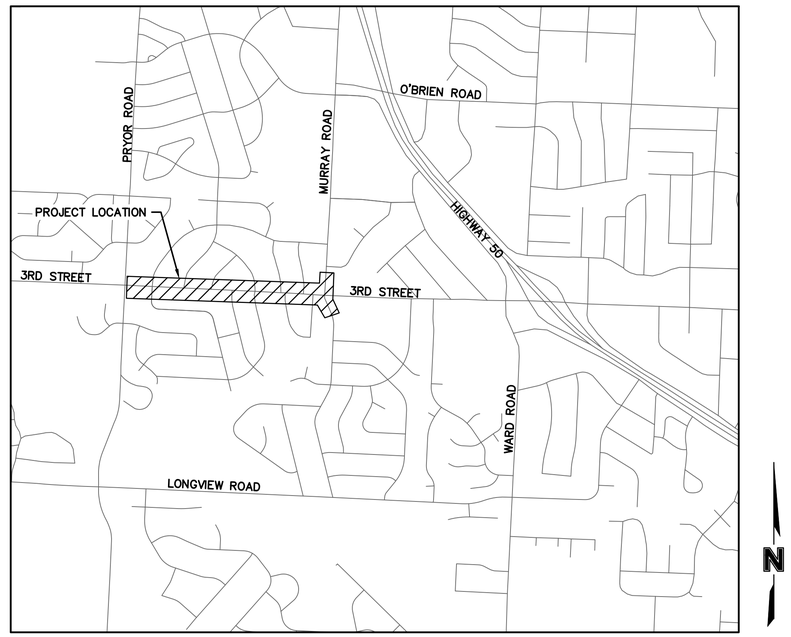

NTS

LOCATION MAP

DESIGN/POSTED SPEED:
3RD STREET = 35 MPH
MURRAY ROAD = 25 MPH

INDEX OF SHEETS

SHEET NO.	TITLE
1	TITLE SHEET
2	GENERAL LAYOUT
3	SURVEY CONTROL
4-5	ALIGNMENT DATA
6	GENERAL NOTES
7-12	DEMOLITION AND REMOVALS
13-18	TYPICAL SECTIONS
19-36	PLAN AND PROFILES
37-42	INTERSECTION LAYOUTS
43-56	DRIVE LAYOUTS
57	RETAINING WALL PROFILES
58-61	STORM PROFILES
62-65	DRAINAGE MAP & STORM SEWER CALCULATIONS
64-76	WATERLINE PLANS
---------	STANDARD DETAILS
68-75	LIGHTING PLANS
76-88	TRAFFIC SIGNAL PLANS
89-93	FIBER PLANS
94-101	PAVEMENT MARKING & SIGNING PLANS & DETAILS
102-110	TRAFFIC CONTROL PLANS & DETAILS
111-141	CROSS SECTIONS

*PROPOSED UTILITIES

[ATT]	PROPOSED AT&T
[FO]	PROPOSED FIBER
[G]	PROPOSED GAS
[W]	PROPOSED WATERLINE
[UTL OH]	PROPOSED OVERHEAD UTILITIES
[SL]	PROPOSED STREET LIGHT CONDUIT
[CCI]	PROPOSED CONSOLIDATED

**The utilities as shown in this legend represent the intended construction or relocation of utilities. These plans do not take into account the construction schedule or "As-Constructed Plans" of utility construction or relocations. Therefore, the Contractor shall notify all utility agencies before beginning work and shall cooperate with them in locating and protecting their utilities. The Engineer and Owner make no guarantee as to accuracy or completeness of information shown.*

AT&T
RON GIPFERT
500 E. 8TH STREET, ROOM 1146
KANSAS CITY, MISSOURI 64106
PHONE: (816) 275-1550
EMAIL: RG7910@ATT.COM

KANSAS CITY POWER & LIGHT
JEFF R. WILLIAMS, ENGINEER - CENTRAL DESIGN
401 SE BAILEY ROAD
LEE'S SUMMIT, MO 64081
PHONE: (816) 347-4310
EMAIL: JEFF.WILLIAMS@KCPL.COM

CONSOLIDATED COMMUNICATIONS
JOHN CASTILOW
14859 W. 95TH STREET
LENEXA, KS 66215
PHONE: (913) 322-9785
EMAIL: JOHN.CASTILOW@CONSOLIDATED.COM

GOOGLE FIBER
LAUREN MARCUCCI
PHONE: (913) 663-1900
EMAIL: LMARCUCCI@GOOGLE.COM

LEE'S SUMMIT R-7 SCHOOL DISTRICT
KINZIE WOODERSON
301 NE TUDOR ROAD
LEE'S SUMMIT, MO 64086
PHONE: (816) 986-1050
EMAIL: KINZIE.WOODERSON@LSR7.NET

LEE'S SUMMIT WATER UTILITIES
DAVID LOHE
PHONE: (816) 969-1800
EMAIL: DAVID.LOHE@CITYOFLS.NET

SPIRE GAS
RICHARD FROCK
3025 SE CLOVER DRIVE
LEE'S SUMMIT, MO 64082
PHONE: (816) 472-3489
EMAIL: RICHARD.FROCK@SPIREENERGY.COM

CHARTER/SPECTRUM CABLE
TROY PREWITT
8221 W. 119TH STREET
OVERLAND PARK, KS 66213
PHONE: (816) 401-3573
EMAIL: TROY.PREWITT@CHARTER.COM

MISSOURI ONE CALL SYSTEM

1-800-DIG-RITE or 811

www.mo1call.com

THE EXISTING UTILITY LOCATIONS SHOWN ON THE PLANS ARE APPROXIMATE AND MAY NOT INCLUDE ALL LINES PRESENT. THE CONTRACTOR SHALL BE RESPONSIBLE TO CALL "1-800-DIG-RITE", AND COORDINATE FIELD LOCATION OF EXISTING UNDERGROUND UTILITIES PRIOR TO BEGINNING GRADING ACTIVITIES. !!STOP!! CALL BEFORE YOU DIG!!

PREPARED & SUBMITTED BY:
OLSSON ASSOCIATES
7301 W. 133RD STREET, SUITE 200
OVERLAND PARK, KANSAS 66213

RYAN B. FLEMING DATE

I CERTIFY THESE PLANS WERE PREPARED BY ME OR UNDER MY IMMEDIATE PERSONAL SUPERVISION.

OLSSON ASSOCIATES
7301 West 133rd Street, Suite 200
Overland Park, KS 66213-4750
TEL 913.381.1170
FAX 913.381.1174
www.olssonassociates.com

PRELIMINARY
NOT FOR CONSTRUCTION

REV. NO.	DATE	REVISIONS DESCRIPTION	BY

REVISIONS

TITLE SHEET

3RD STREET
PRYOR ROAD TO MURRAY ROAD

LEE'S SUMMIT, MISSOURI

2018

C.O.A. NO.: 001592
DRAWN BY: EWV
CHECKED BY: RBF
APPROVED BY: RBF
QA/QC BY: LEB
PROJECT NO.: 017-0830
DWG NO.: T_TTL_70830
DATE: 05.22.2018

DWG: F:\2017\0501-1000\017-0830\40-Design\AutoCAD\Final Plans\Sheets\RDBR\General\T_TTL_70830.dwg USER: evadbunker
DATE: Sep 10, 2018 10:05am XREFS: T_PTBLK_70830 T_PSTICKMAP_70830