REZONING EXHIBIT

3222 SW Pryor

Section 26, Township 47 North, Range 32 West

Lees Summit, Jackson County, Missouri

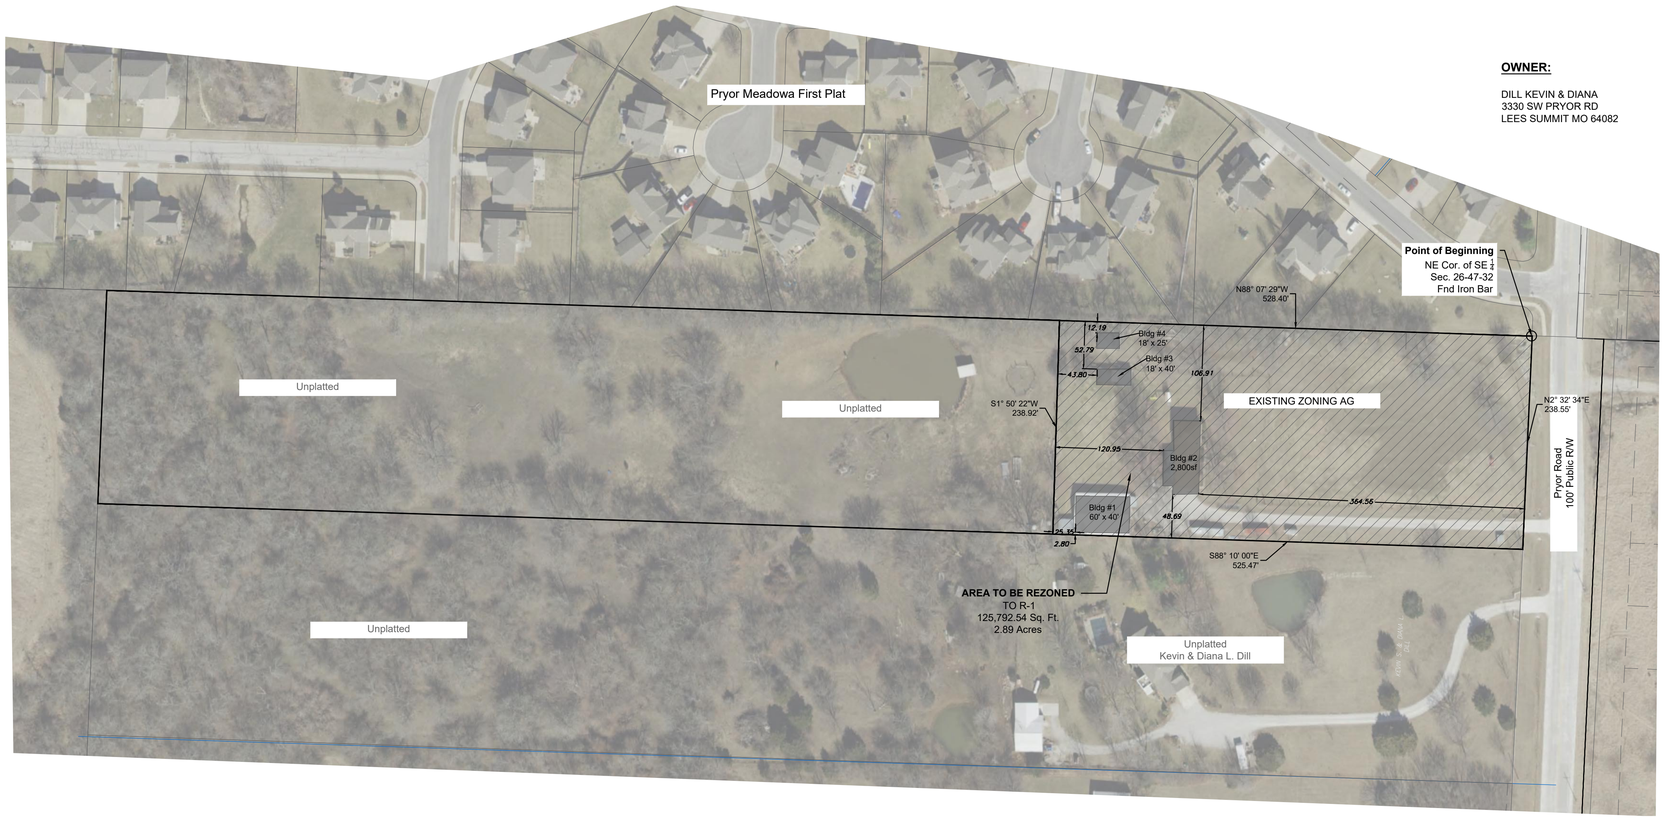

OWNER:

DILL KEVIN & DIANA
3330 SW PRYOR RD
LEES SUMMIT MO 64082

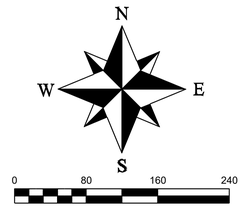

PROPERTY DESCRIPTION

A Tract of land in East 100 acres of the Southeast Quarter of Section 26, Township 47 North, Range 32 West of the Fifth Principal Meridian, more particularly described as follows:

Beginning at the Northeast Corner of said Southeast Quarter; thence N88°07'29"W along the North line of said Southeast Quarter, a distance of 528.40 Feet; thence S1°50'22"W, a distance of 238.92 feet; thence S88°10'00"E, a distance of 525.47 feet; thence N2°32'34"E, a distance of 238.55 feet to the Point of Beginning.

Containing 125,792.54 Sq. Ft. or 2.89 Acres±.

REVISIONS

DATE						

3222 SW Pryor
Section 26, Twp. 47 N, Rng. 32 W
Lees Summit, Jackson County, Missouri

REZONING EXHIBIT

SHEET	SECTION	TOWNSHIP	RANGE	COUNTY	DATE OF PREPARATION	JOB NO.
1 OF 1	26	47 N	32 W	Jackson	September 9, 2025	3222 SW Pryor

DRAWN BY
M. Schlicht, PLS, PE

SCALE
1"= 80'

PROFESSIONAL SEAL

ENGINEERING SOLUTIONS
ENGINEERING & SURVEYING
50 SE 30TH STREET
LEES SUMMIT, MO 64082
P:(816) 623-9888 F:(816)623-9849