EASEMENT
LOCATION MAP

- TRACT NUMBER

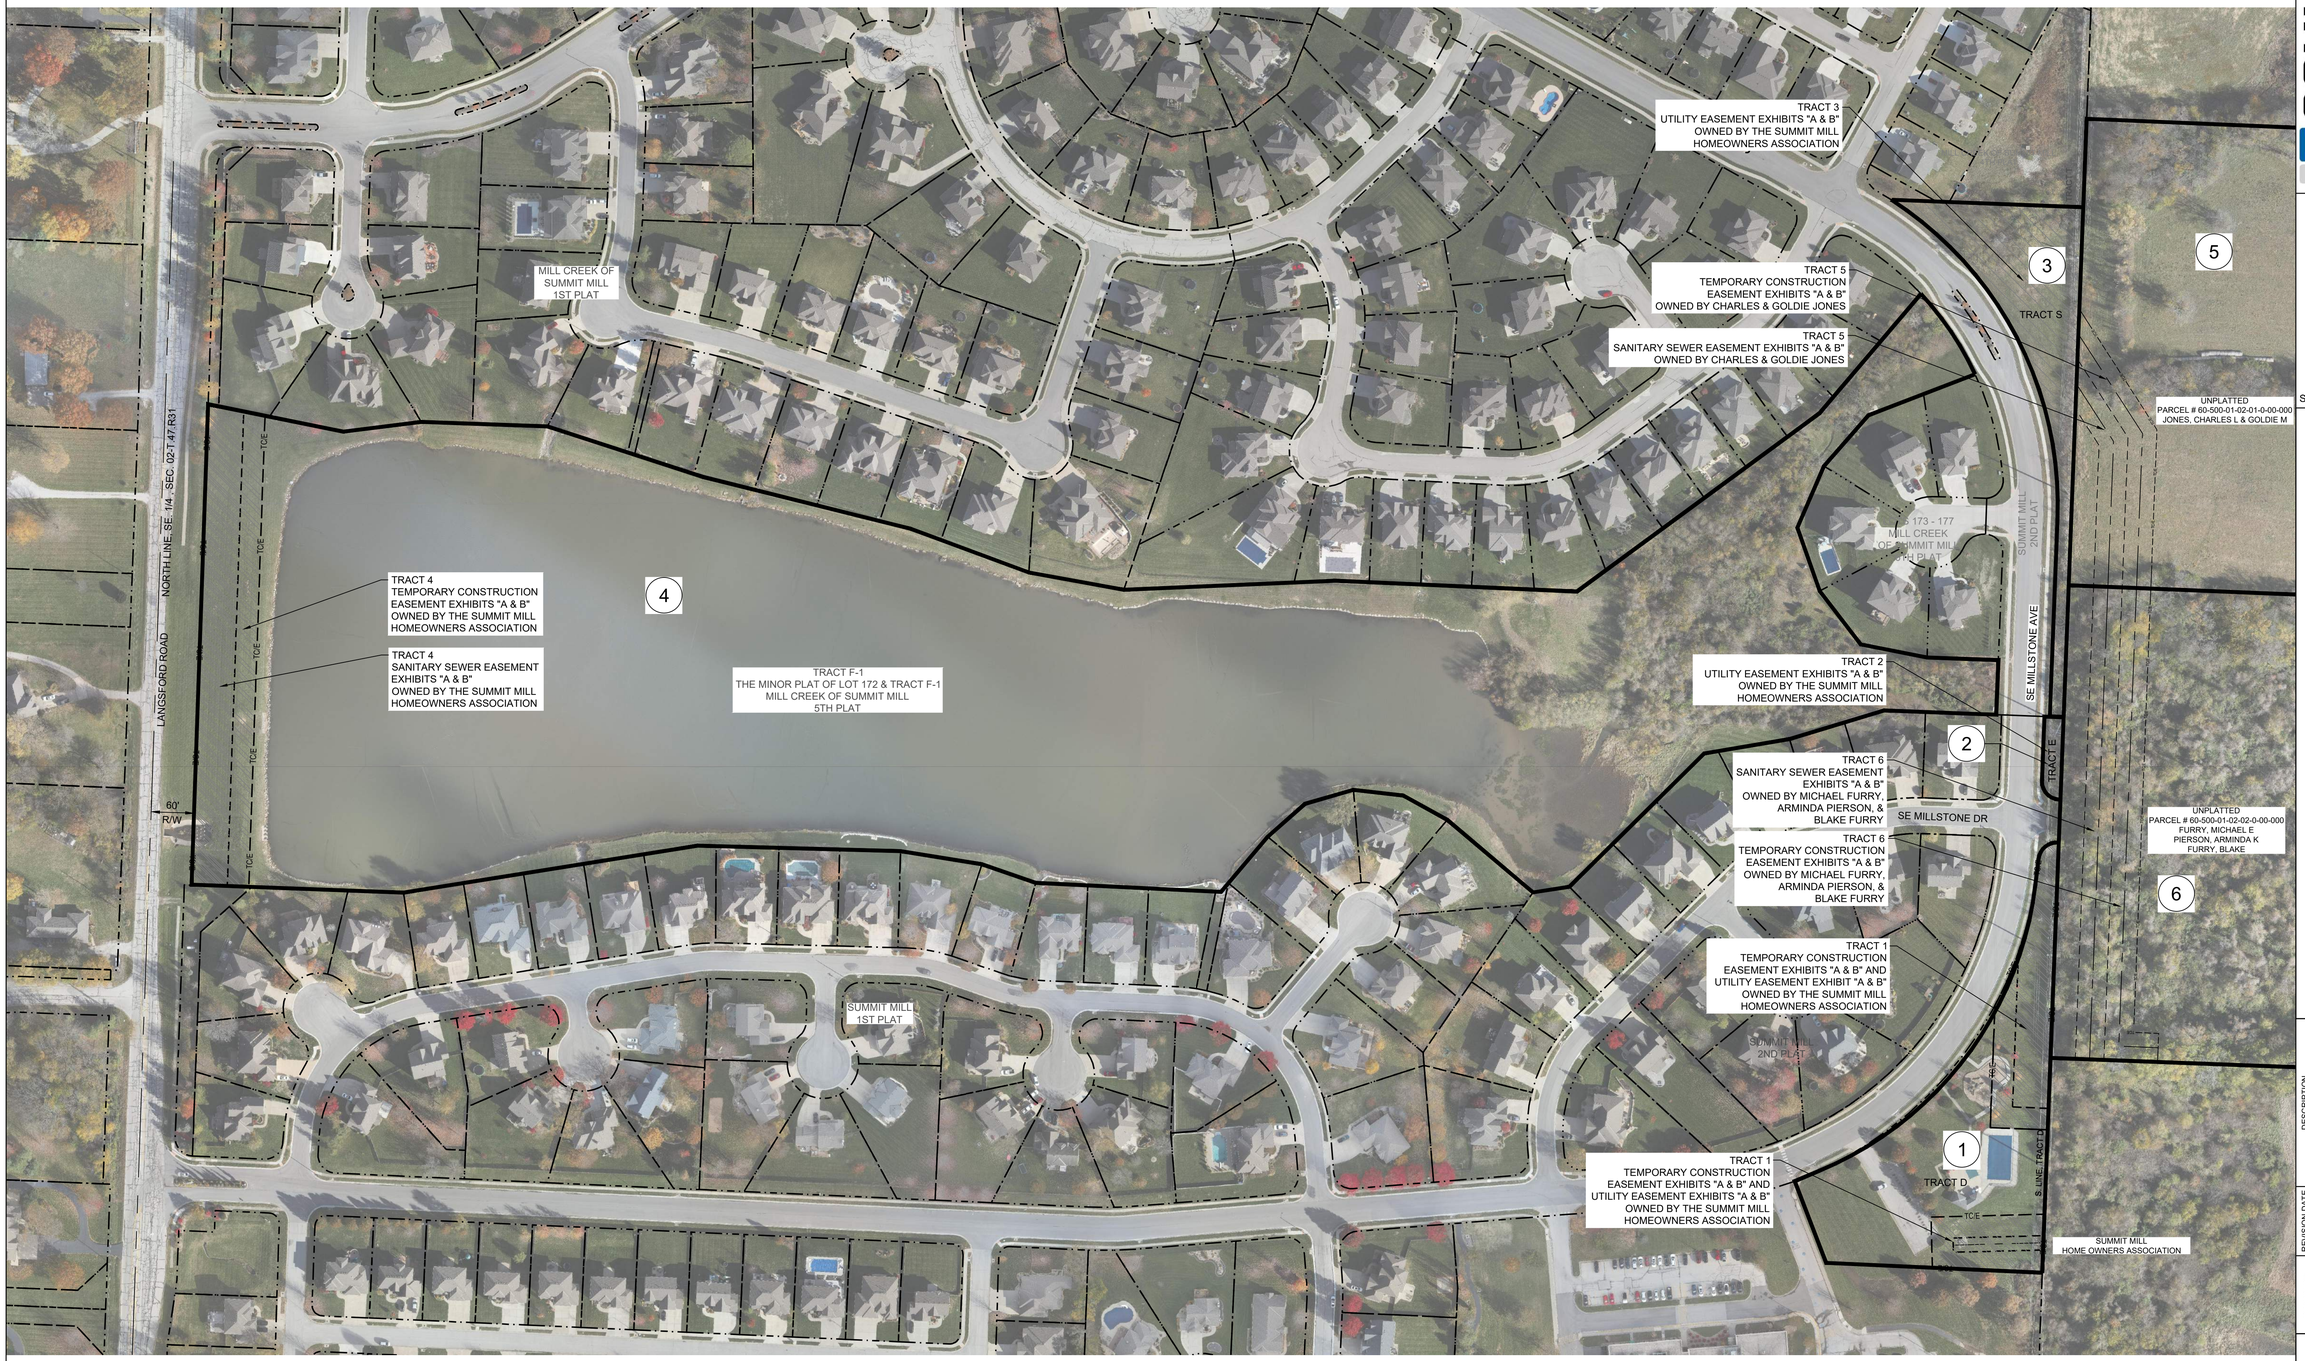

0 100' 200'

SCALE: 1" = 100'

SCHLAGEL
ENGINEERS PLANNERS SURVEYORS LANDSCAPE ARCHITECTS
14920 W. 107th STREET • Lenexa, Kansas 66215
(913) 492-5158 • Fax: (913) 492-8400
WWW.SCHLAGELASSOCIATES.COM
Missouri State Certificates of Authority
#E2000200380-F #LA2001005237 #LS2002008859-F

PREPARED BY:

SCHLAGEL & ASSOCIATES, P.A.

BLUE PARKWAY OFF-SITE INFRASTRUCTURES

LEE'S SUMMIT, MISSOURI

REVISION DATE	DESCRIPTION
A	
A	
A	
A	
A	
A	
A	
A	

DRAWN BY:	MBH
CHECKED BY:	SCH
DATE PREPARED:	3/03/2023
PROJ. NUMBER:	22-163

EASEMENT
LOCATION MAP

SHEET

1