EASEMENT EXHIBIT

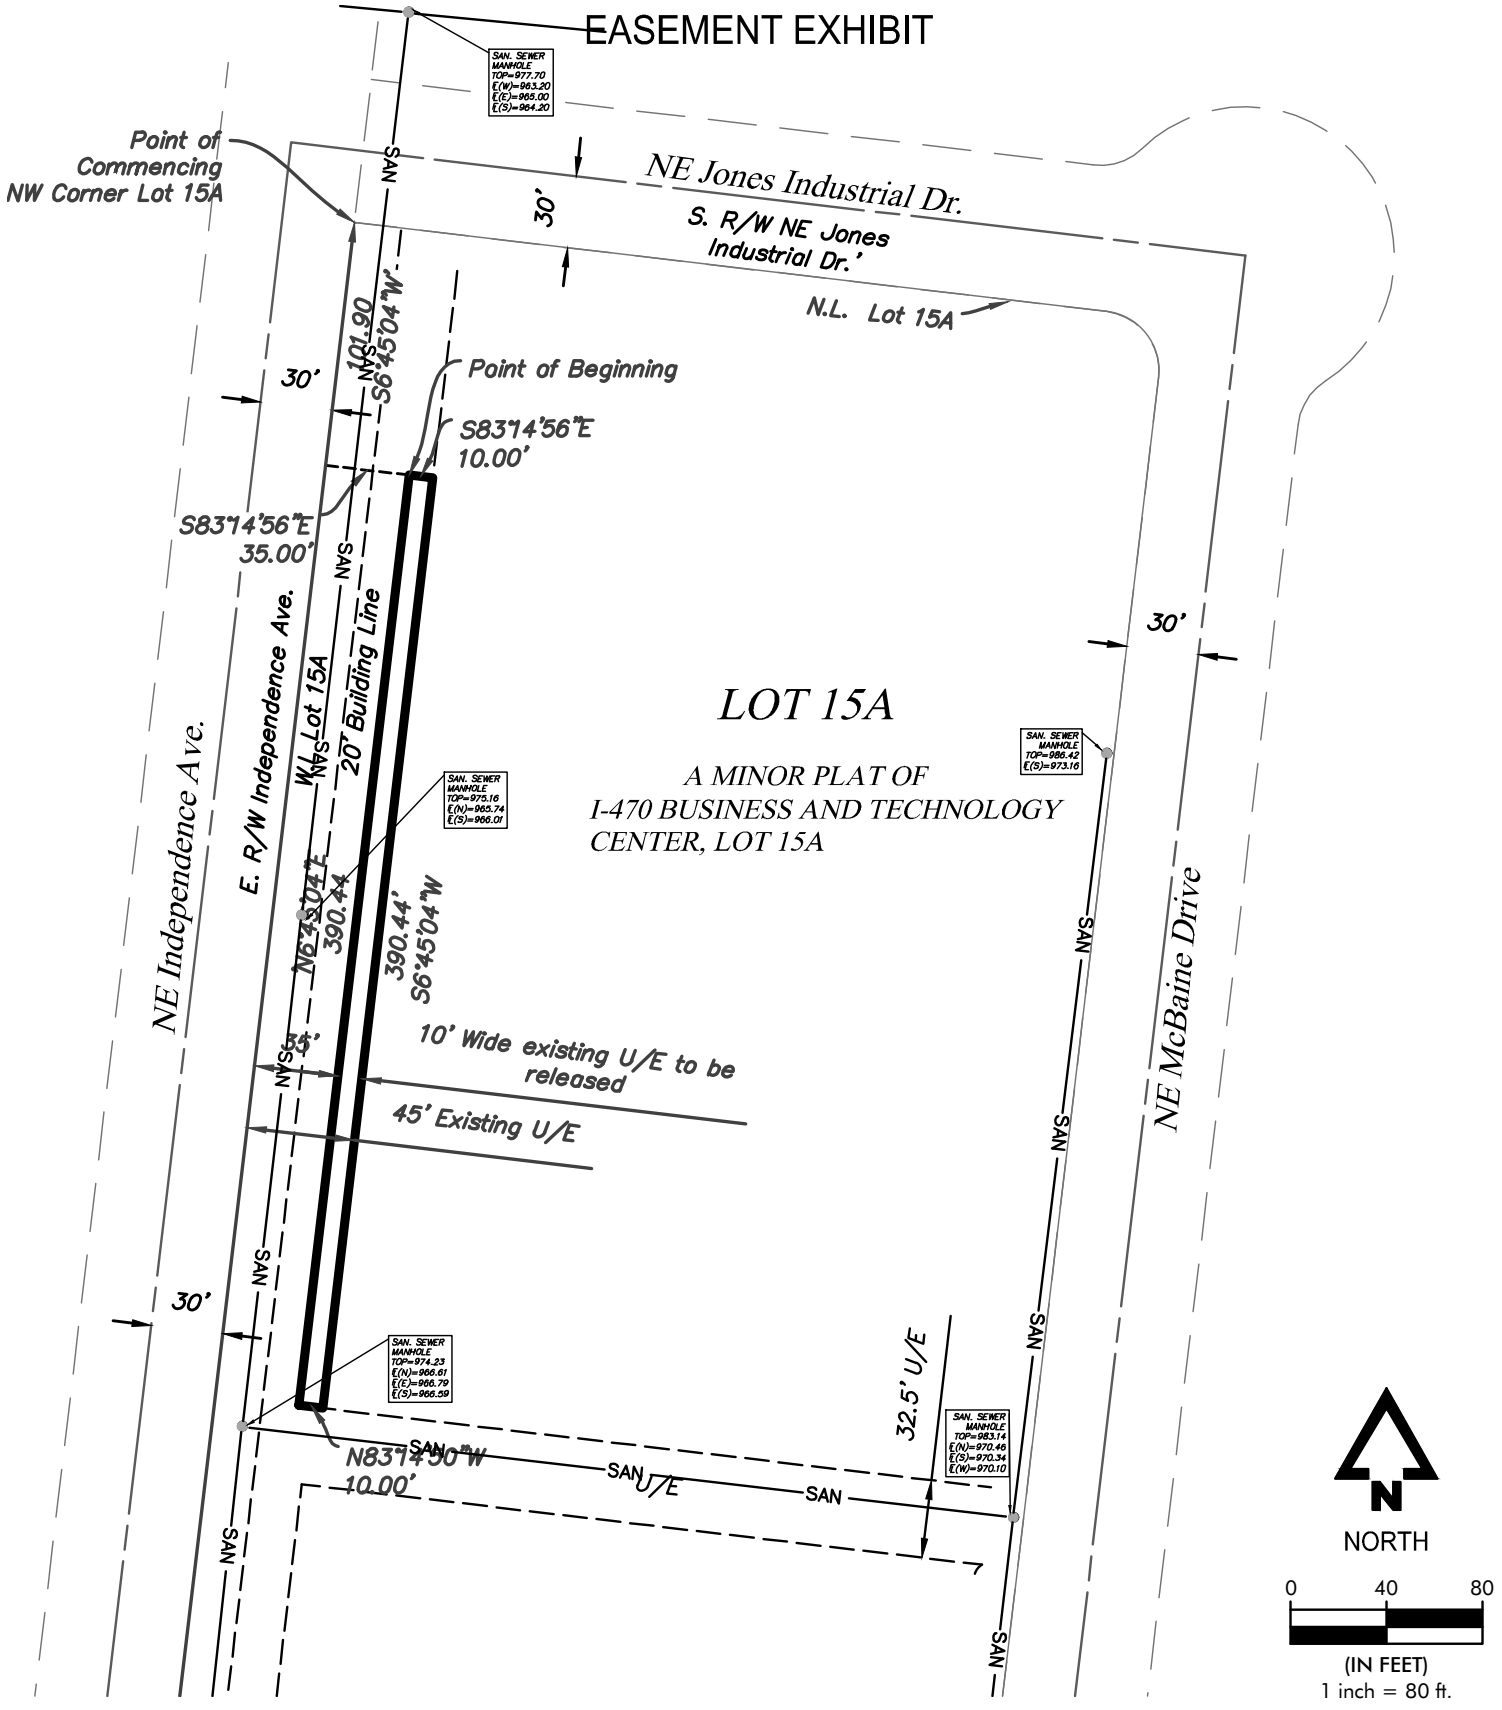

DRAWING PATH: P:\210841-000\06-Drawings\Survey\210841-000 Partial Vacation 45' UE.dwg PLOT DATE: 08/2/2021 1:48 PM PLOTTED BY: PHILIP ROGERS

McCLURE™
making lives better.

1700 Swift Street, STE 100
North Kansas City, Missouri 64116
816-756-0444
fax 816-756-1763

EXTRA LINE IF NEEDED
EASEMENT DESCRIPTION
EASEMENT EXHIBIT

Lee's Summit, Missouri
Jackson, County
PROJECT # 210841-000
June 17 2021

REVISIONS

ENGINEER	DRAWN BY
ENGINEER	W. Hunter
SURVEYOR	CREW CHIEF
SURVEYOR	CREWCHIEF

SKETCH NO.
EXH- 01